



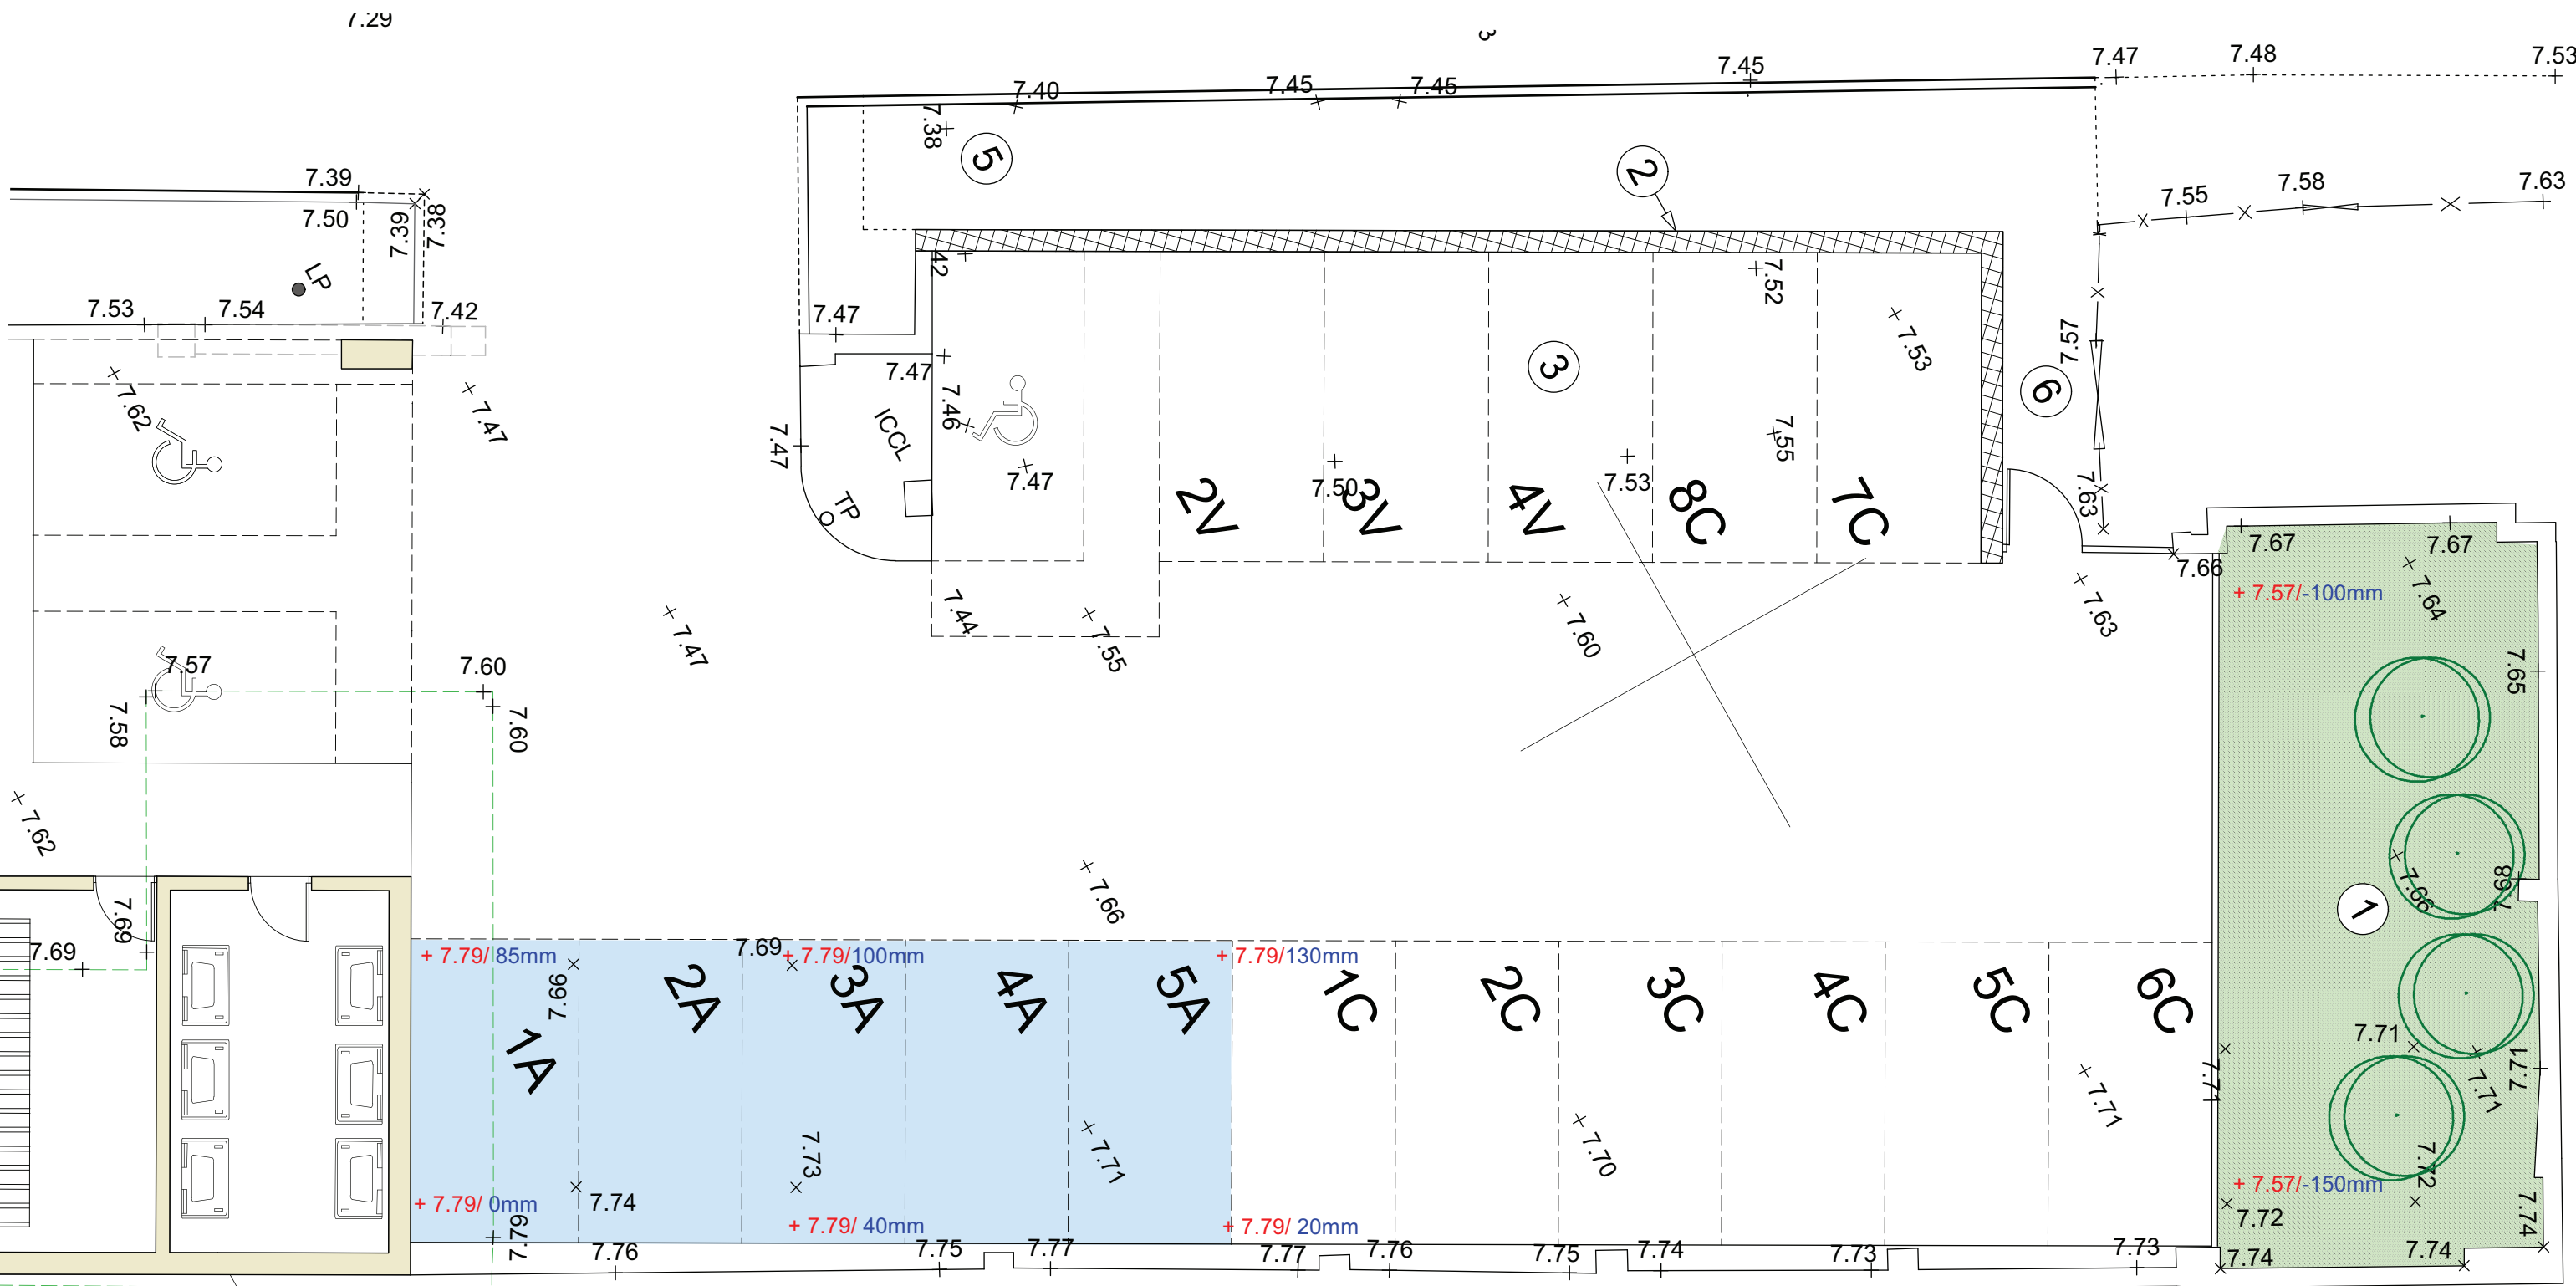

- Extent of Residential Parking 62m²
- + 7.71 Existing Site Level
- + 7.71 Proposed Site Level
- 10mm Extent of Ground Raising
- +55mm Average increase in level
- 3.41m³ Approx Volume displaced
- Rain garden area lowered by 100mm = 59m²
Total volume = 5.9m³
Net effect 2.49m³ increase of car park storage volume

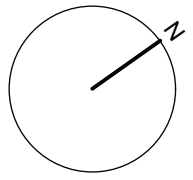

0 2.5 5m

B : 45° angle from window shown, parking allocation revised: 05 10 21
A : Parking defined and egress gate added from parking: 10 08 21

Kennedy James Griffiths
Chartered Architects and Project Managers
Project

**The Eagle
Port Talbot**

T 02920 545100
10 Victoria Park Court
516 Cowbridge Road East
Cardiff
CF5 1DB

Title	Date
Car Park Raising	21 06 2021
Status	Scale
Planning	1:100@ A3
Job Number	Revision
1487-PL-13	
	Drawn by
	DJ

Use figured dimensions where possible. Do not scale for construction purposes.
This drawing is copyright.