


Superseded

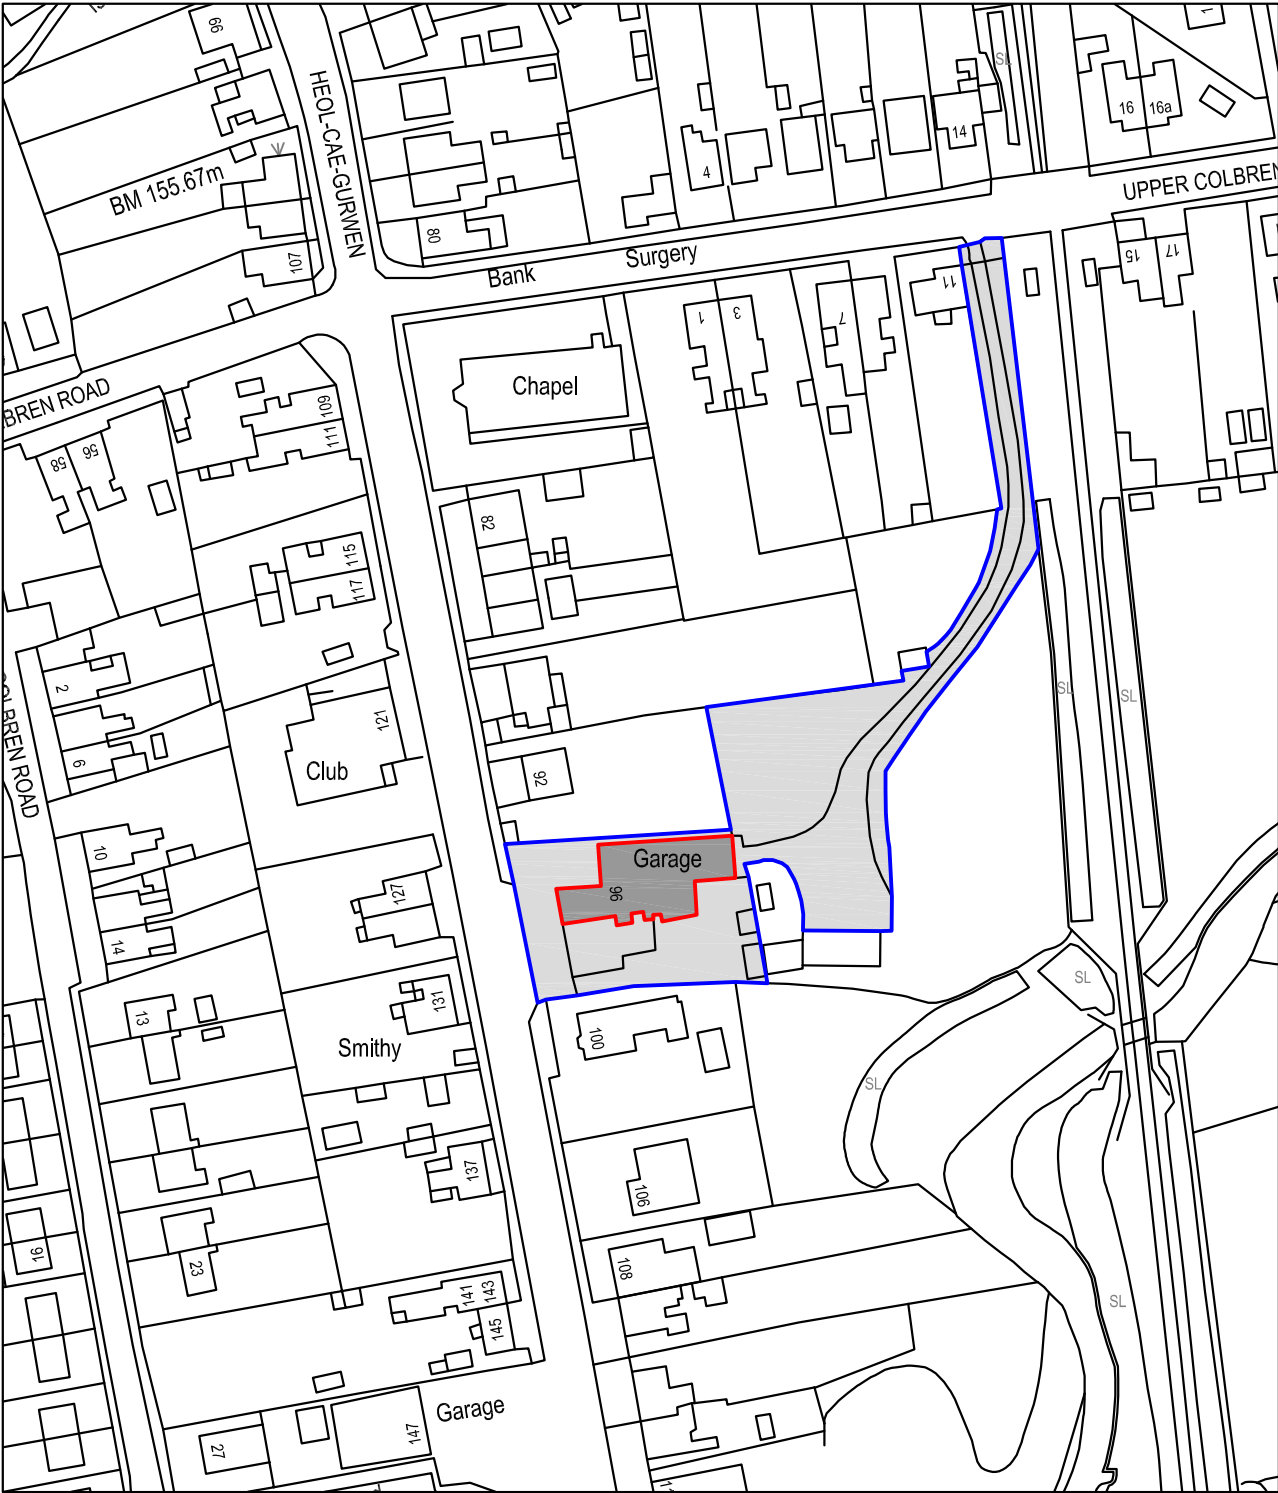

Reproduced from an Ordnance Survey map with the permission of the
Controller of Her Majesty's Stationary Office. Crown Copyright reserved



SITE LOCATION PLAN
Scale 1:1250

 Cwm Planning & Design Ltd. (Civil, Structural & Architectural)	Client: Mr. K. Evans Gate Shop Garage 96 Heol Cae Gurwen Gwaun Cae Gurwen SA18 1PD	Project Title: PROVISION OF NEW MOT BAY	General Notes: 1. Do not scale from this drawing, take figured dimensions only. 2. Dimensions are in millimeters unless otherwise stated.		Drawing Title: SITE LOCATION PLAN	
			Drawing Issue: LAWFUL DEVELOPMENT		Drawing No: 001	Revision:
					Date: 13-11-2021	Revised:
					Scale(s): 1:1250	Paper Size: A4