


# Superseded

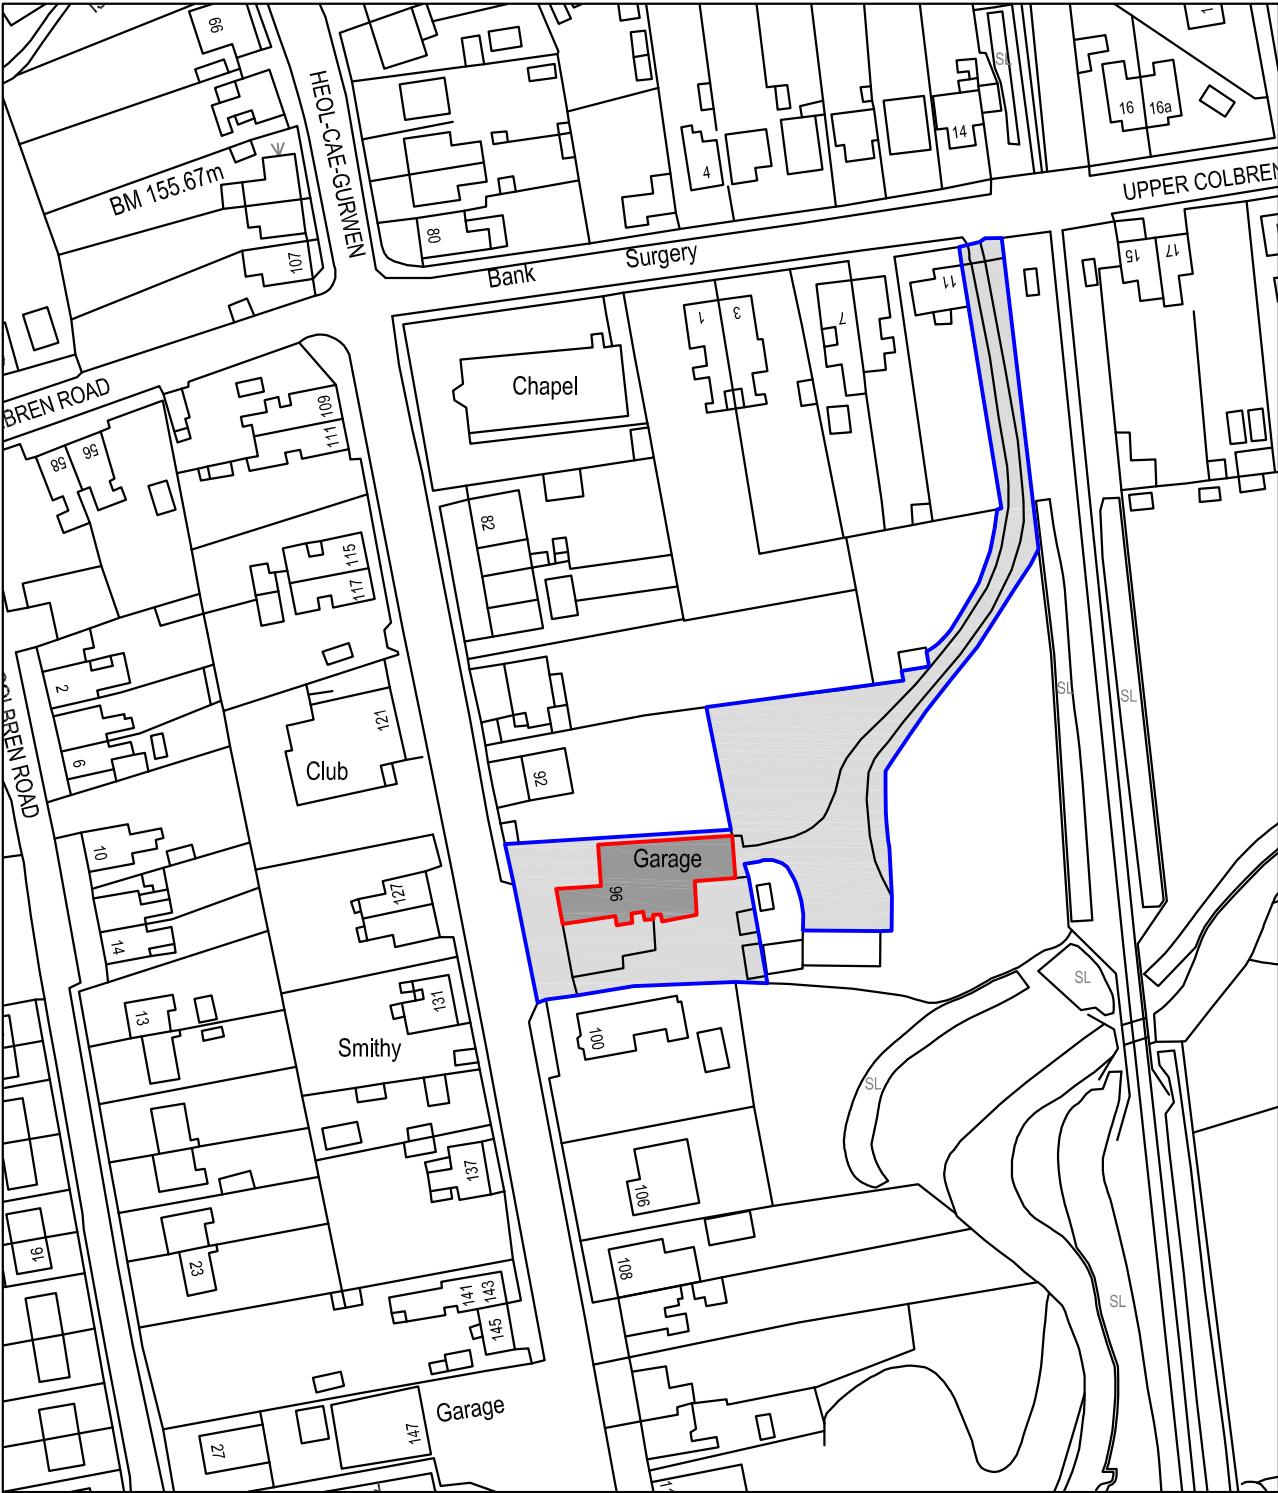

Reproduced from an Ordnance Survey map with the permission of the  
Controller of Her Majesty's Stationary Office. Crown Copyright reserved



SITE LOCATION PLAN  
Scale 1:1250

|   |   |                                                       |   |  |                                             |                |
|---|---|-------------------------------------------------------|---|--|---------------------------------------------|----------------|
| <br><b>Cwm Planning &amp; Design Ltd.</b><br>(Civil, Structural & Architectural) | Client:<br><br>Mr. K. Evans<br>Gate Shop Garage<br><br>96 Heol Cae Gurwen<br>Gwaun Cae Gurwen<br>SA18 1PD | Project Title:<br><br><b>PROVISION OF NEW MOT BAY</b> | General Notes:<br>1. Do not scale from this drawing, take figured dimensions only.<br>2. Dimensions are in millimeters unless otherwise stated. |  | Drawing Title:<br><b>SITE LOCATION PLAN</b> |                |
|   |   |                                                       | Drawing Issue:<br><b>LAWFUL DEVELOPMENT</b>   |  | Drawing No: 001                             | Revision:      |
|   |   |                                                       |   |  | Date: 13-11-2021                            | Revised:       |
|   |   |                                                       |   |  | Scale(s): 1:1250                            | Paper Size: A4 |