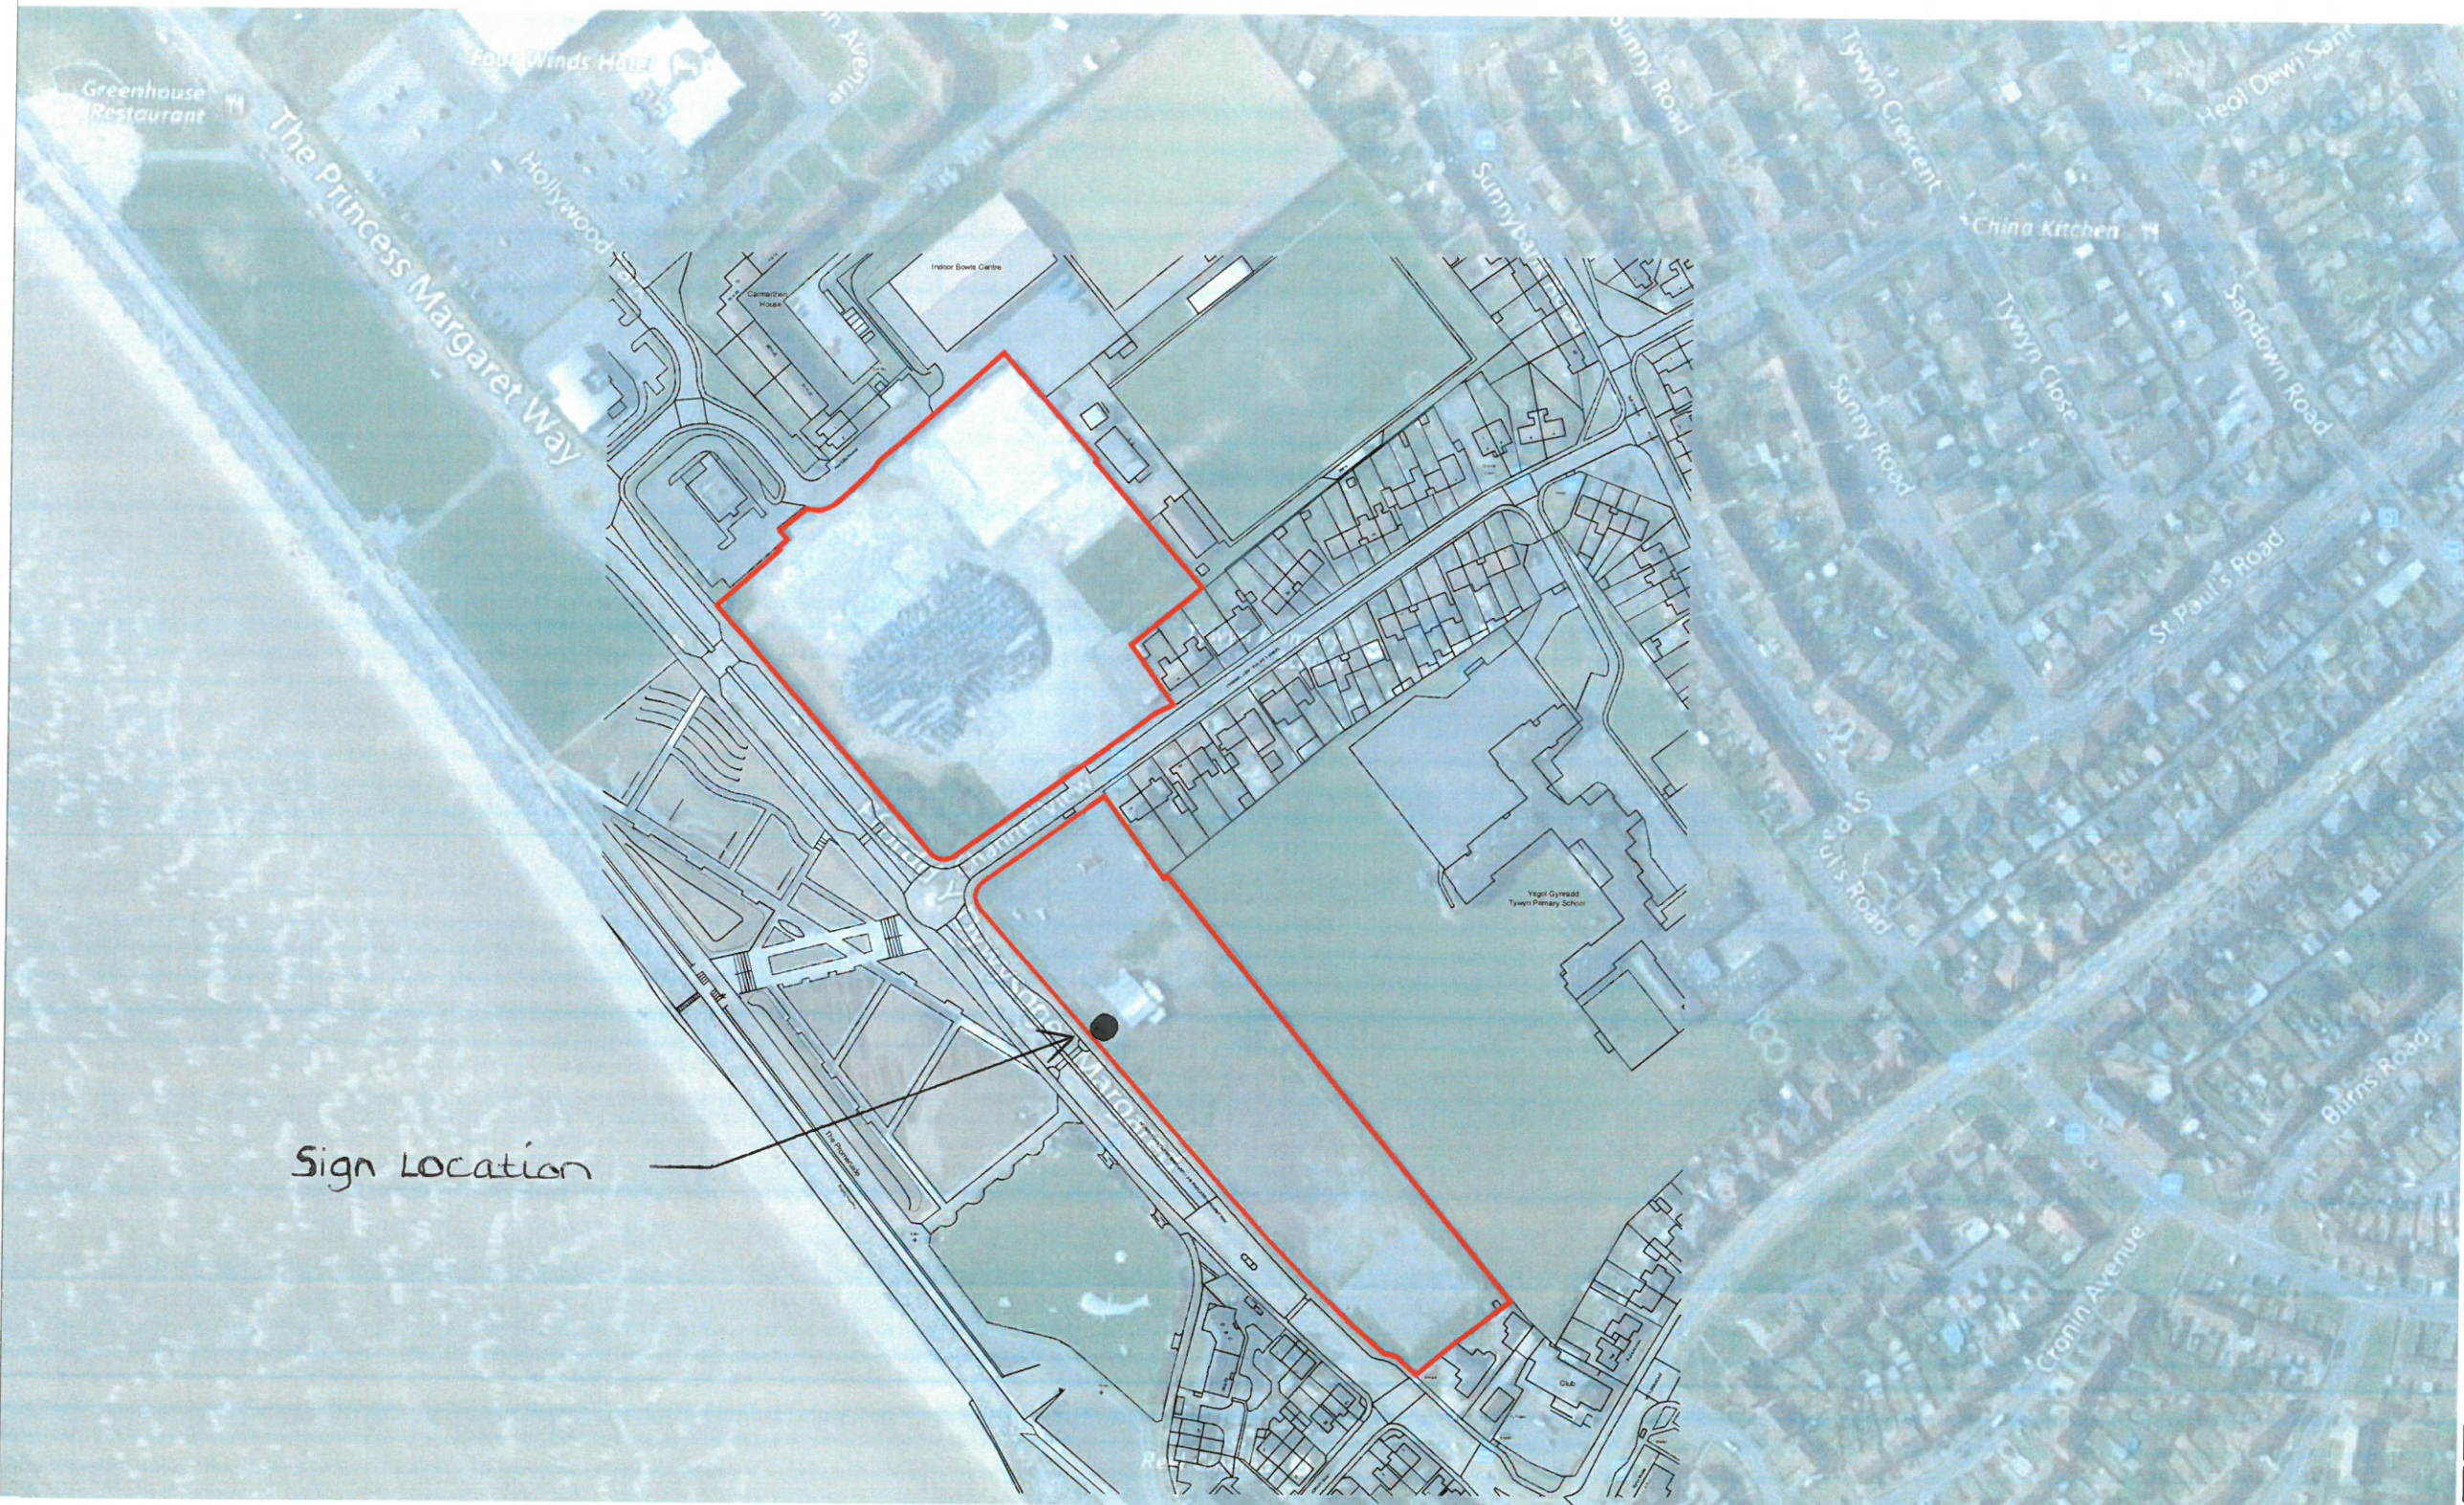


Persimmon Details		Drawn by	Checked by	Approved by
		AM	JP	JP
Site Name		Date		
Aberavon, Beachfront		06/01/2020		
Location		Scale		
Port Talbot		1:1250@A1 1:2500@A3		
Drawing Name/Title				
Location Plan				
Drawing Number		Drawing Number		
###		LP01		
Revisions		Revisions		
		#		