



Revision			
No	Description	Date	Chkd
A	Planning Update	12.11.21	

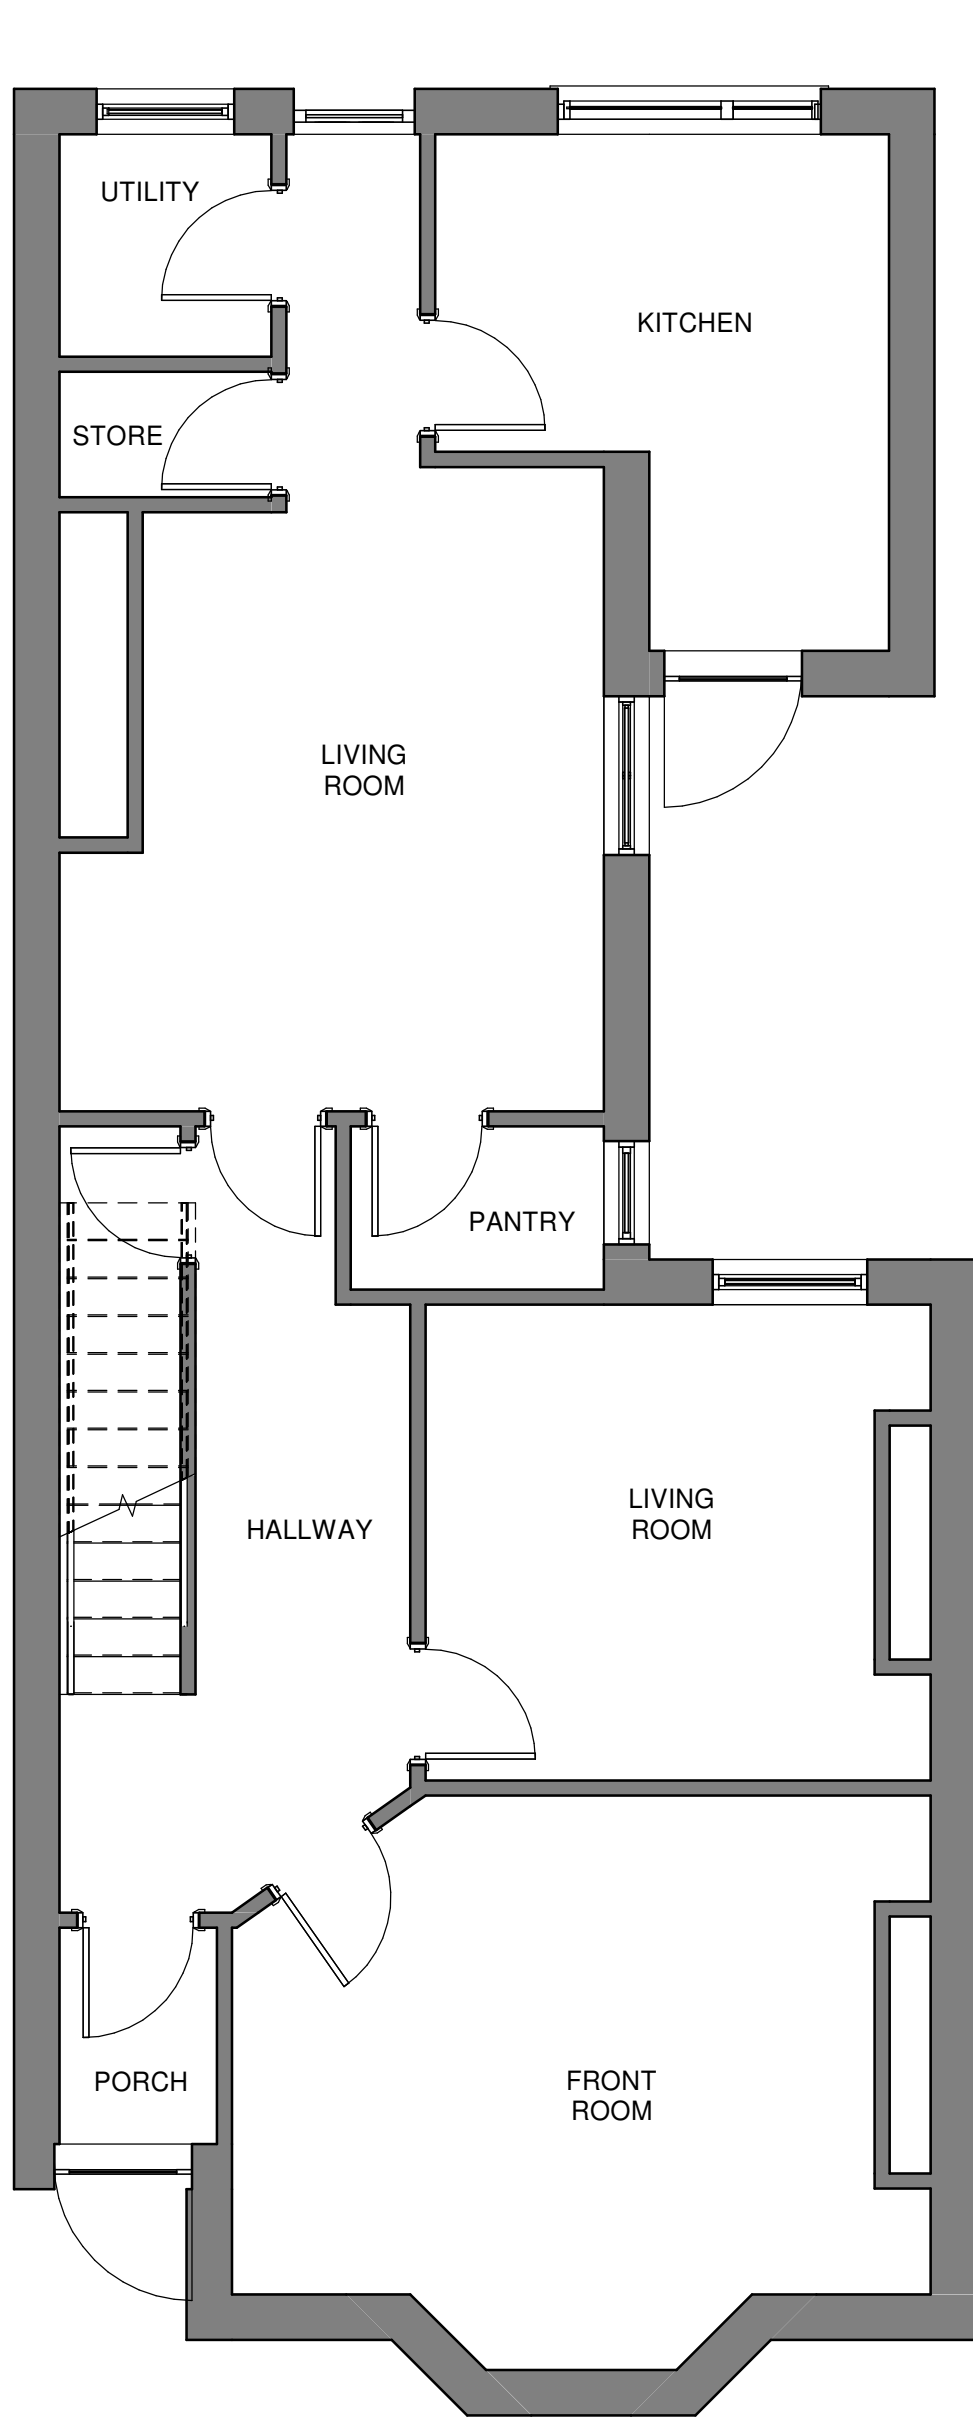

EXISTING GROUND FLOOR PLAN
1:50

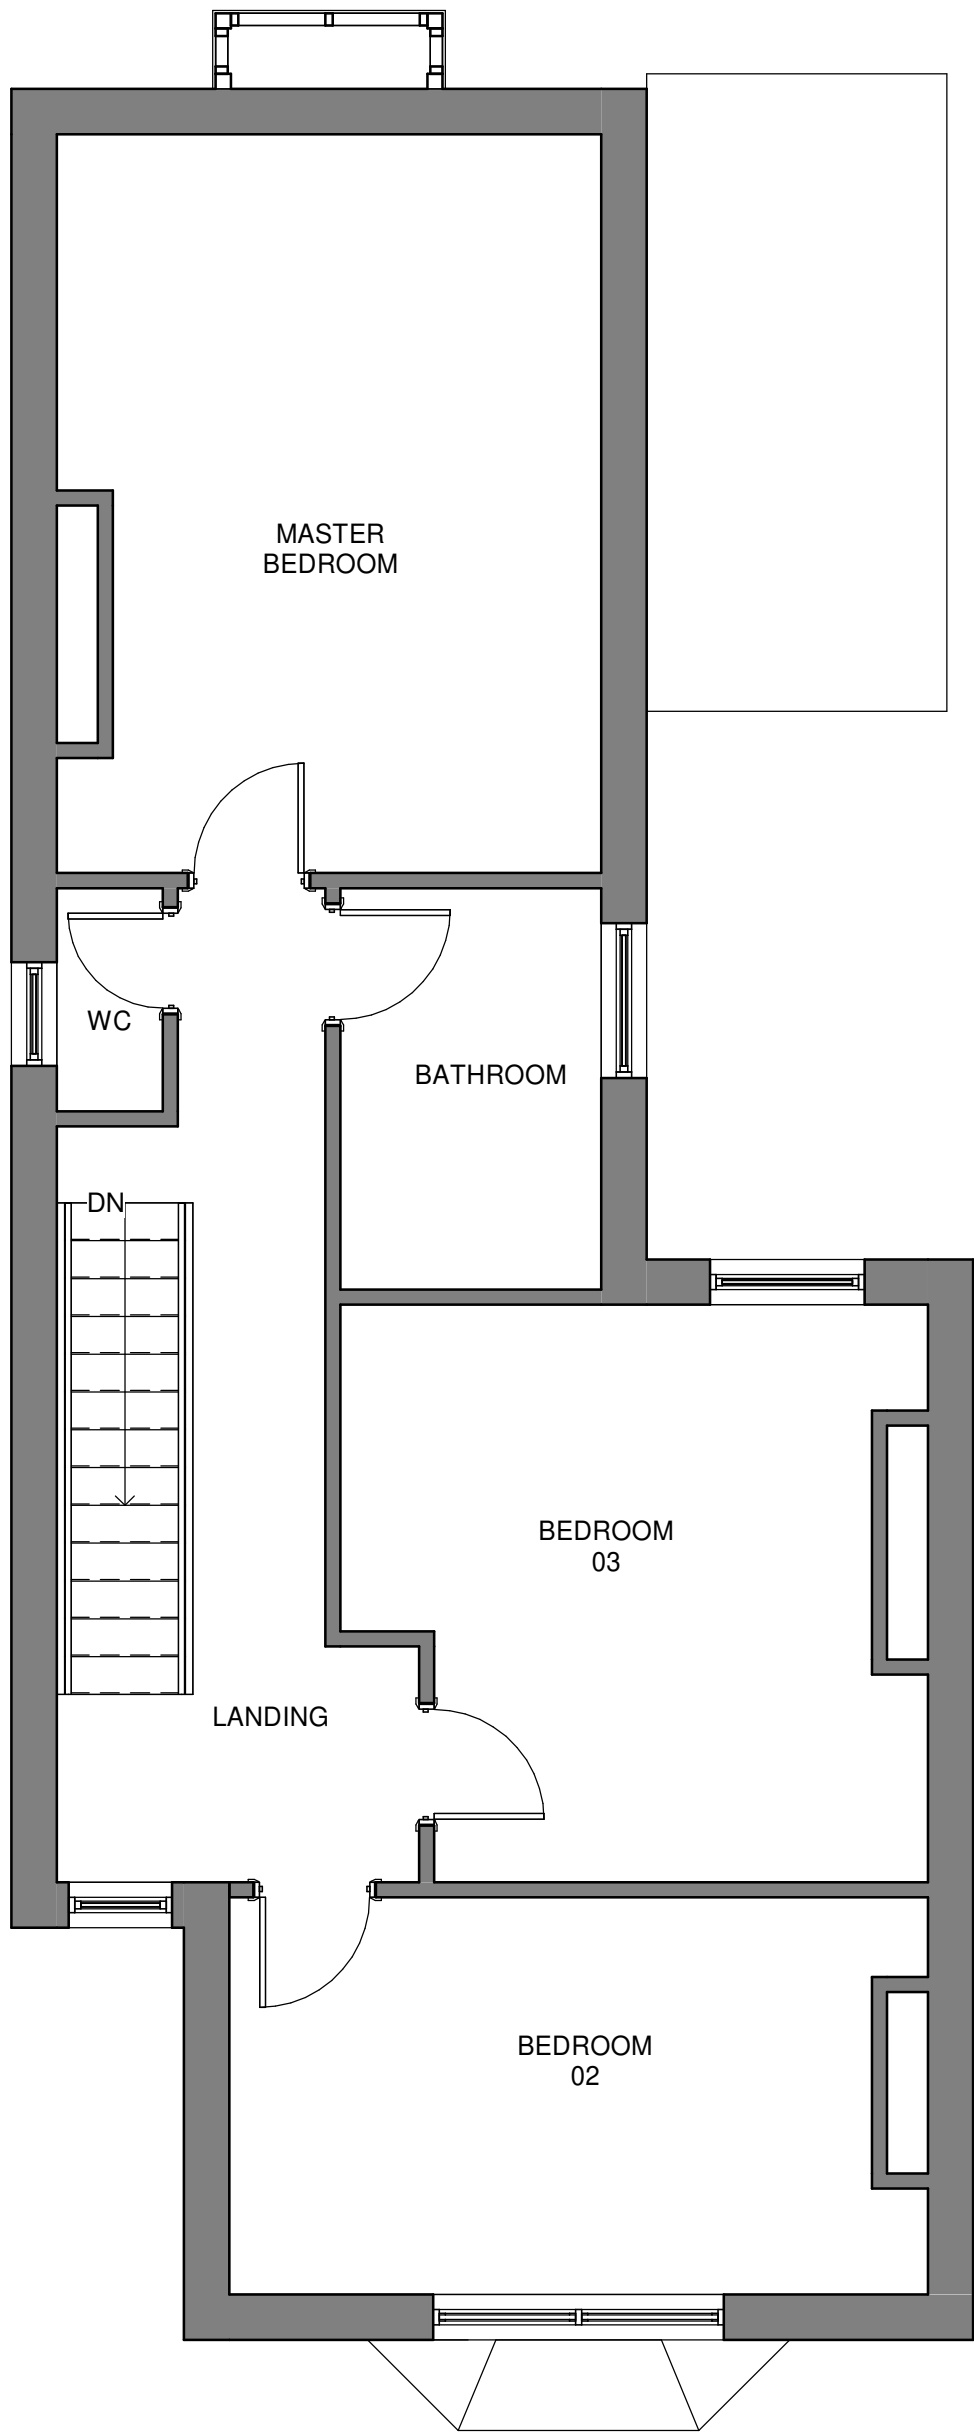

EXISTING FIRST FLOOR PLAN
1:50

C.S.A			
CLEAR - SPACE - ARCHITECTURE			
Project	Rear Extension 10 Ena Ave, Neath		
Draw Title	EXISTING FLOOR PLANS		
Date	24.08.21	Scale	1 : 50
Job No	21004	Draw No	A102
		Revision	A