
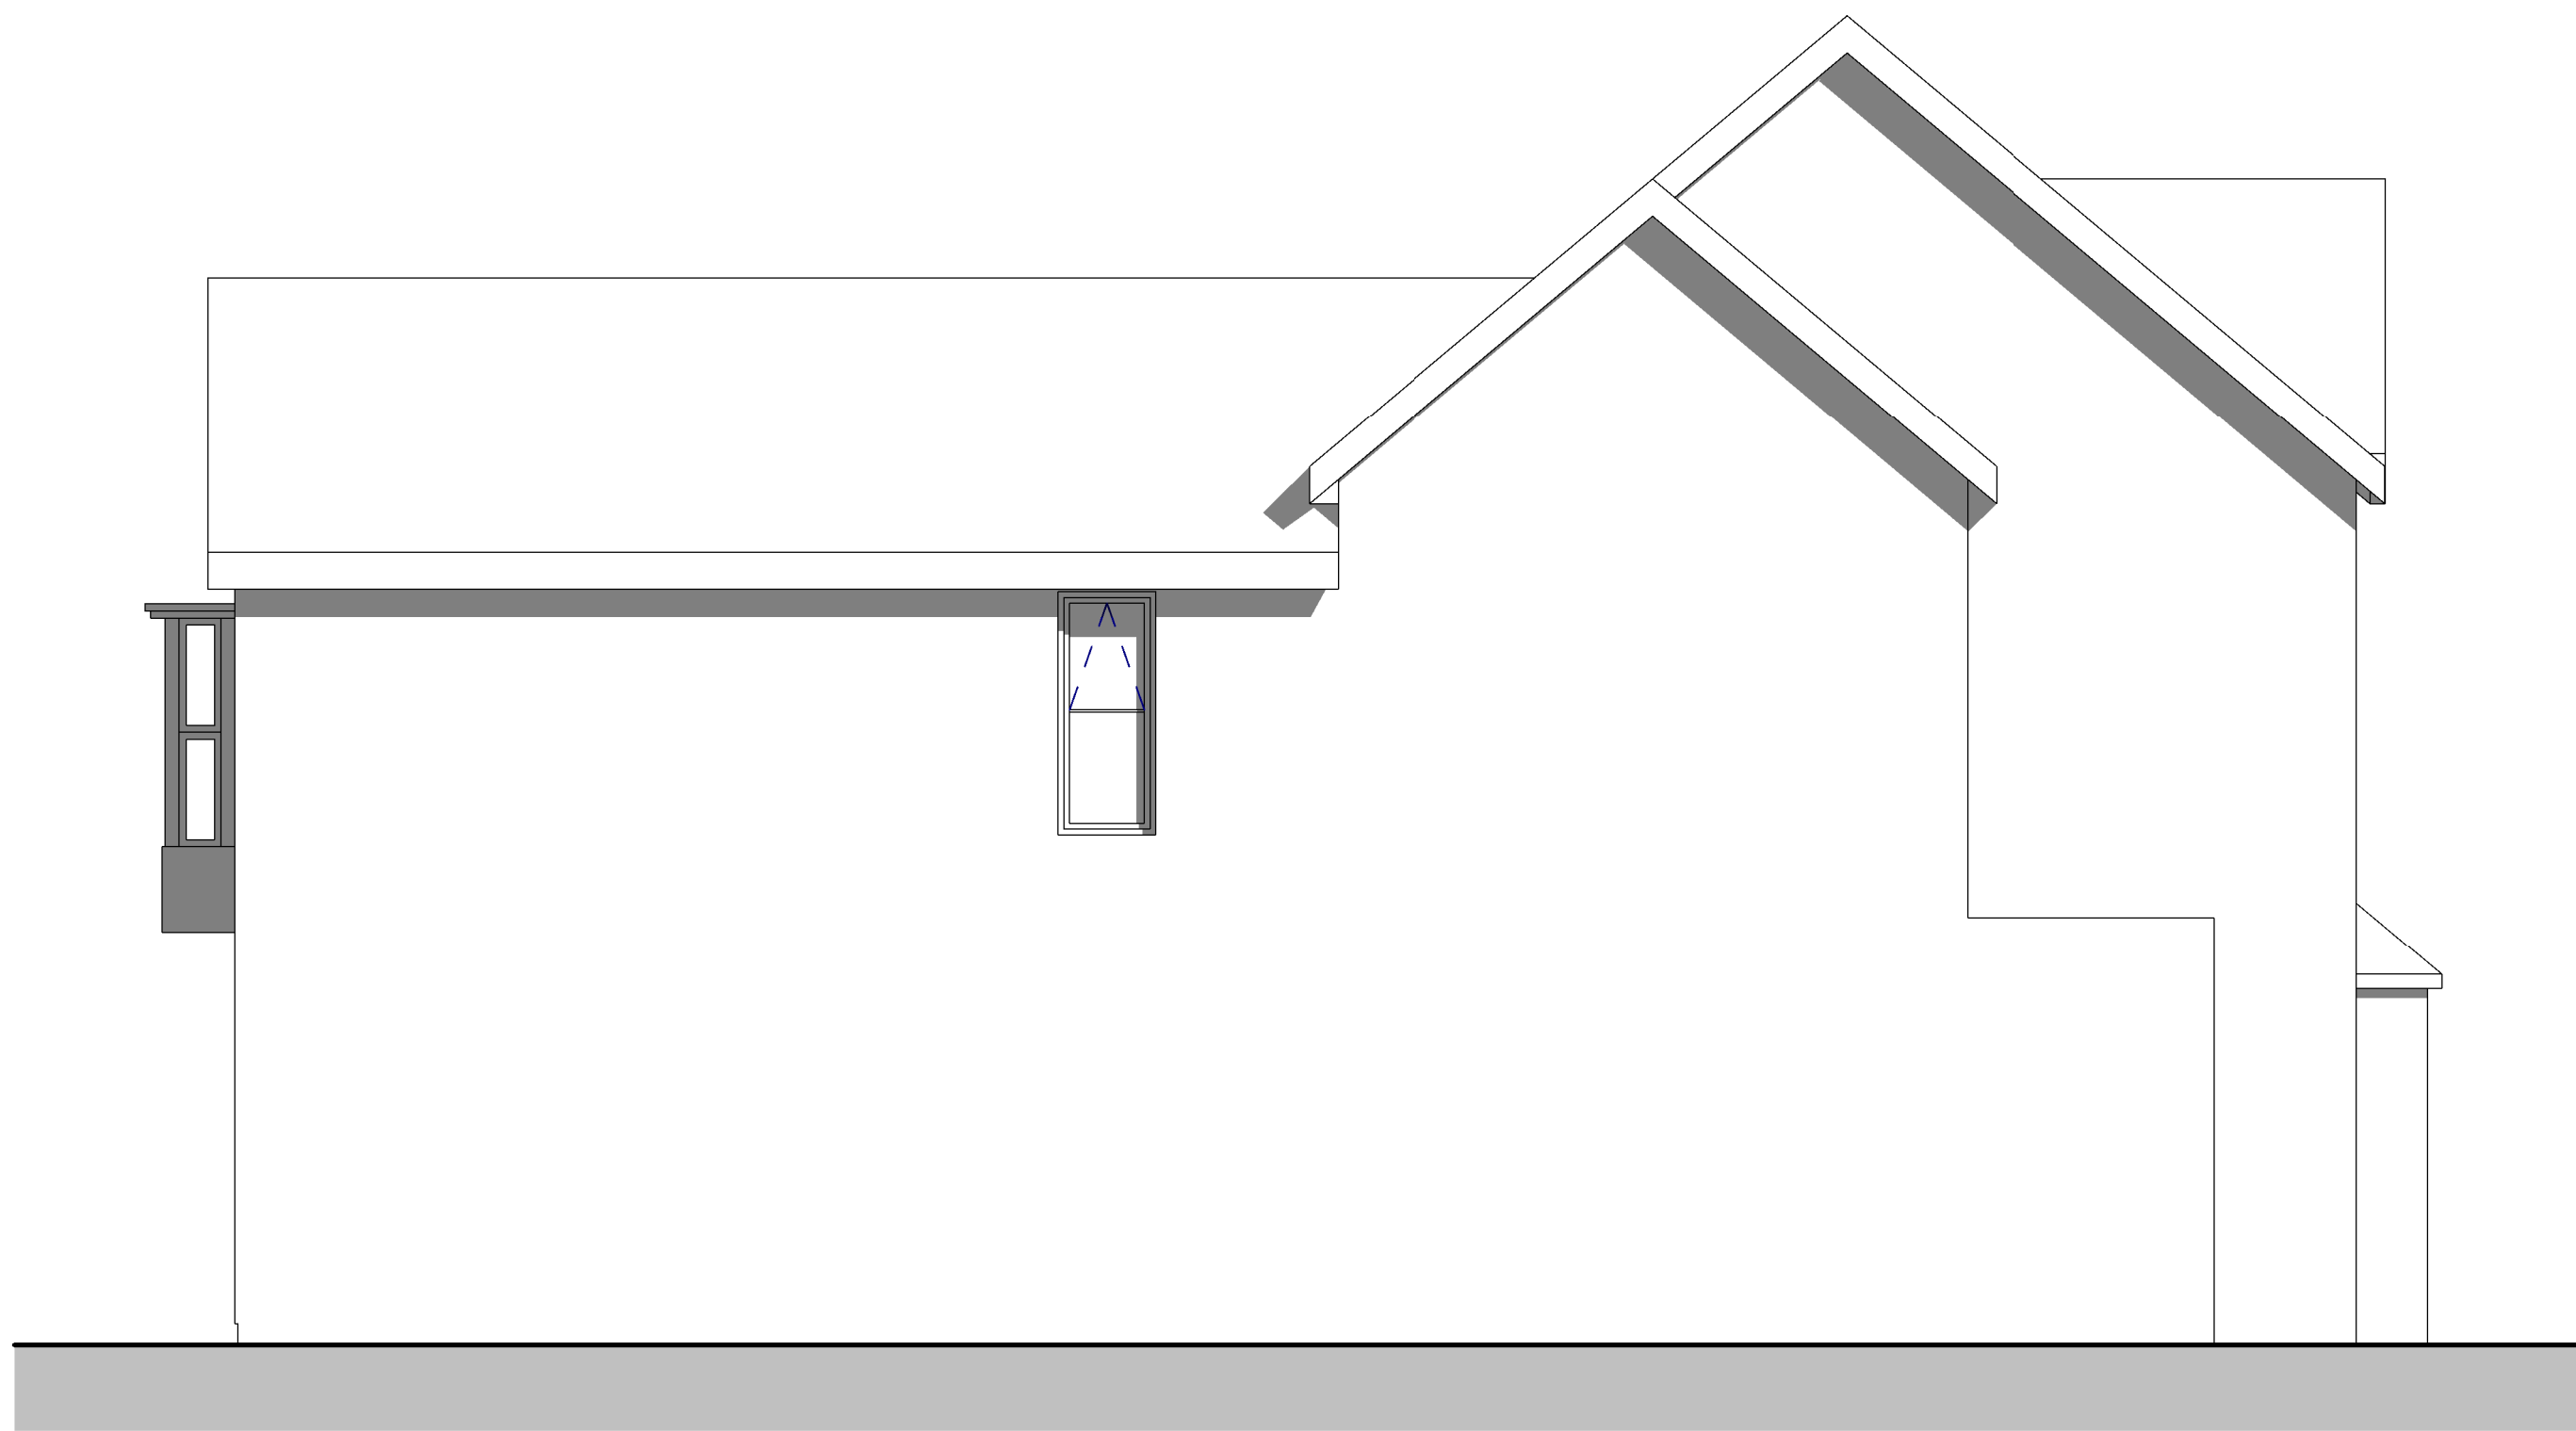
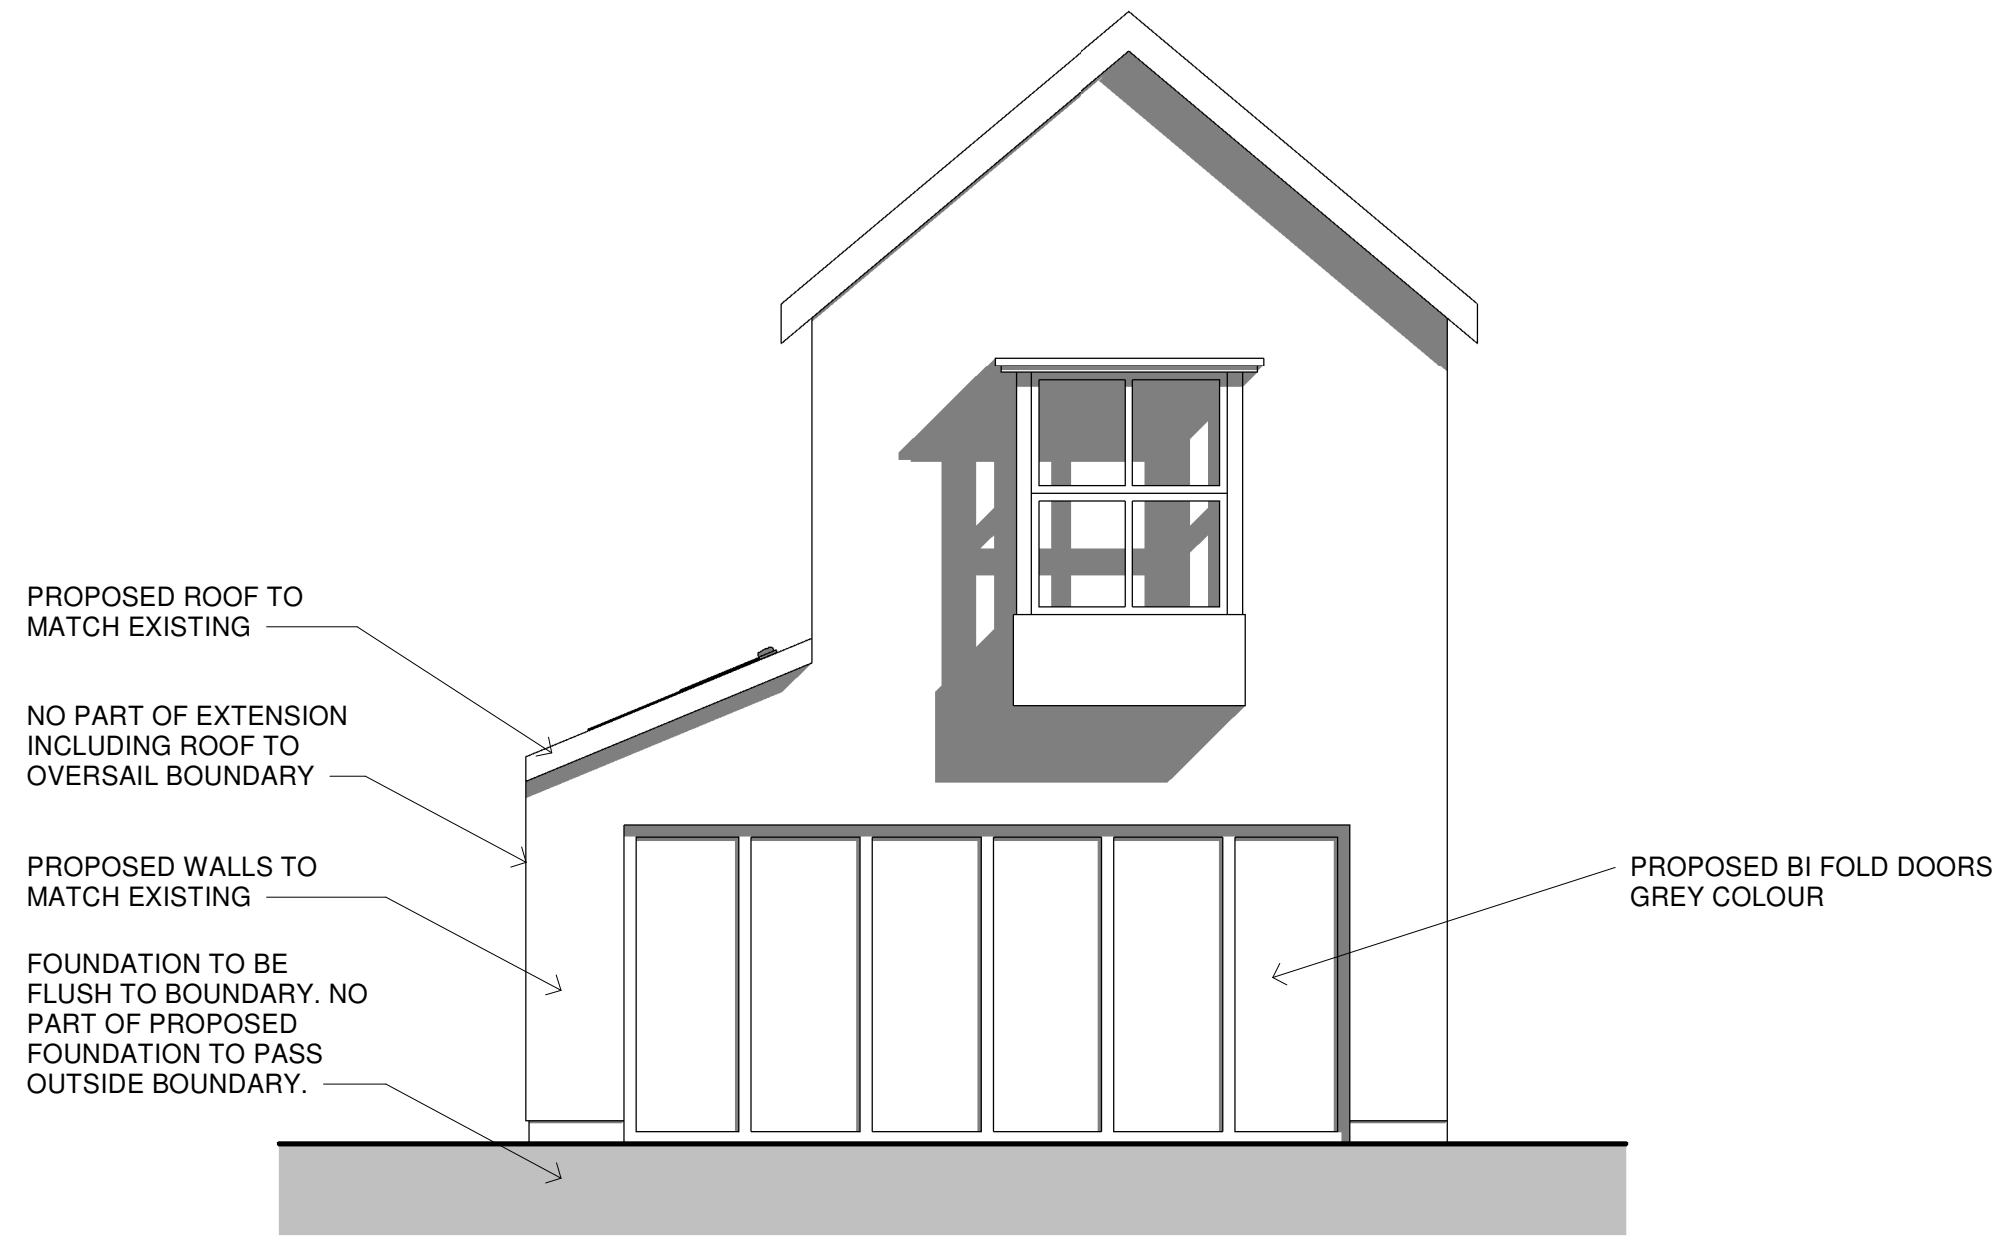


Revision			
No	Description	Date	Chkd
A	Planning Updates	12.11.21	

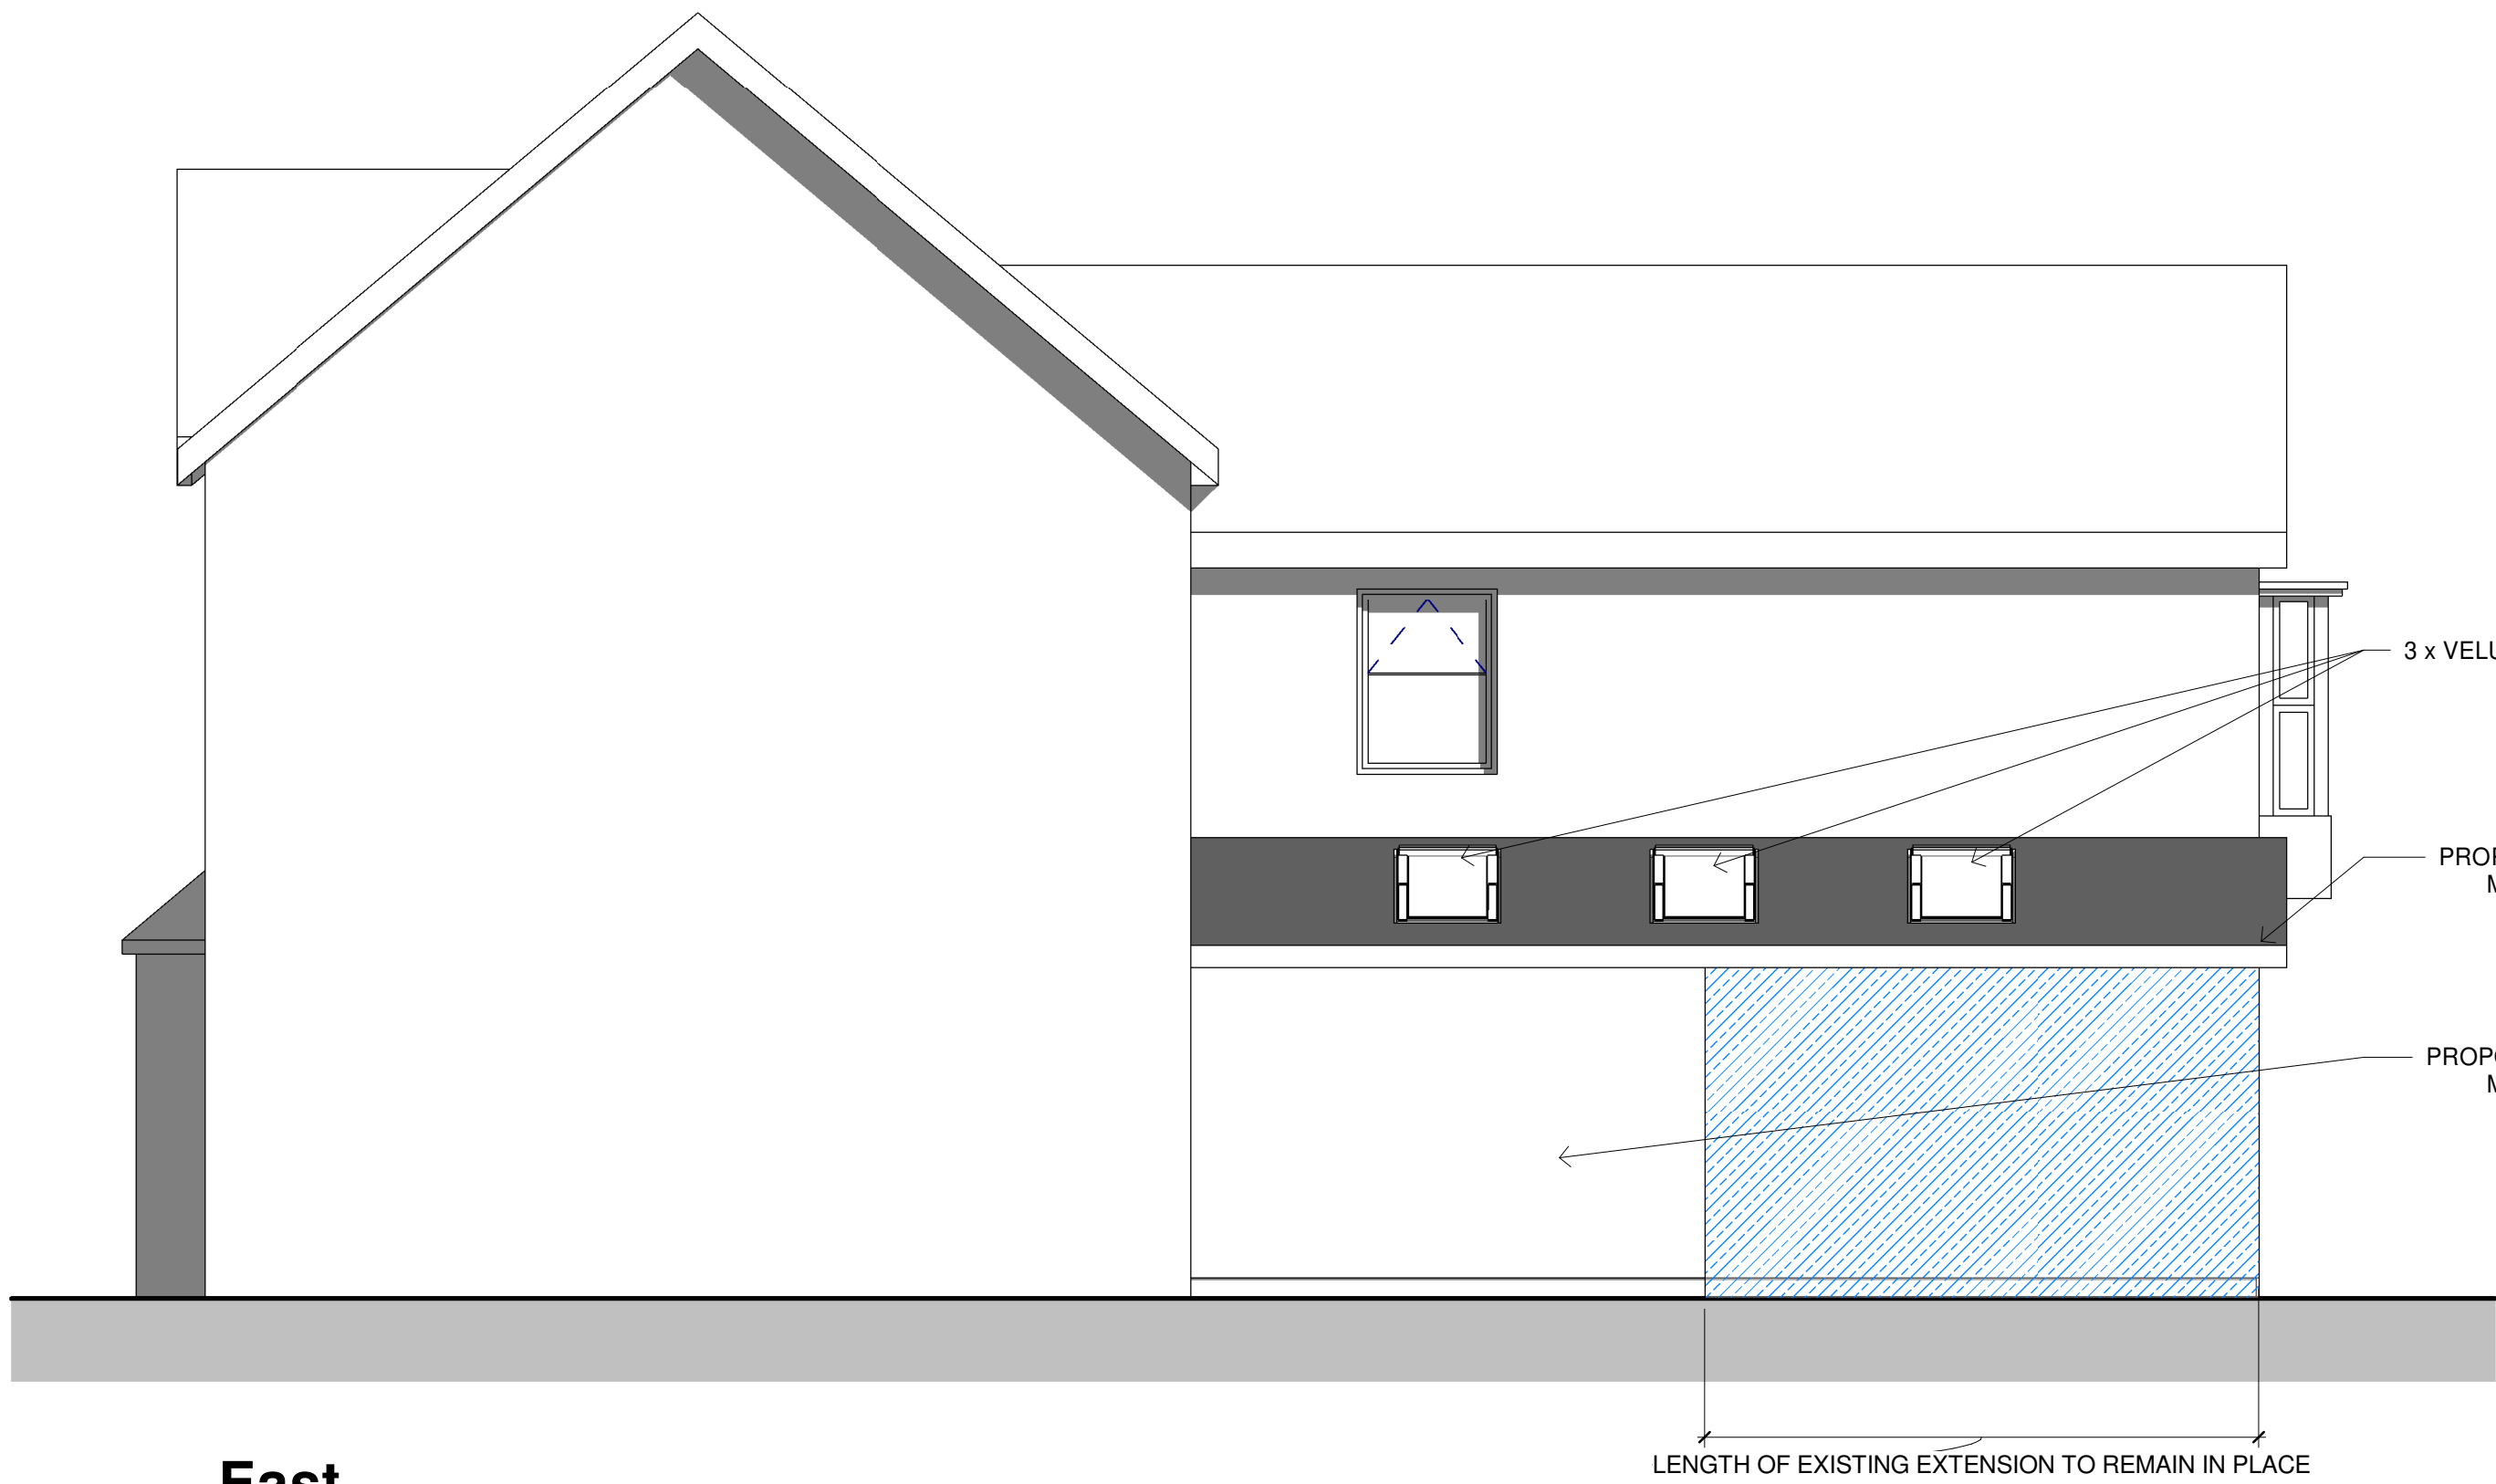

C.S.A

CLEAR - SPACE - ARCHITECTURE

Project
RESI - EXTENSION
10 ENA AVENUE, NEATH

Draw Title
Proposed Elevations

Date
09/29/21

Scale
1 : 50

Job No
21004

Draw No
A105

Revision
A

Checked By:
Author