


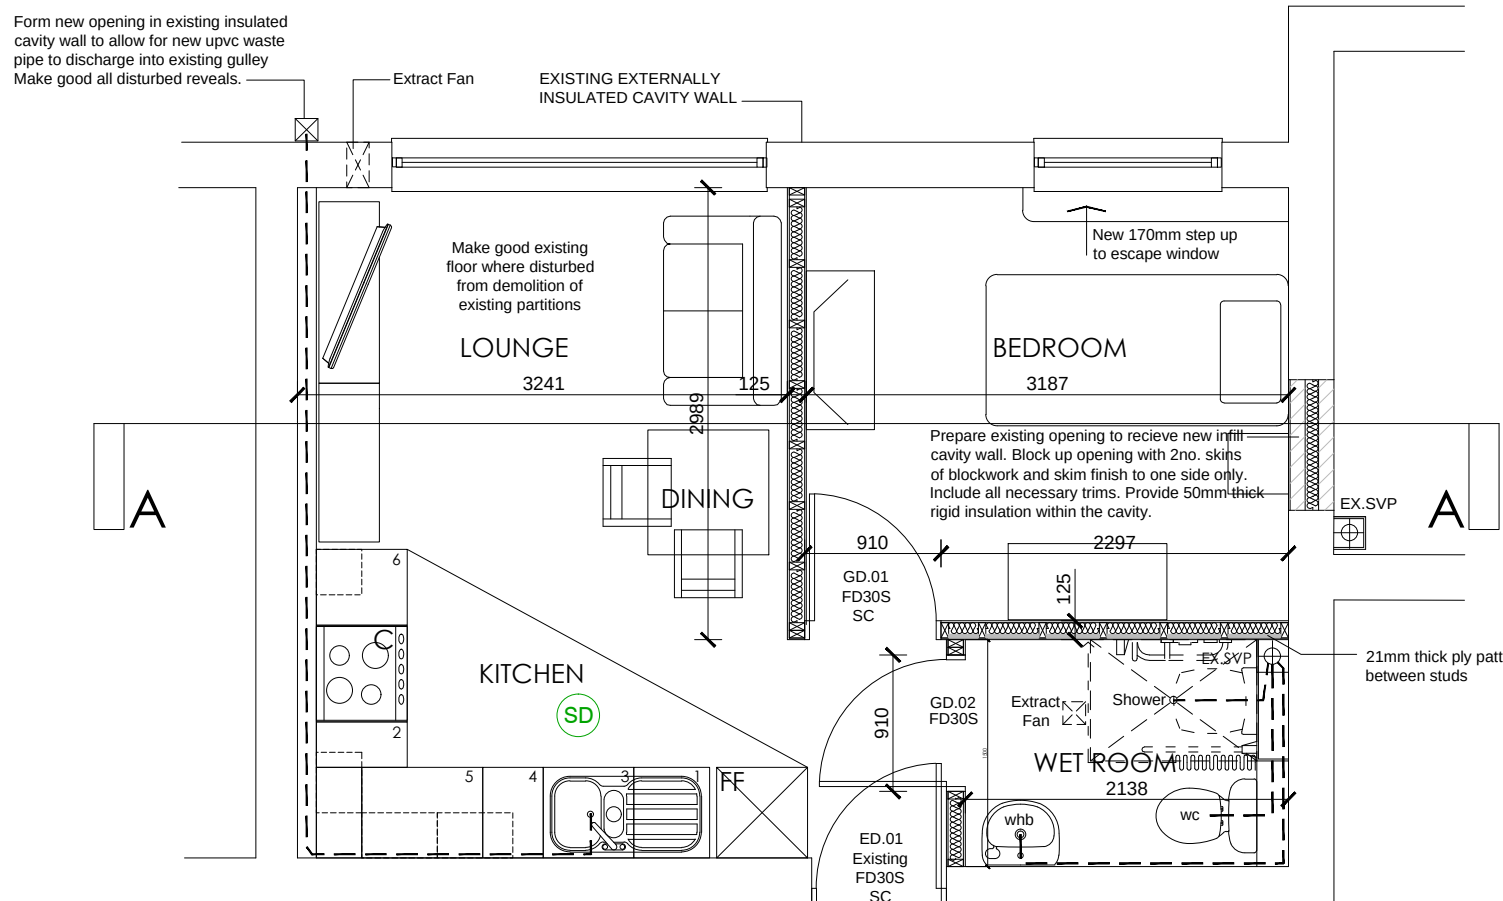

FLAT 01 - GROUND FLOOR PLAN
PROPOSED

NOTE:
Refer to M & E Consultants drawings and specifications

Door Schedule - FLAT 01 - Ground Floor									
Opening Ref.	Door Location	Door Size	Ex. Structural Opening Size	New Structural Opening Size	New lintel	Glazing	Self Closing	Fire Door	Comments
ED01	FLAT 1 ENTRANCE	As existing	As existing	As existing	N/A	No	Yes	FD.30	Existing door and frame to remain
GD01	BEDROOM	1981 x 838 x 44	-	2026 x 910 x 44	N/A	No	-	FD.30	New door in stud partition. Inward opening
GD02	WETROOM	1981 x 838 x 44	-	2026 x 910 x 44	N/A	No	-	FD.30	New door in stud partition. Outward opening

Status: P R E L I M