



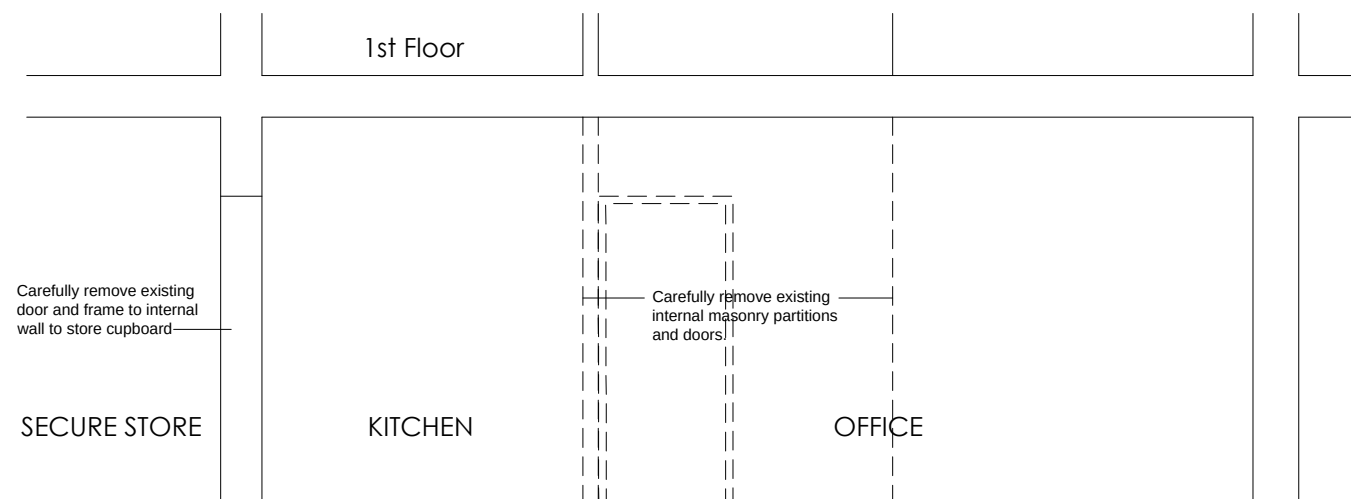


EXISTING OFFICE - EXISTING SECTION DEMOLITION

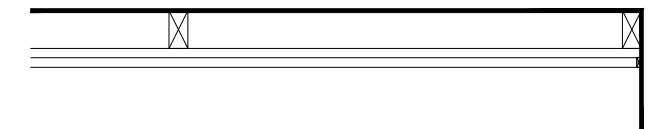

50 x 25mm s.w. battening to u/s of existing ceiling. 2no. staggered layers of n.e. 12.5mm GTEC Fire Board. To be moisture resistant. Scrim joints and apply smooth plaster finish. Provide caulking to perimeter.

CEILING DETAIL

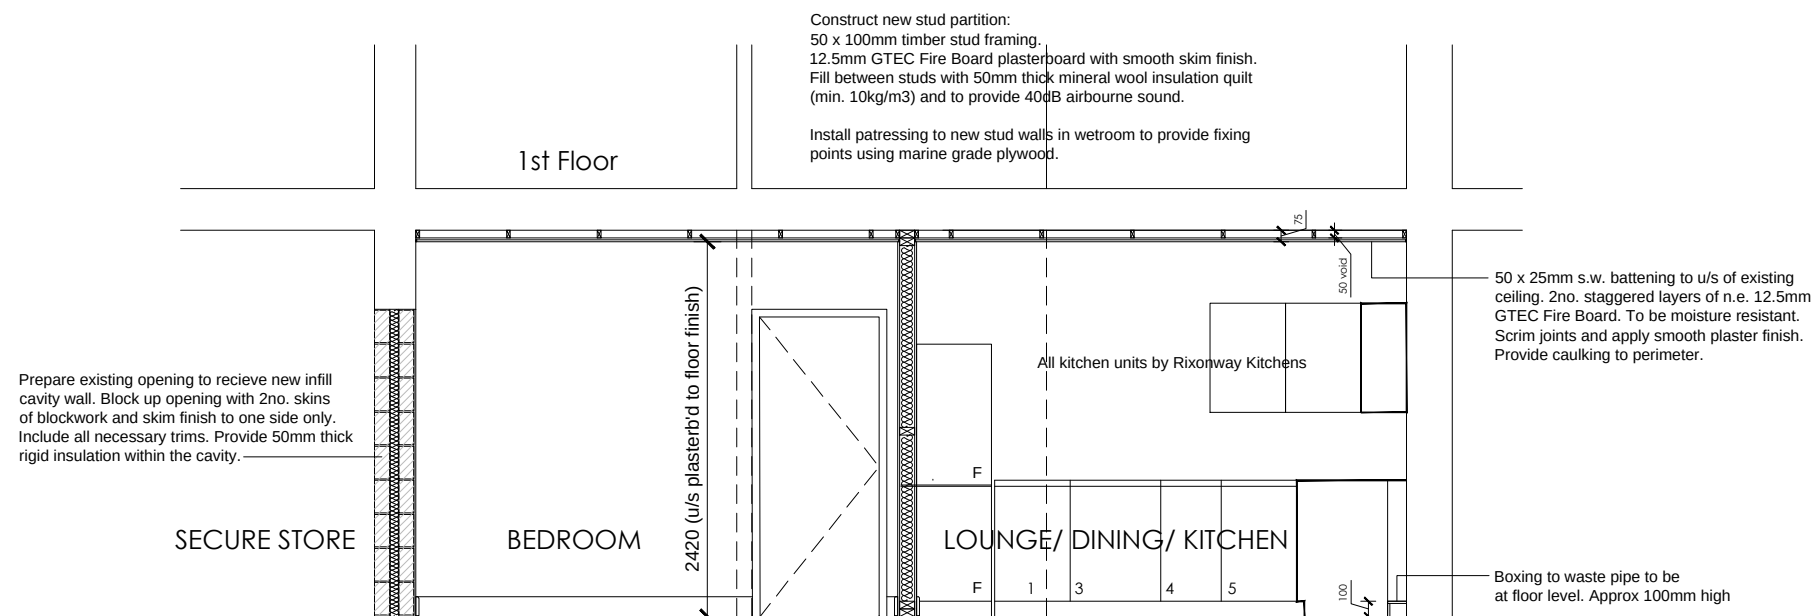

FLAT 01 - PROPOSED SECTION

A: Drawing updated.

07.09.21

Status: **PRELIM**

This drawing is copyright and its use or reproduction without the permission of Spring Design Consultancy Limited. All rights are reserved until invoices are paid in full. No responsibility will be taken for any design used for construction prior to receipt of relevant approvals.

rev	date	description
---	---	---

by

Drawn: CJW Client: Tai Tarian

Checked: CTW Project: Flat 01 Ty Llansawel

Date: July 2021 Title: Existing & Proposed Sections

Scale: 1/50 @ A3 Ref: 2564-300-04

Rev: A

spring
design

Unit 2 Chapel Barns | Merthyr Mawr
Bridgend | CF32 0LS | 01656 656267
mail@spring-consultancy.co.uk