


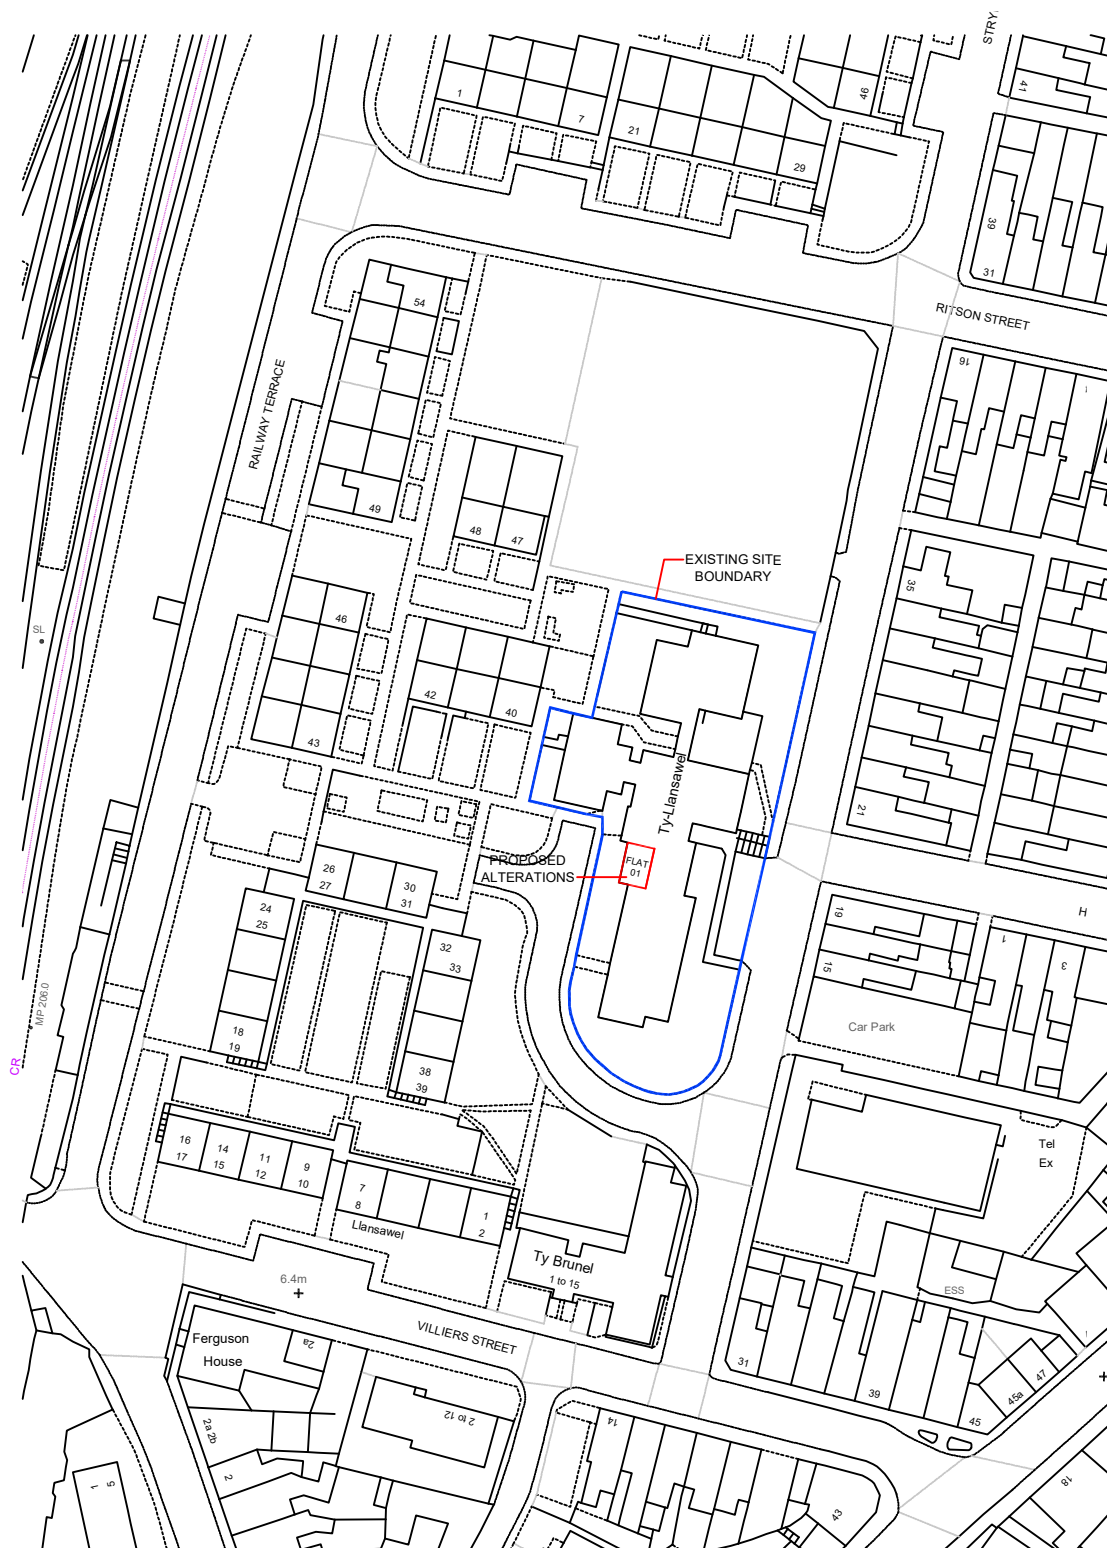

Drawn: CJW

Client: Tai Tarian

Checked: CTW

Project: Flat 01 Ty Llansawel, Briton Ferry

Date: Sept 2021

Title: OS Map

Scale: 1:1250

Ref: 2564/100/01

Rev: -

Status:



Unit 3 Chapel Barns | Merthyr Mawr
Bridgend | CF32 0LS | 01656 656267
mail@spring-consultancy.co.uk