



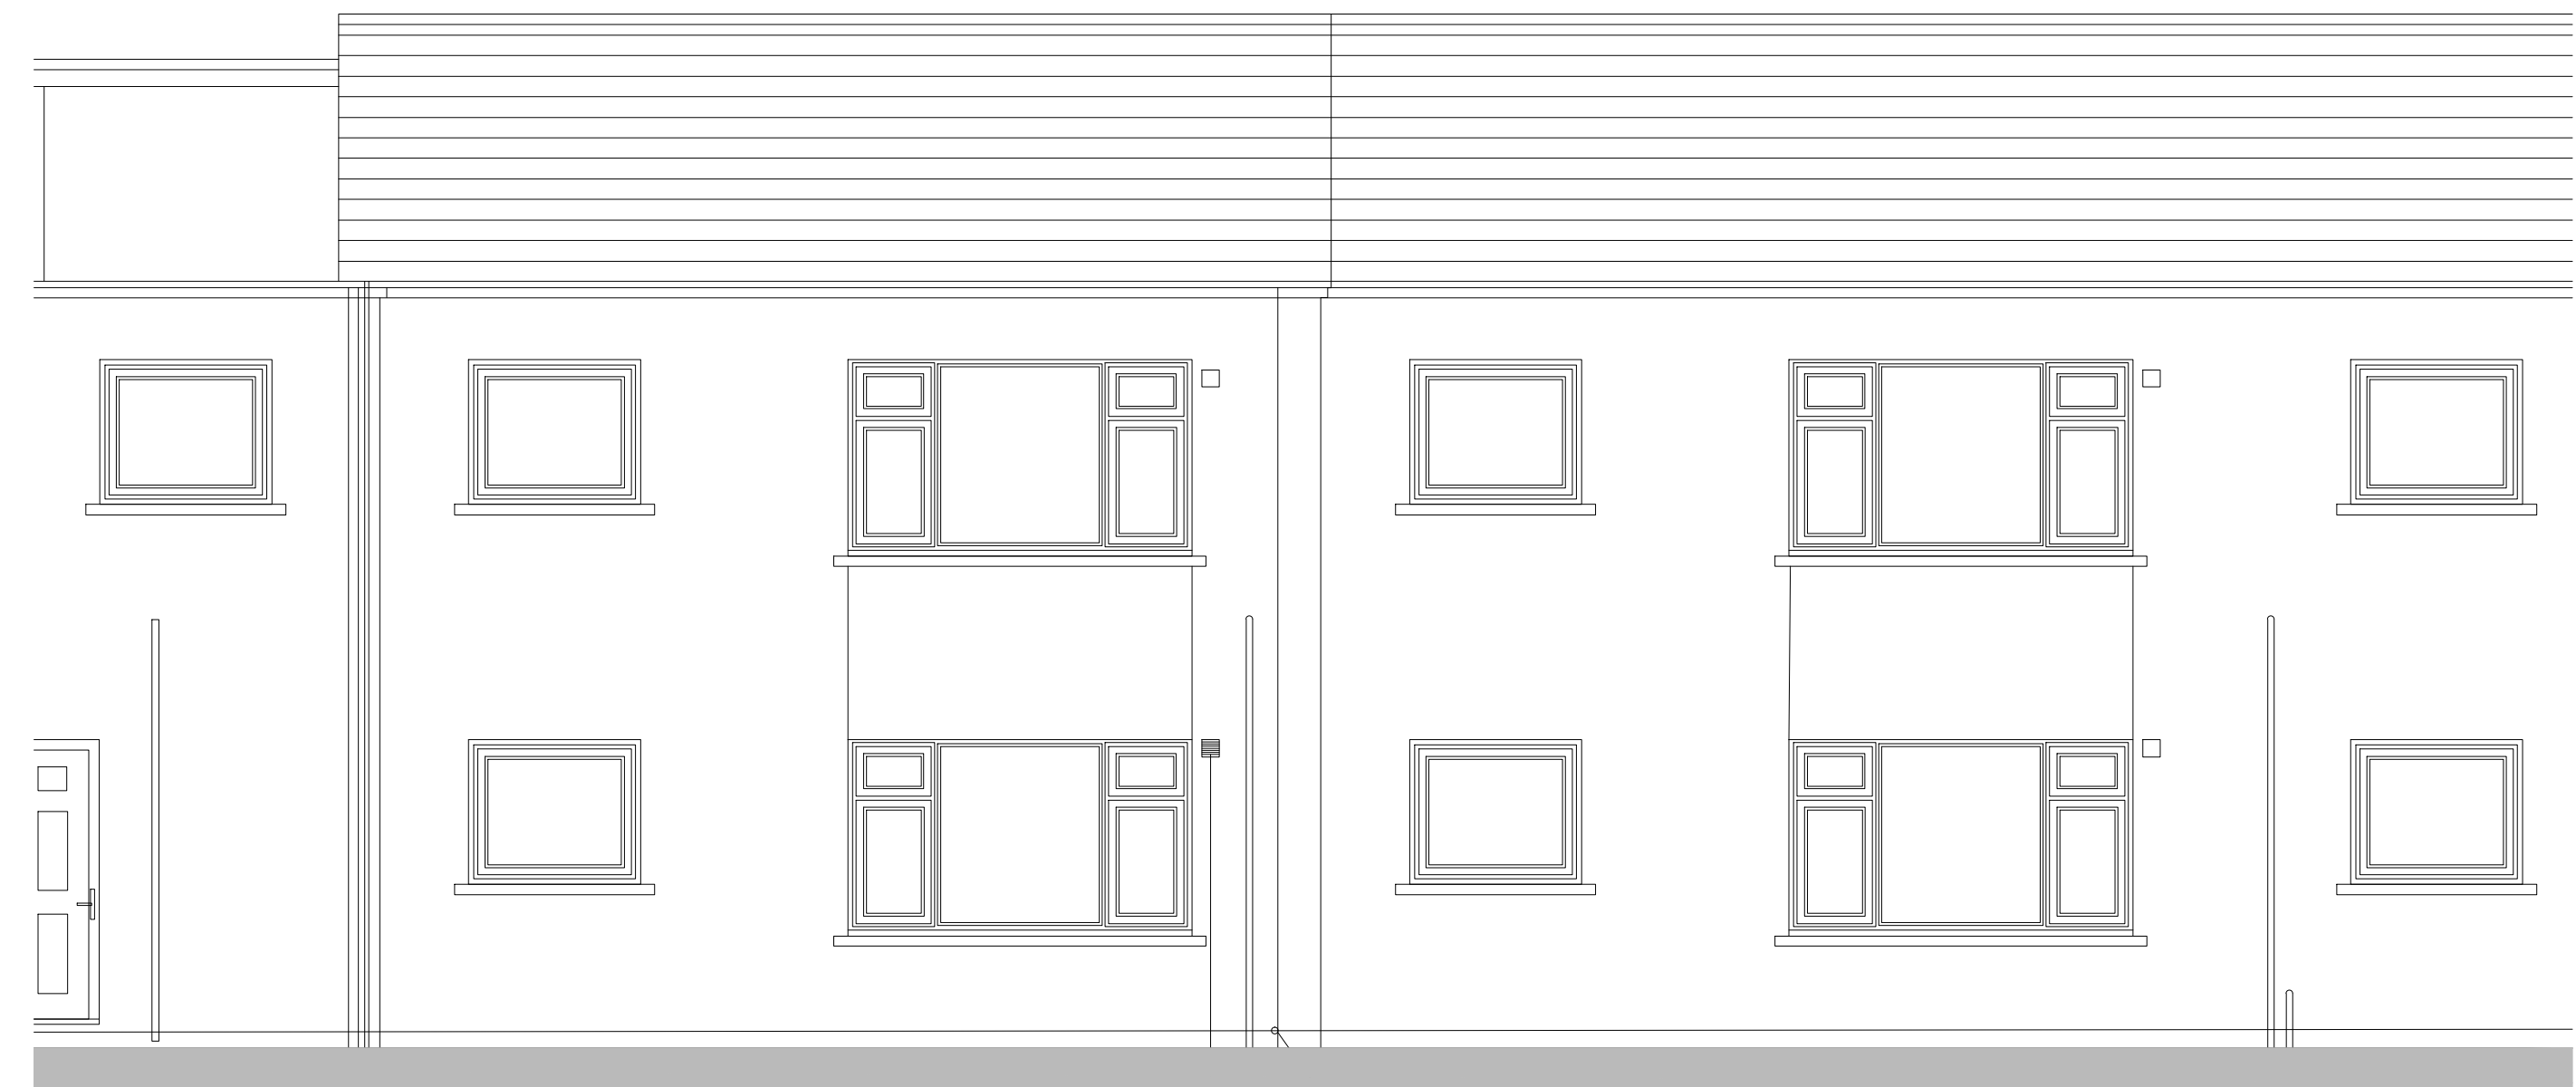


New mechanical
wall vent to serve
Flat 01

Form new opening in
existing wall to allow
for new waste pipe to
discharge into gulley.

PROPOSED FLAT 01 (GFIr)

0 5m

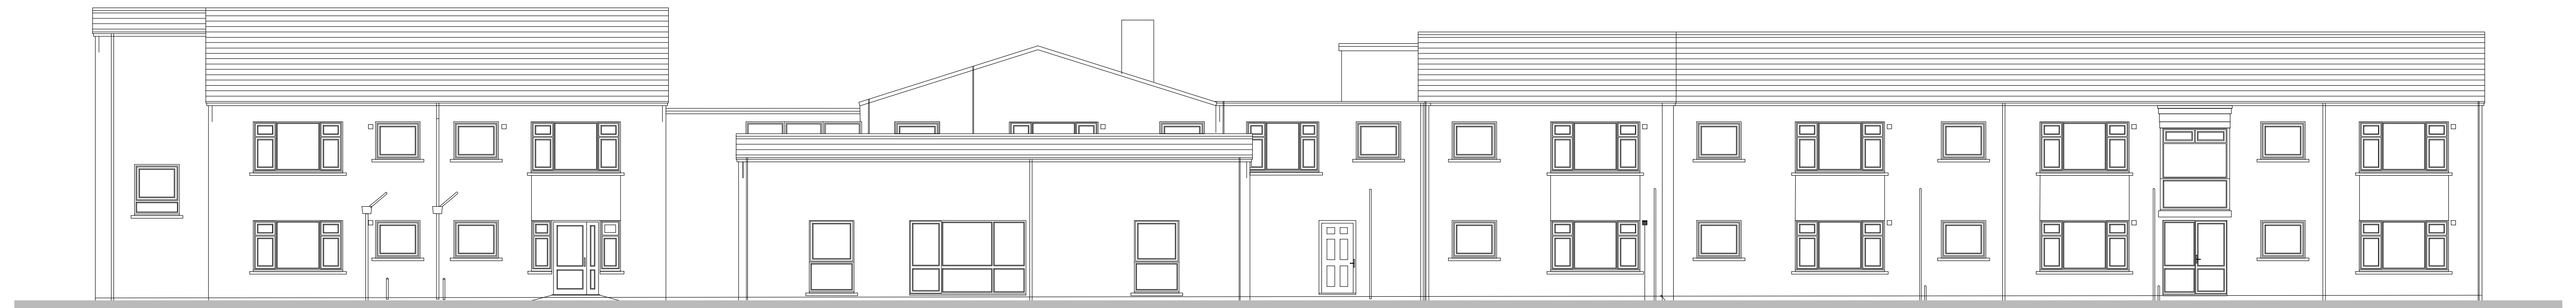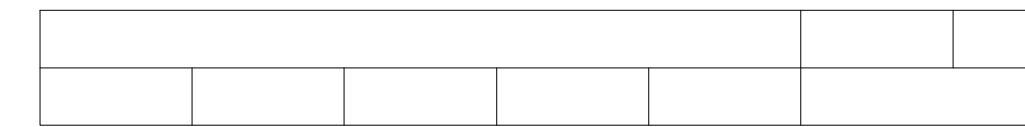

PROPOSED REAR ELEVATION

New mechanical
wall vent to serve
Flat 01

Form new opening in
existing wall to allow
for new waste pipe to
discharge into gulley.

PROPOSED FLAT 01 (GFIr)

0 5m 10m 15m 20m

