


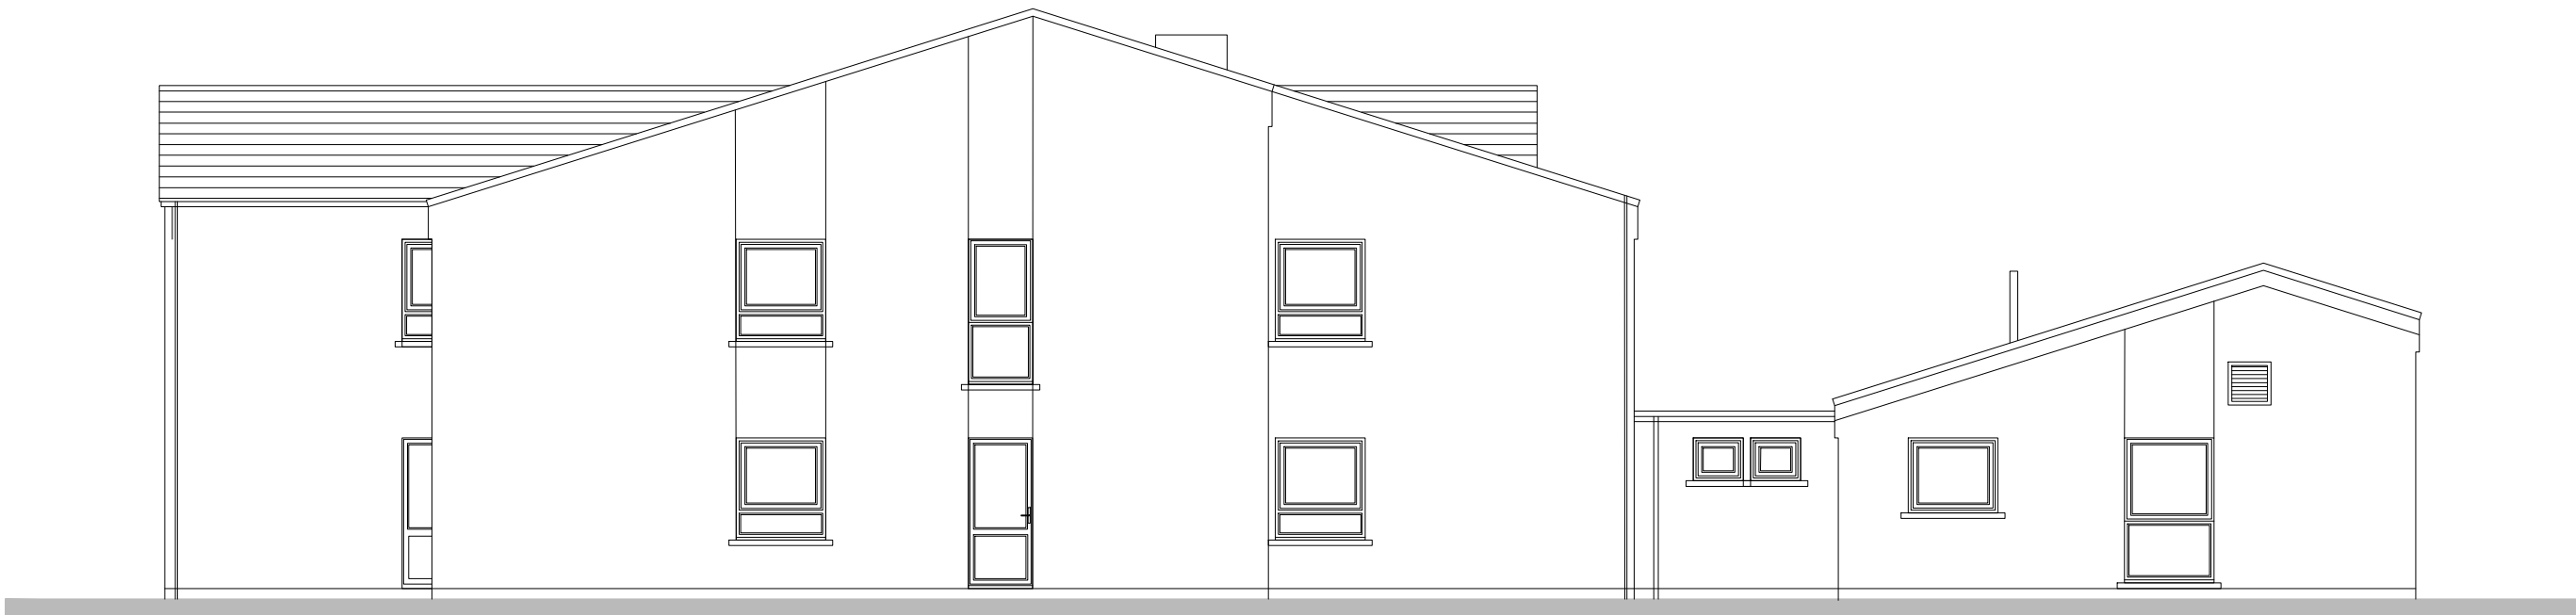

EXISTING ELEVATION TO HUNTER STREET



EXISTING SIDE ELEVATION



EXISTING SIDE ELEVATION



EXISTING REAR ELEVATION

