


Superseded

[illegible]

 www.ccs-solutions.co.uk	CODE	STATUS	SUITABILITY DESCRIPTION	PURPOSE OF ISSUE
	PROJECT Single Dwelling			
CLIENT Mr Stephen Woodward	Date	15/06/2021	Project number	17052021
	Scale (@ A3)	1 : 200		
	DRAWING NUMBER		A306	
SHEET	Parking		Checked by	
			CCS	
		Drawn by		
		REV		

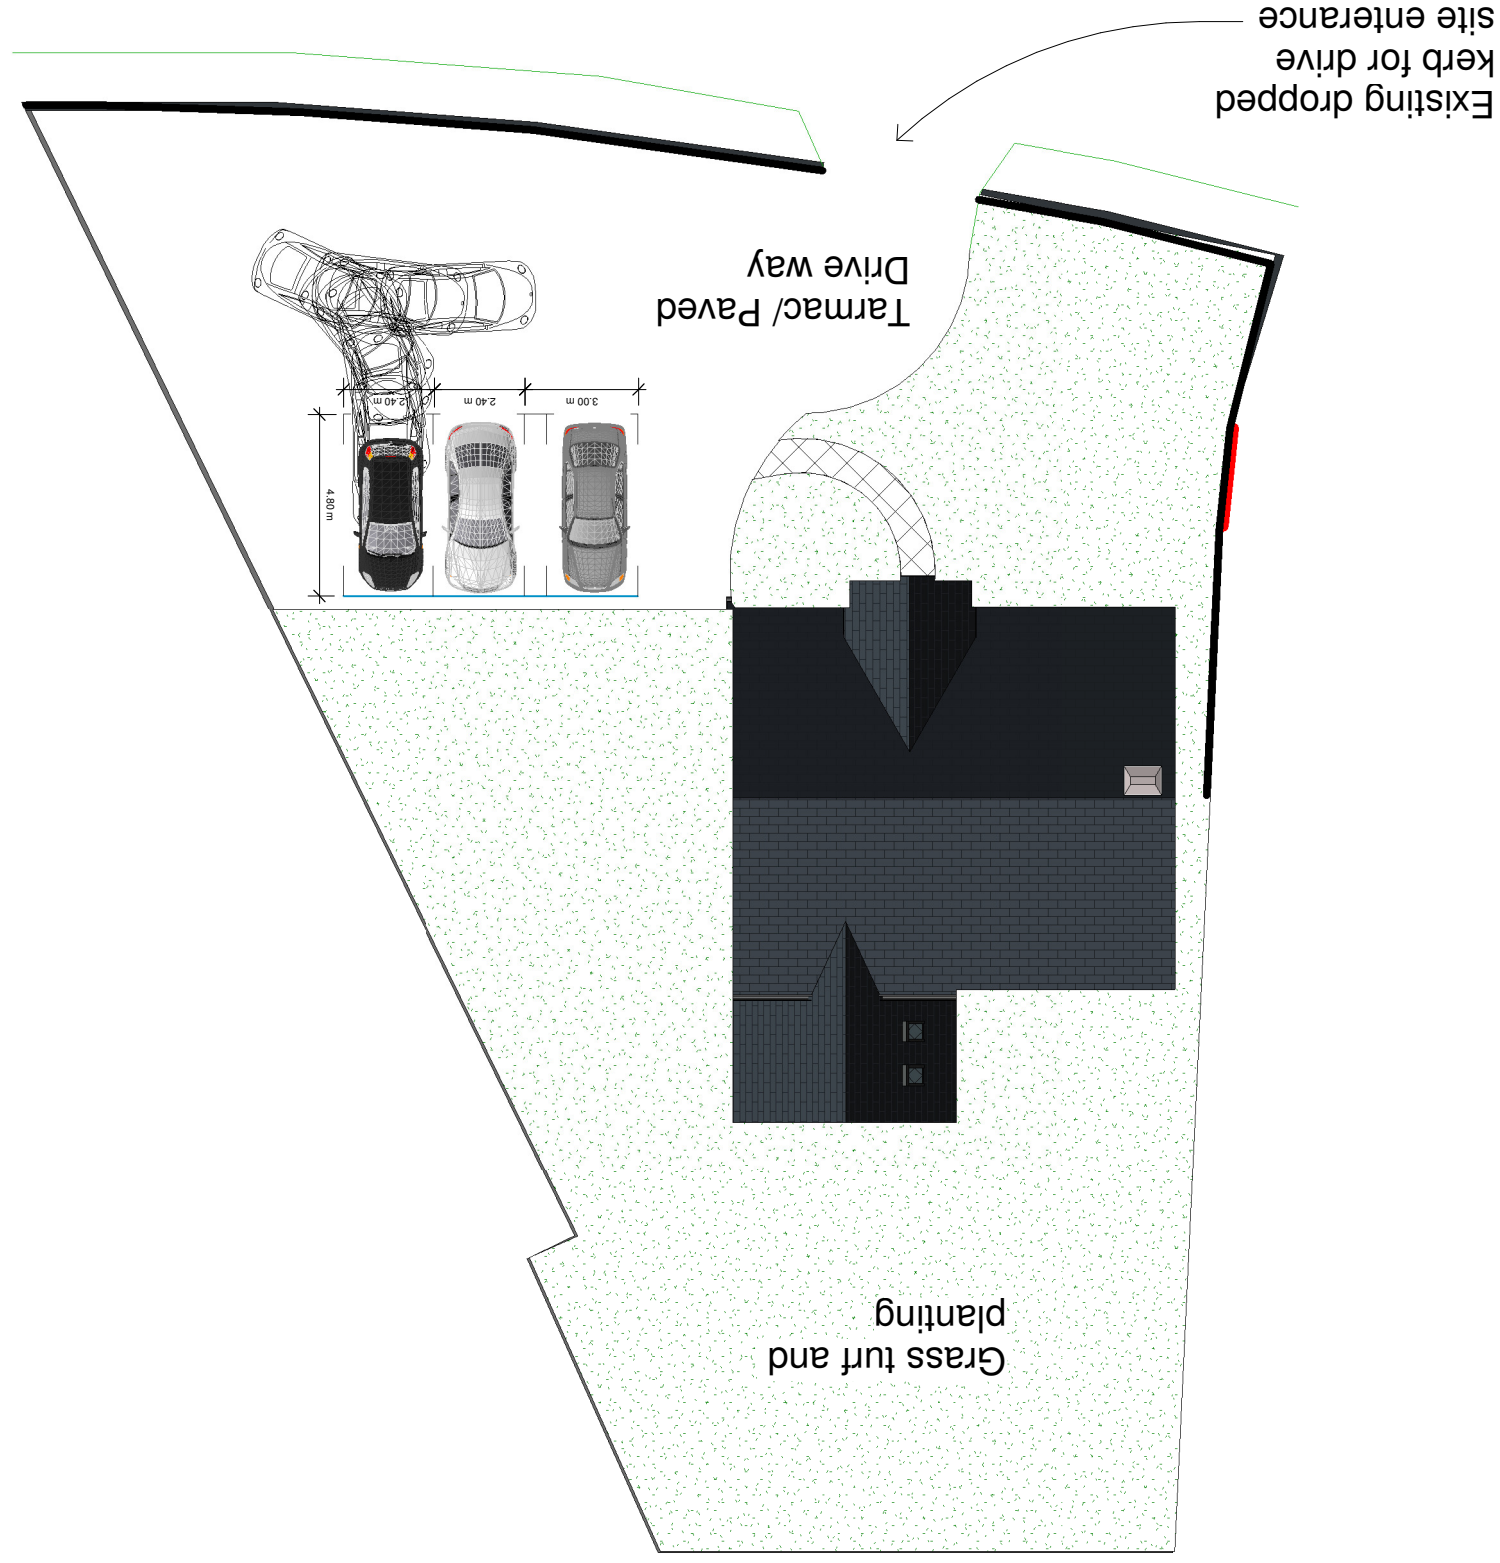

Parking
1 : 200

1 : 200