



GENERAL DRAWING NOTE:

- This is not a Stride Treglown drawing, but a record drawing supplied by Swansea Bay University Health Board, for information only.
- Stride Treglown accept no responsibility for discrepancies made in the production this baseline information.
- This information is provided to indicate design intent only, with regards to obtaining planning permission. Building Control/Fire Officer approval will still be required for these works.
- No responsibility will be taken by Stride Treglown for any information which is scaled from this drawing, particularly with regards to construction information.

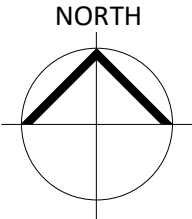

Responsibility is not accepted for errors made by others in scaling from this drawing.
All construction information should be taken from figured dimensions only.

STATUS	REV	DATE	DESCRIPTION
PL	P03	211117	Package to Client for Reference
PL	P04	211117	PLANNING APPLICATION DRAWNGS

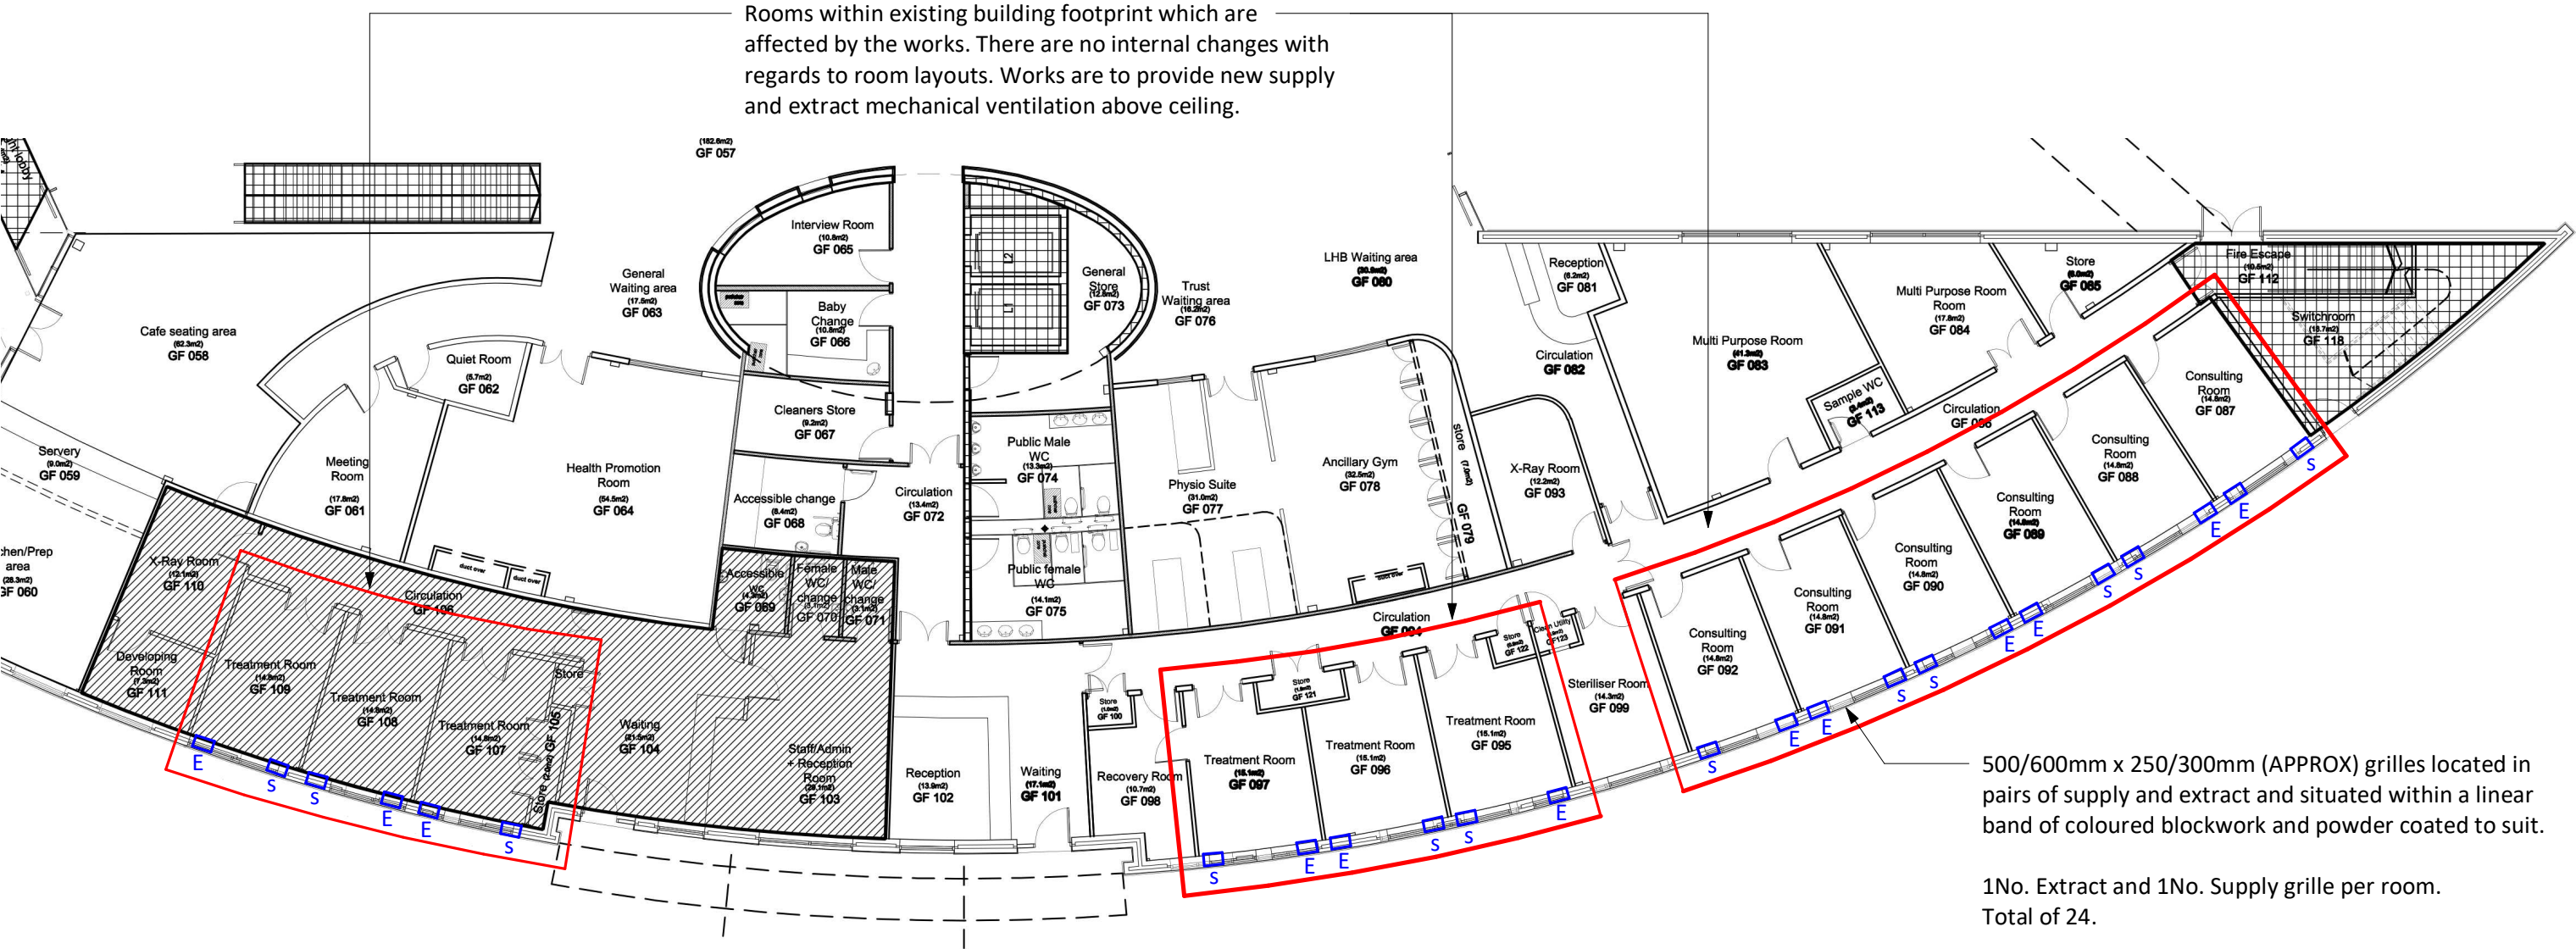

Room Location Reference Plan Only
1 : 200

