

STATUS	REV	DATE	DESCRIPTION
PL	P03	211117	Package to Client for Reference
PL	P04	211117	PLANNING APPLICATION DRAWINGS


GENERAL DRAWING NOTE:

- This is not a Stride Treglown drawing, but a record drawing supplied by Swansea Bay University Health Board, for information only.
- Stride Treglown accept no responsibility for discrepancies made in the production this baseline information.
- This information is provided to indicate design intent only, with regards to obtaining planning permission. Building Control/Fire Officer approval will still be required for these works.
- No responsibility will be taken by Stride Treglown for any information which is scaled from this drawing, particularly with regards to construction information.




Proposed South Elevation
1 : 200

Area of existing elevation to be affected by works. Note that elevation is on a radius and some windows and proposed louvres appear on both south and east elevations.

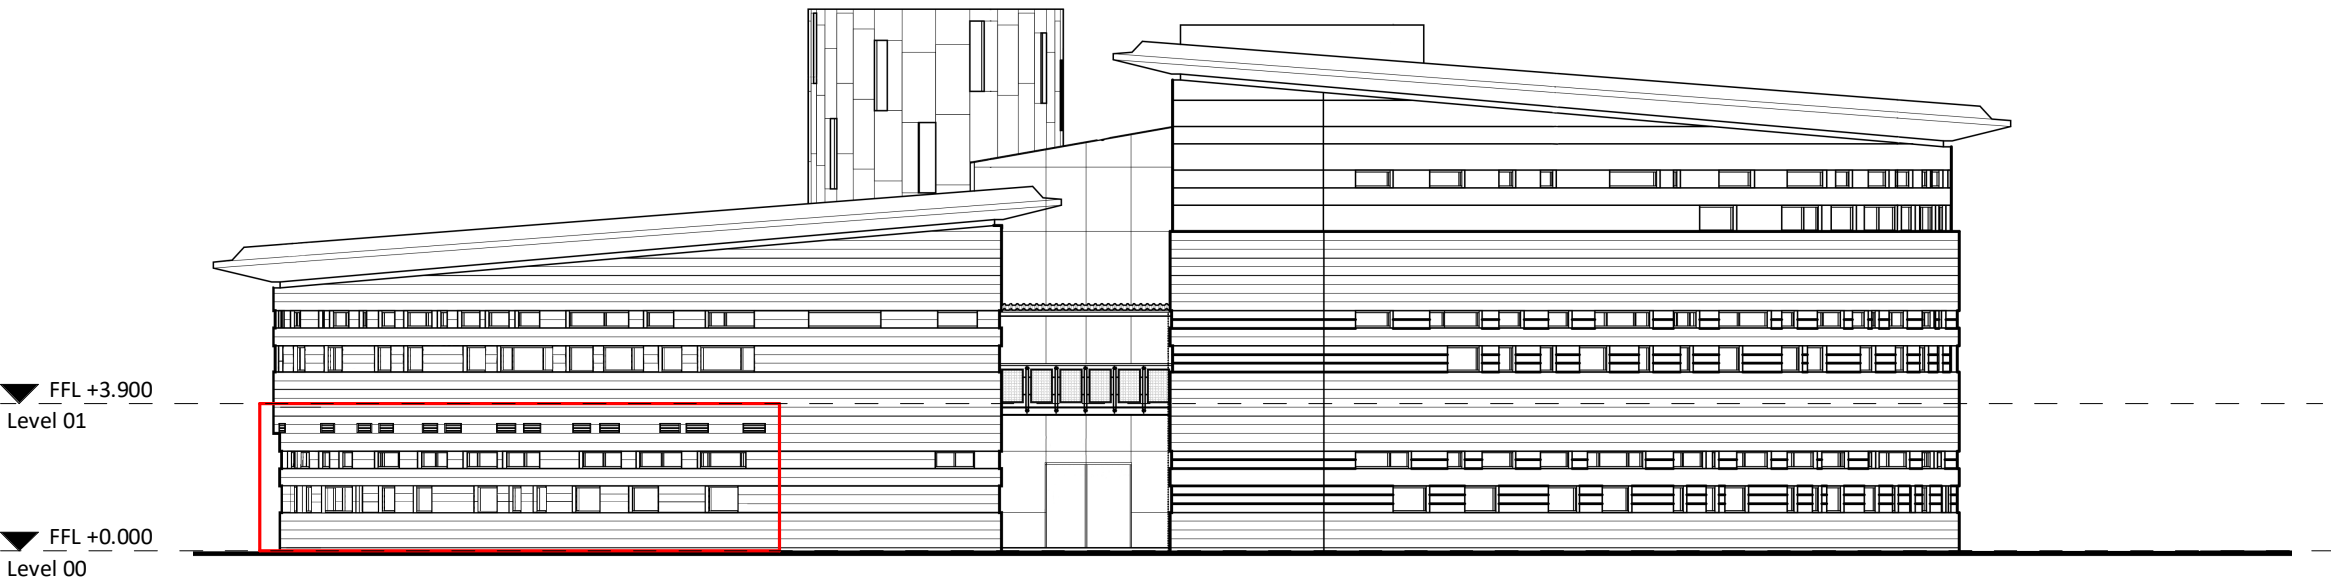


Proposed East Elevation
1 : 200

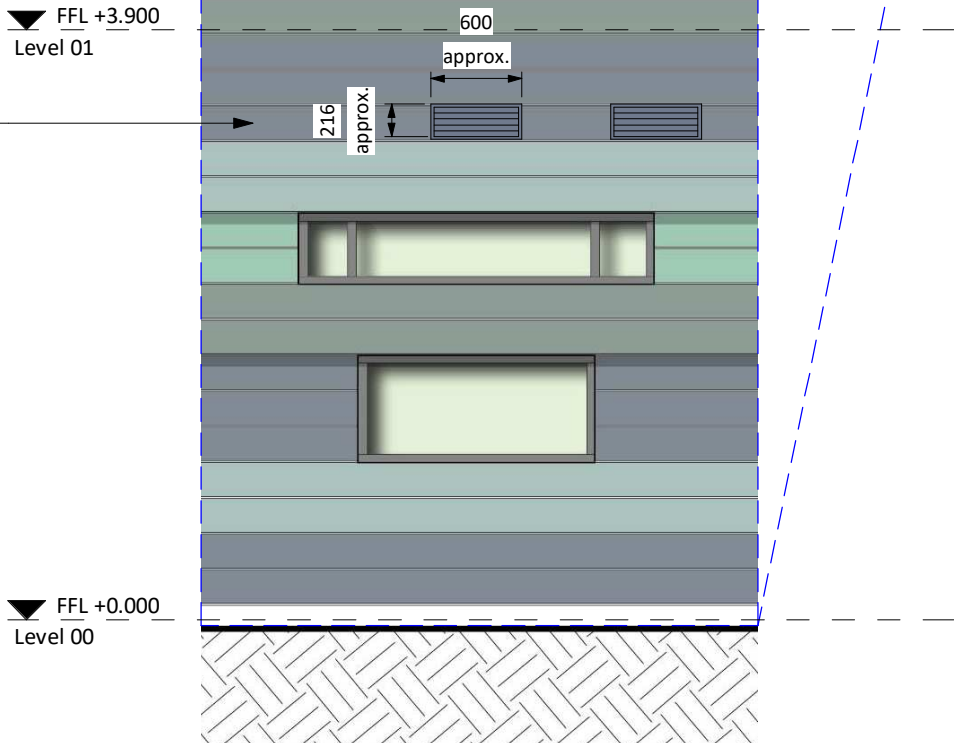

New louvres to be powder coated to match block type on elevation

Section of Coloured Blockwork Elevation
1 : 50

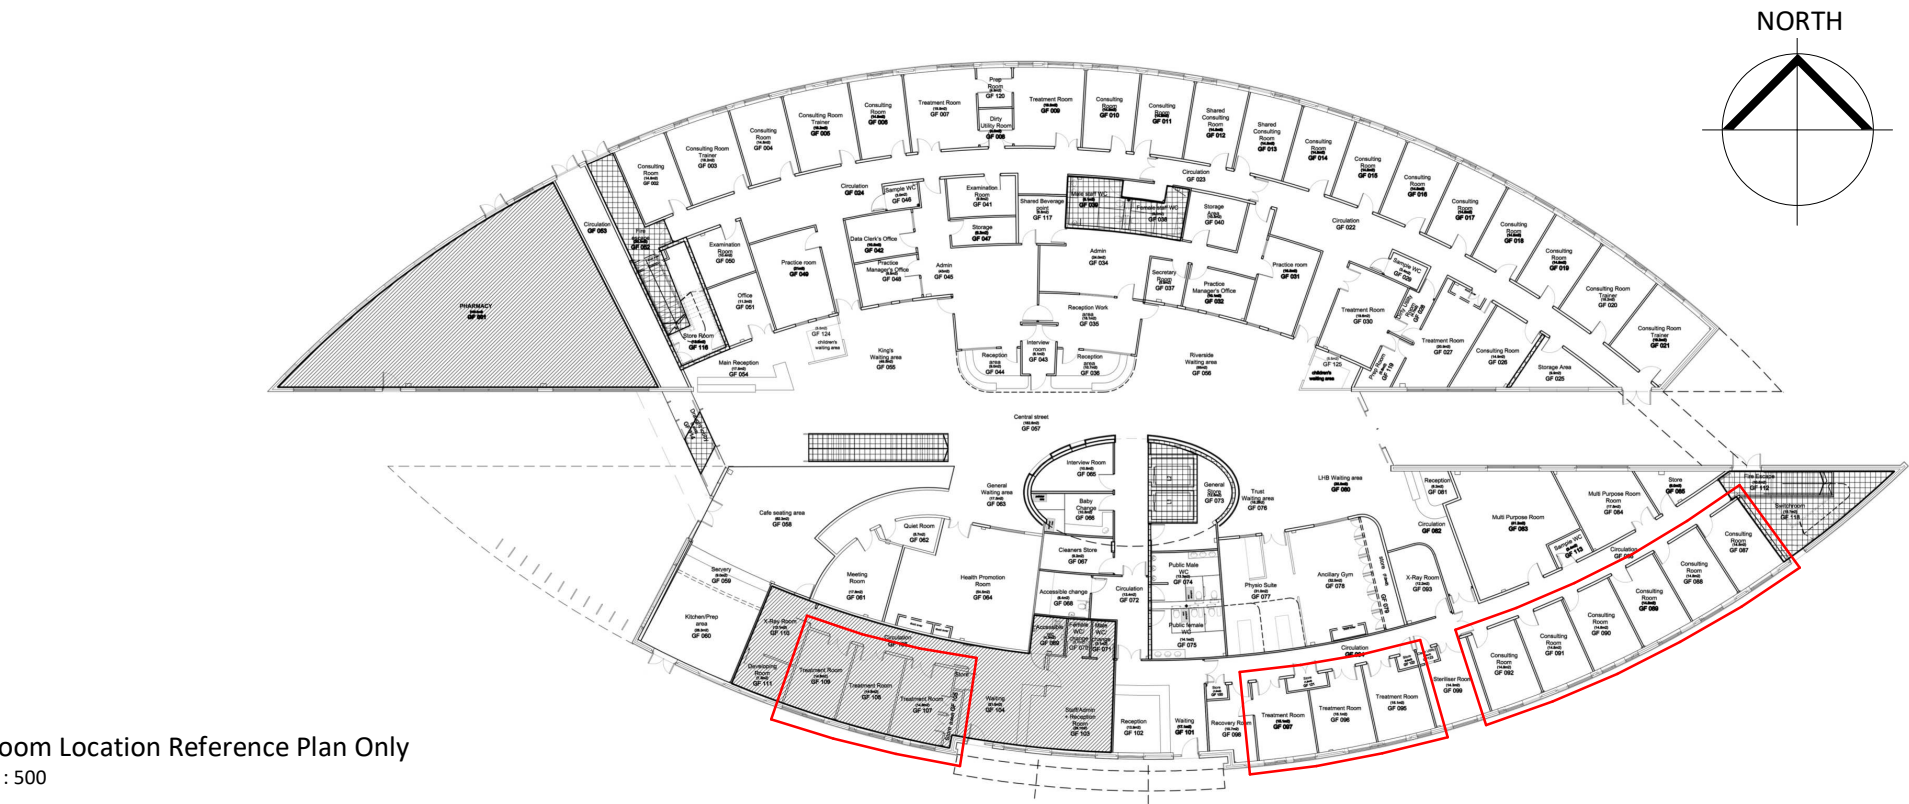

Room Location Reference Plan Only
1 : 500

