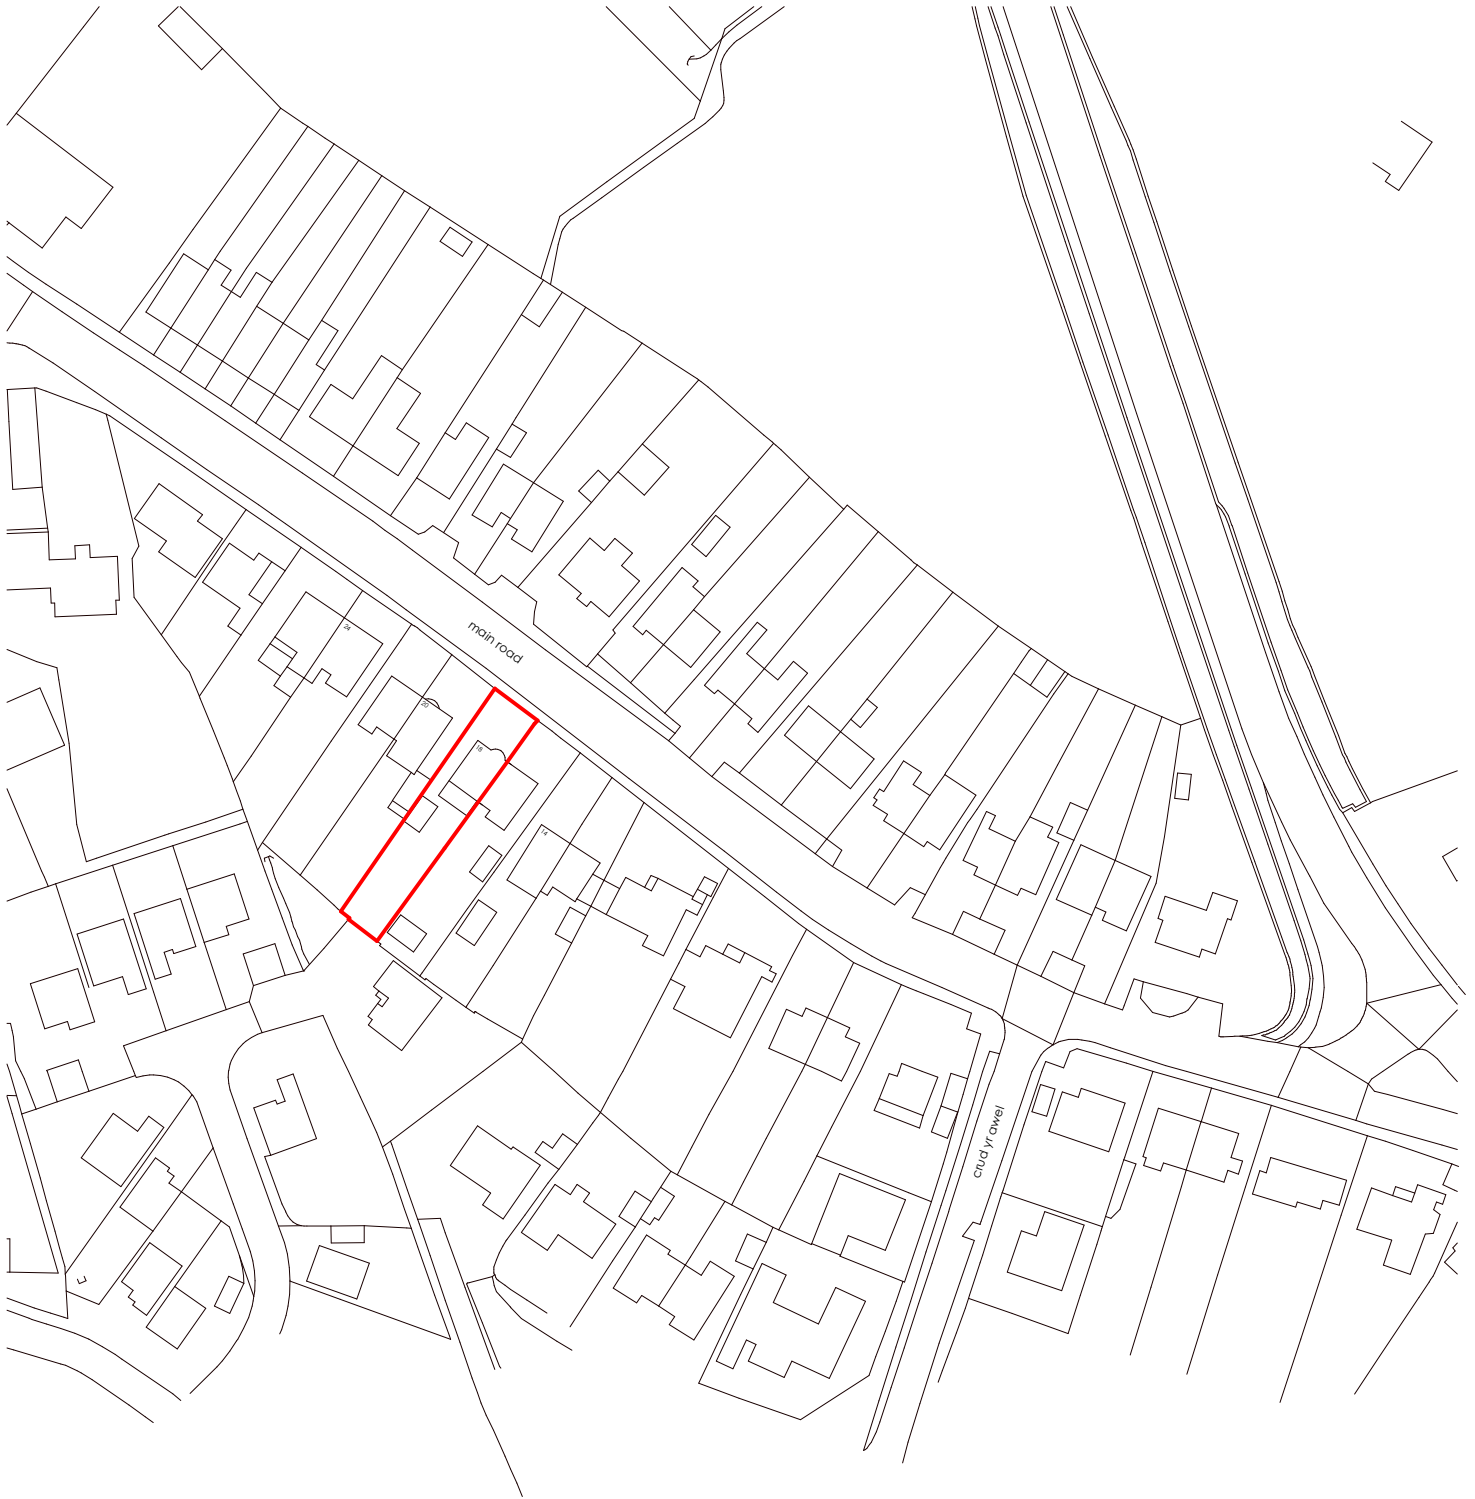


18, MAIN ROAD, BRYNCOCH, NEATH
Mr & Mrs Mogford

SCHEME DESIGN: Location Plan

2134-01

1:1250 @ A4

November 2021

