


1800mm high timber fence

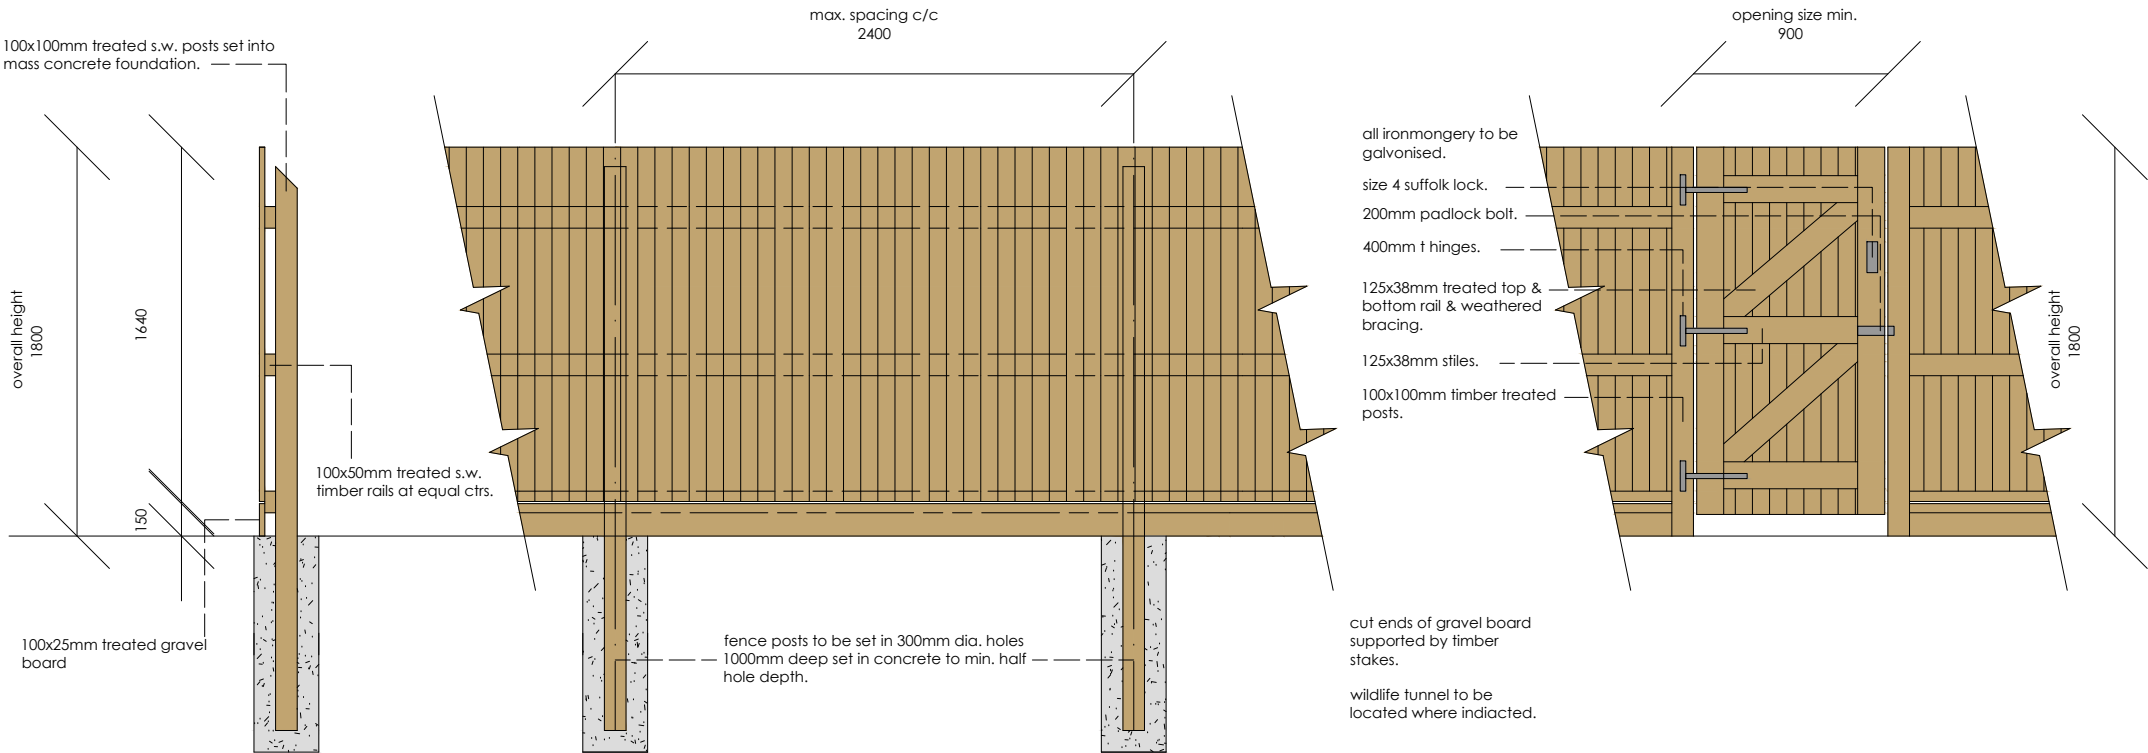

revision	
a	
b	
c	
d	
e	
f	
g	

project	drawing	date
20 VICTORIA GARDENS, NEATH	BOUNDARY TREATMENT	OCTOBER 2021
client	drawing no.	scale
CELTIC PROPERTIES 2 LIMITED	21.246.06	1 35 @ A4
www.iplanarchitecture.co.uk	hello@iplanarchitecture.co.uk	07765 660189