

ADDITIONAL NOTES:
These drawings have been prepared for Planning
Purposes Only.

C	DRAWINGS UPDATED TO SUIT ADDITIONAL COMMENTS FROM PLANNER	16/11/21
B	DRAWINGS UPDATED TO SUIT ADDITIONAL COMMENTS FROM CLIENT	23/07/21
A	DRAWINGS UPDATED TO SUIT COMMENTS FROM CLIENT	05/07/21
REVISION	DESCRIPTION	DATE

PURPOSE OF ISSUE
PLANNING



INSPIRED
ARCHITECTURE

Email: jason.smith@inspired-architecture.co.uk Tel: 07967020793

Website: www.inspired-architecture.co.uk F: @InspiArch T: @InspiArch

PROJECT

Proposed Double Storey to Rear of
Existing Dwelling @ 19 The
Greenway, Llandarcy, SA10 6JA


TITLE

Proposed Section A-A & Perspective
Views


CLIENT

Mr. Matthew Griffiths


DRAWN BY	SCALE (@A2)	DATE
JSmith	1 : 50	14/06/2021
DRAWING NUMBER	REV	
PL10	C	

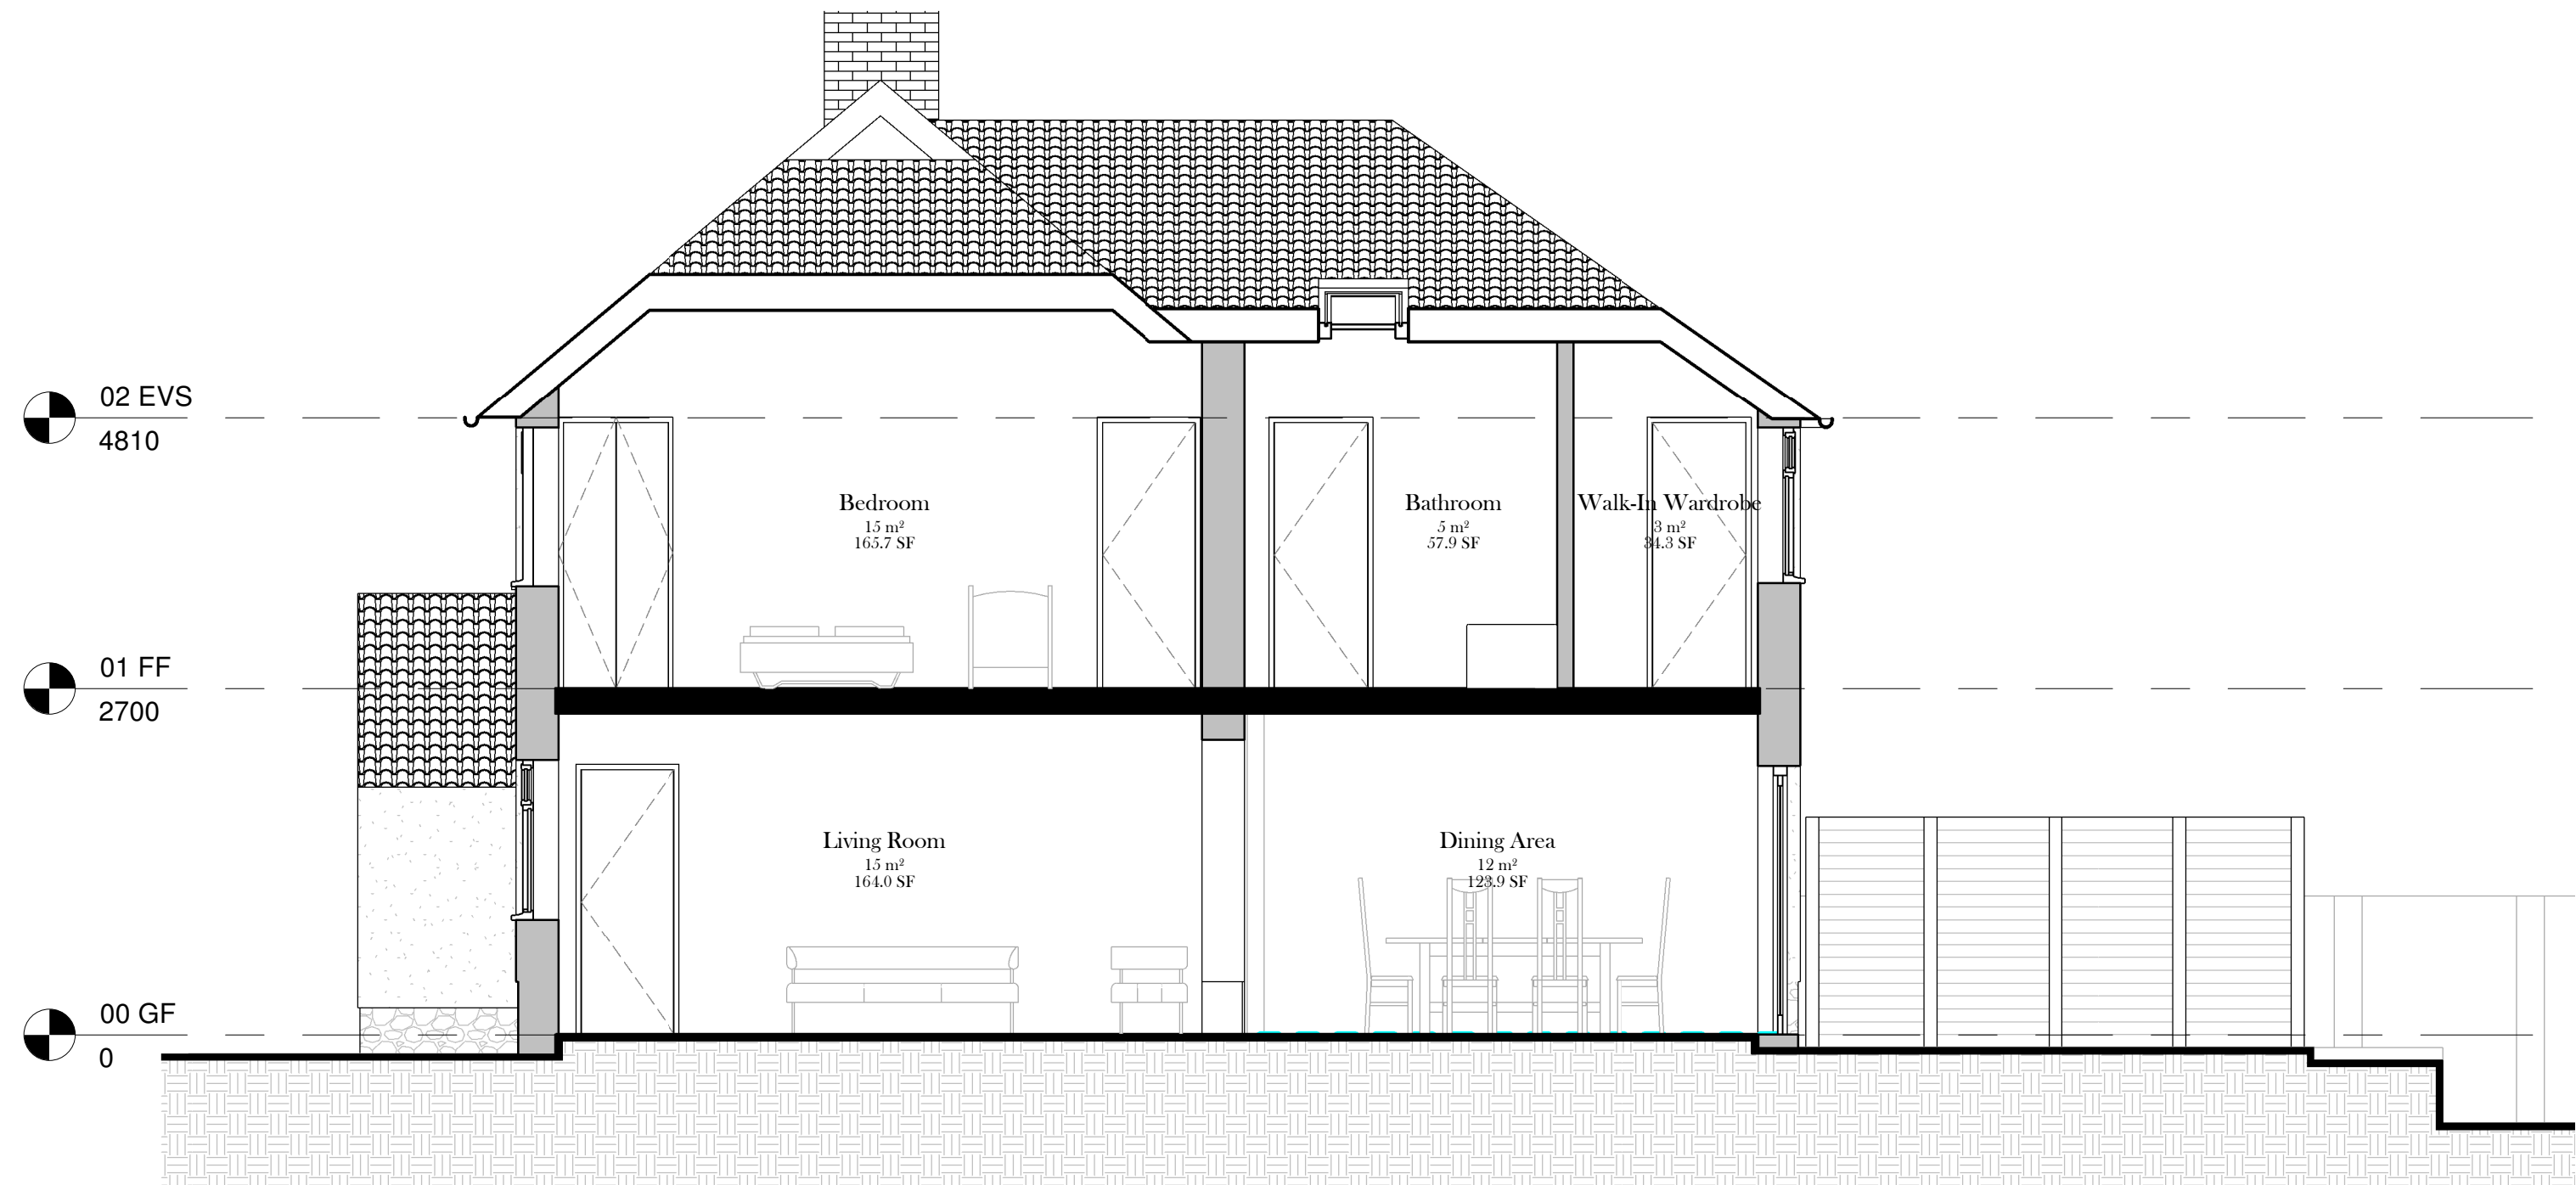

Proposed Section A-A
1 : 50

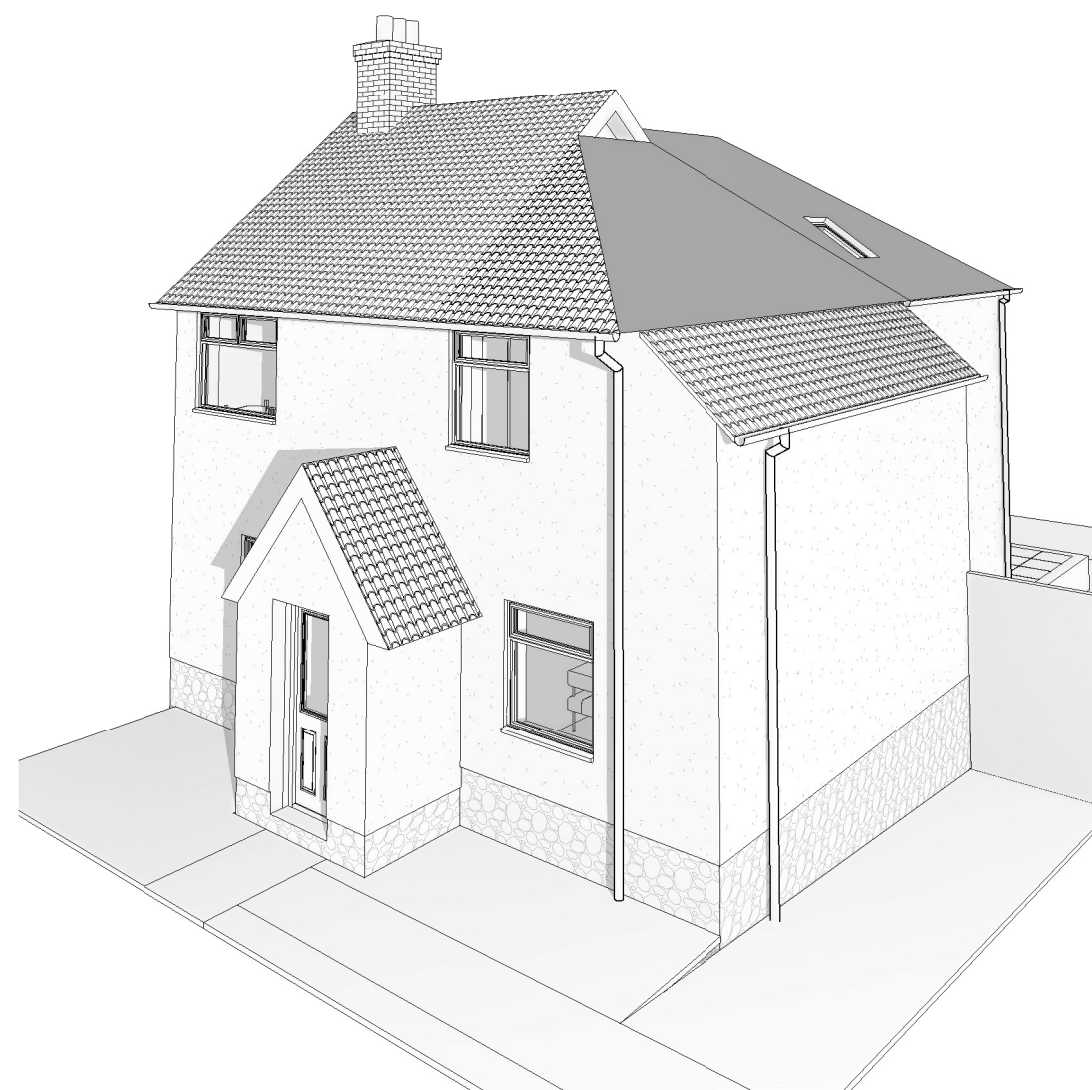

Proposed Perspective View 01

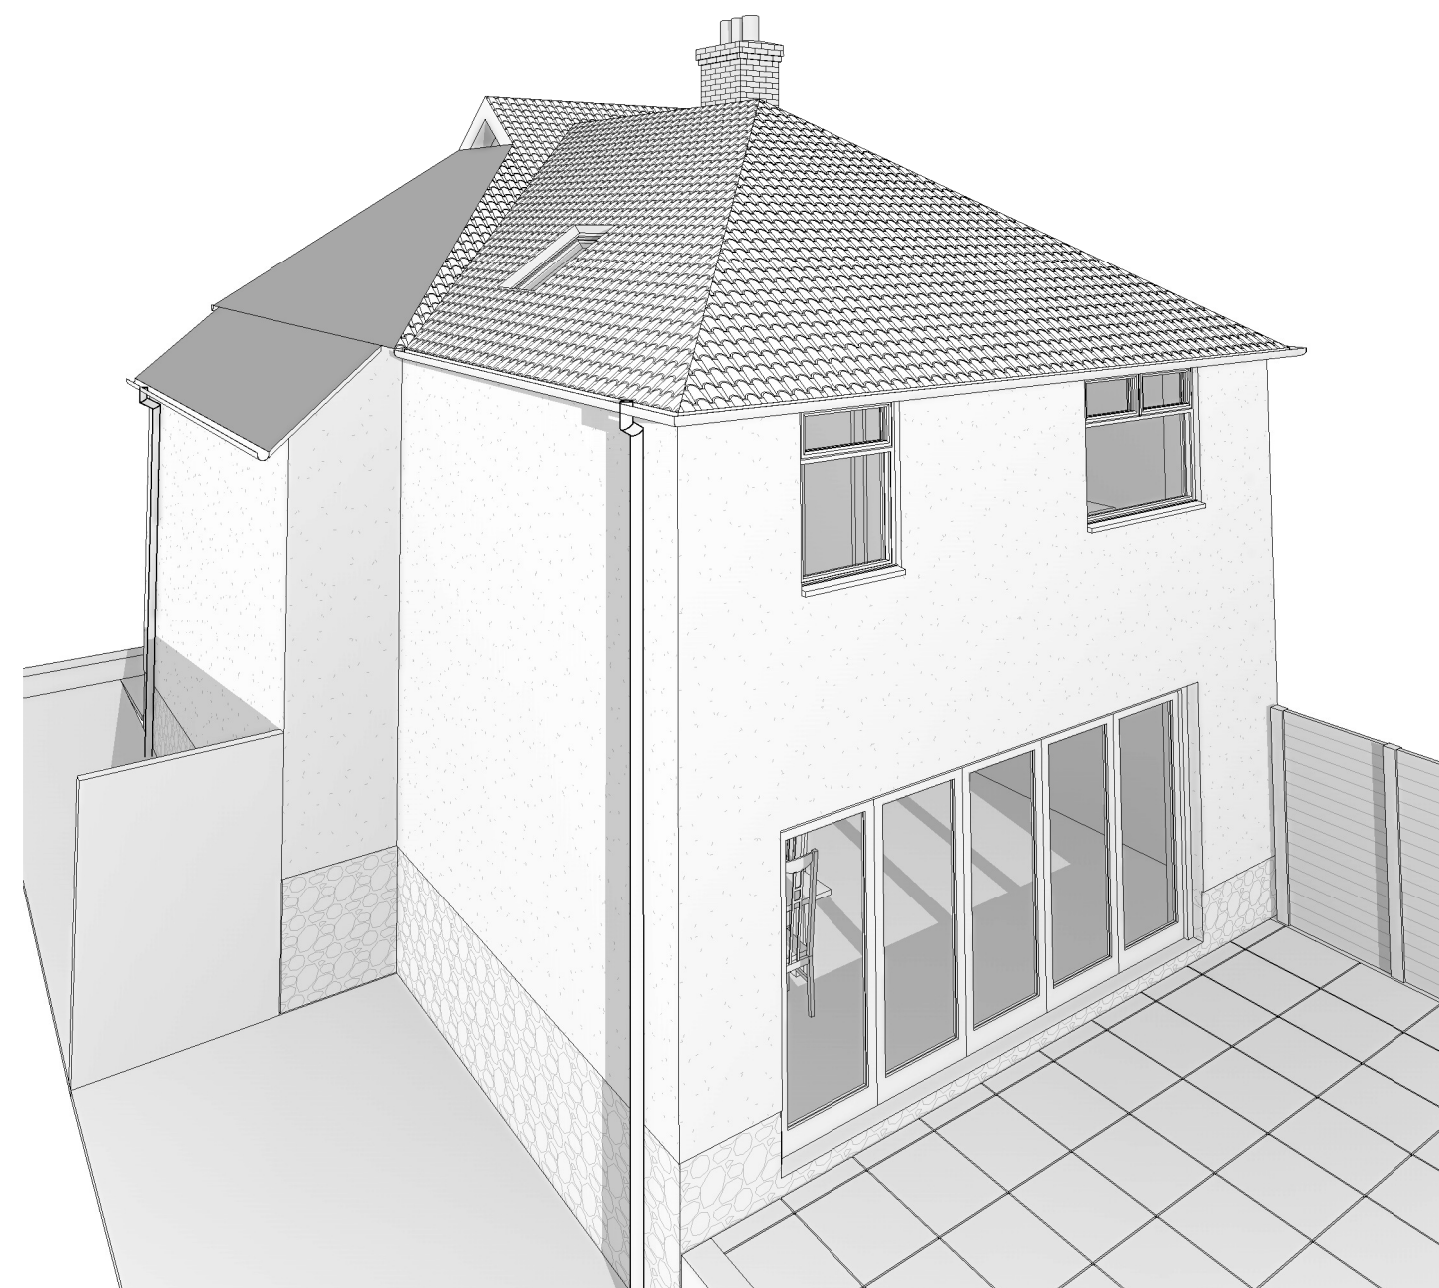

Proposed Perspective View 02