



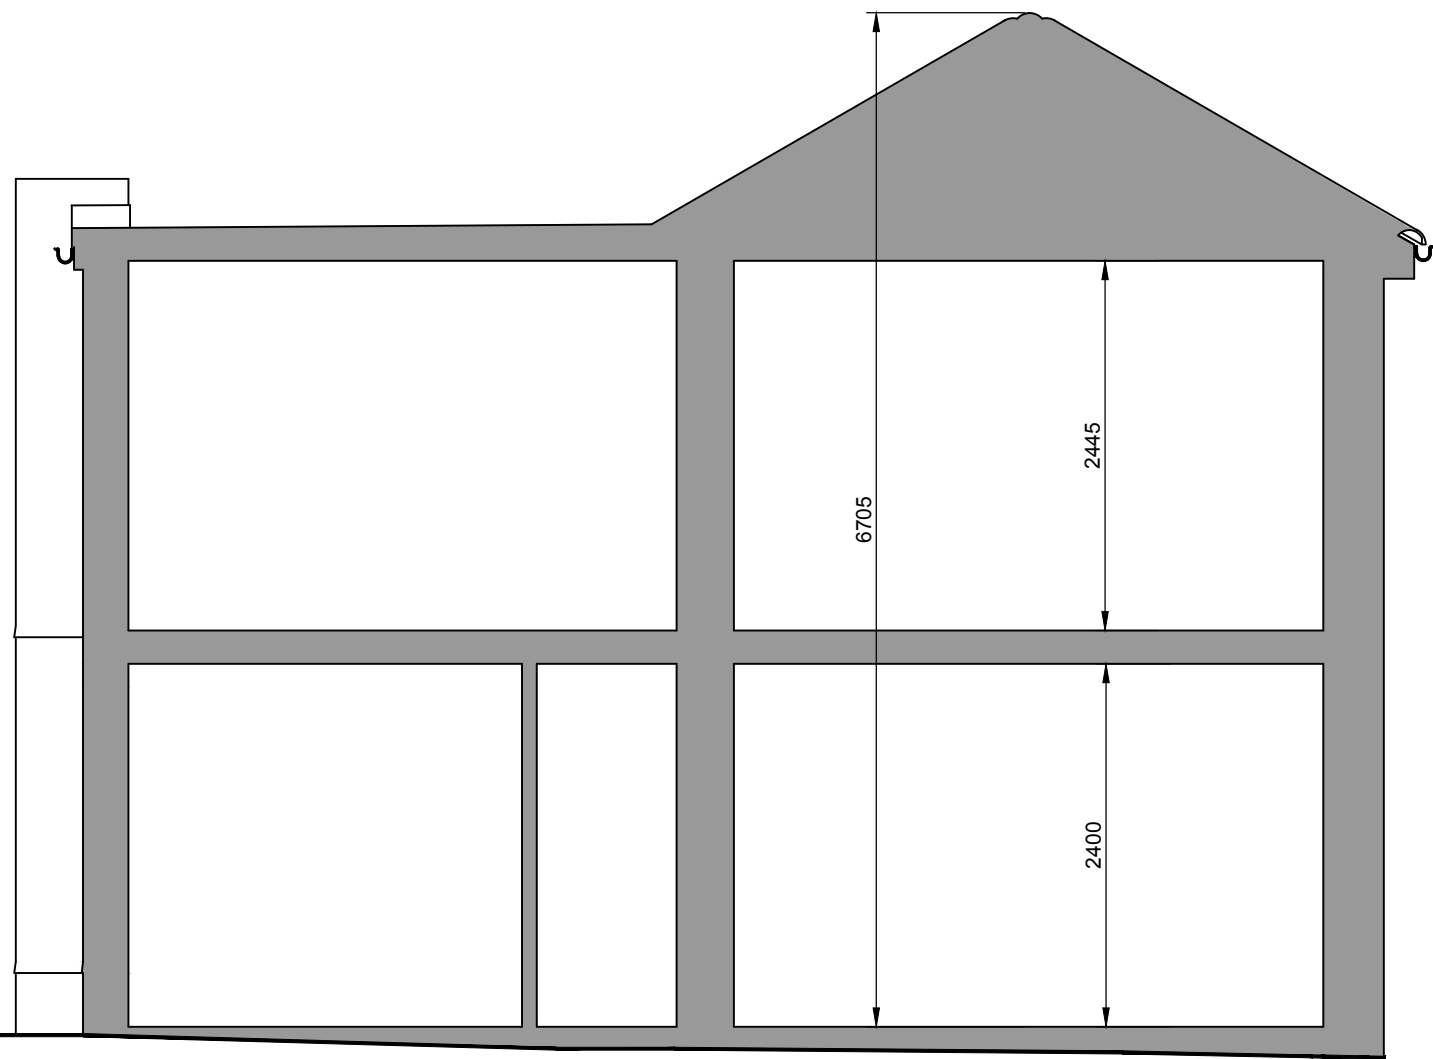

EXISTING CROSS-SECTION

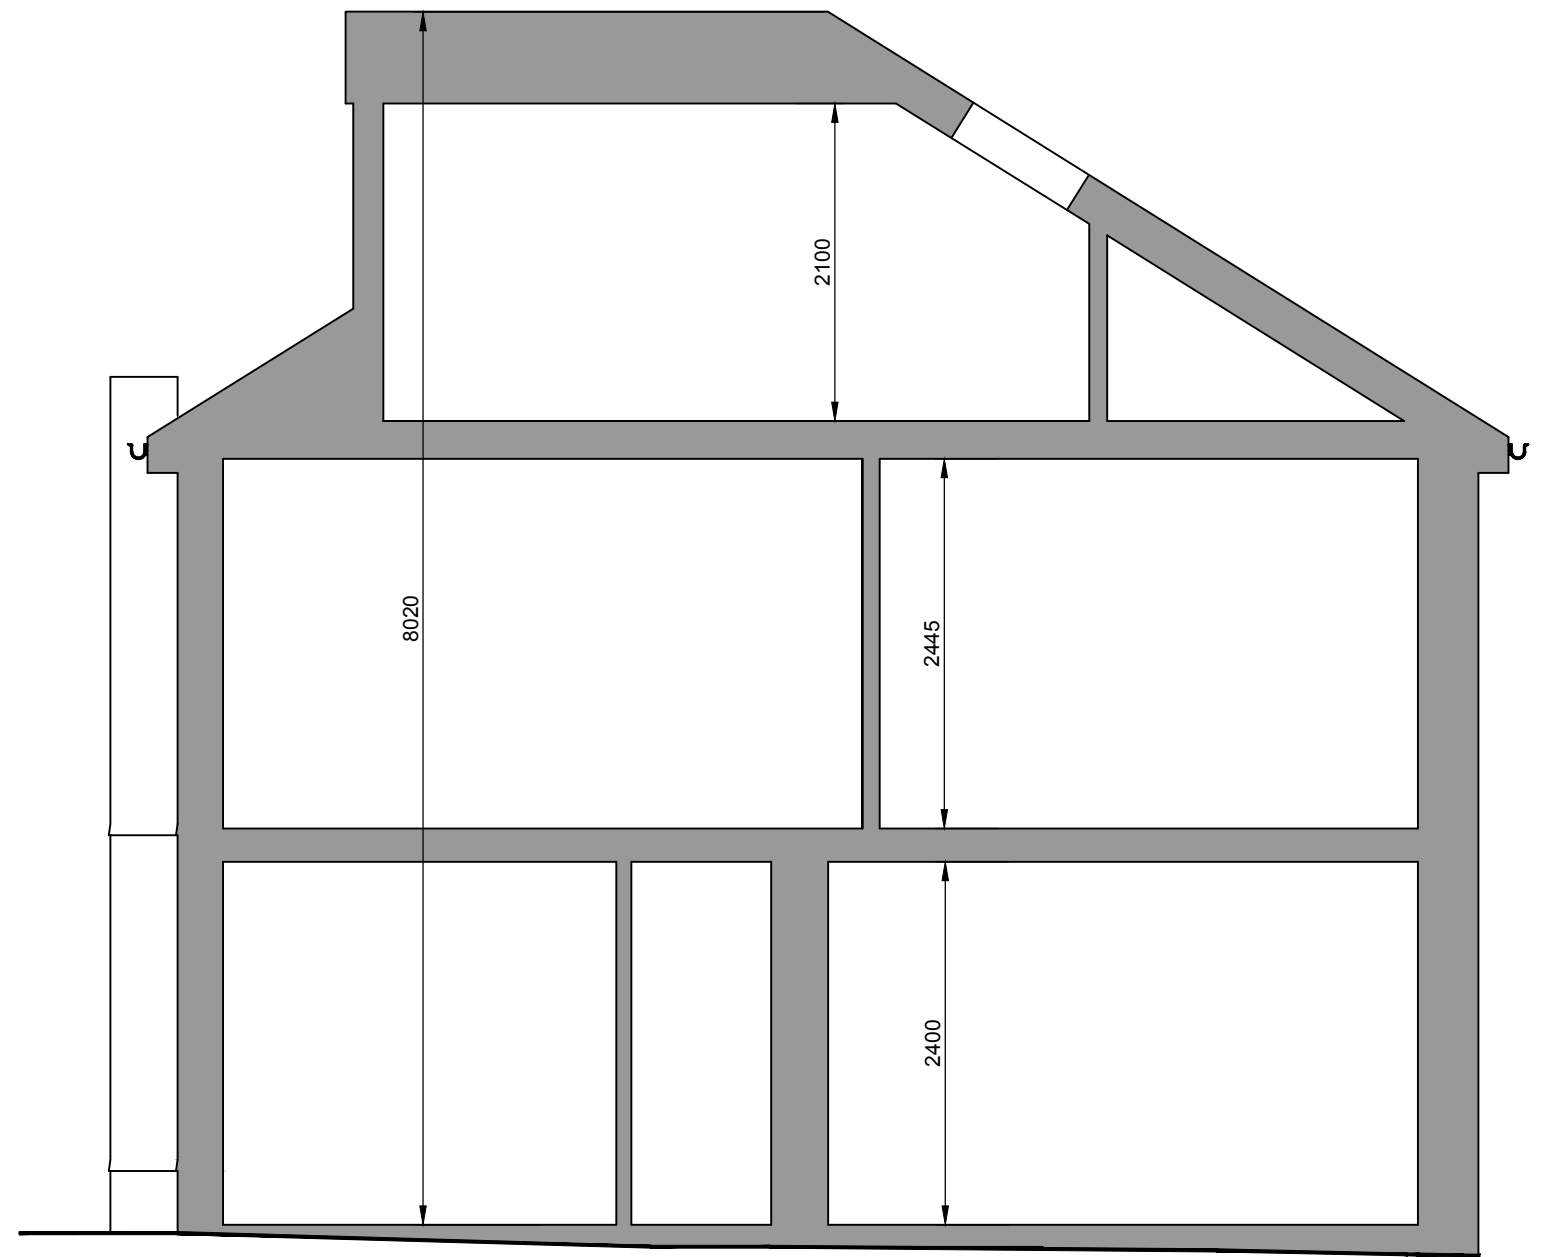

PROPOSED CROSS-SECTION

Proposed 2nd storey side extension.
New roof with increased ridge height
to include attic rooms

Rev	Description	Date

17 Ormes Road,
Skewen,
Neath SA10 6SY

EXISTING & PROPOSED CROSS SECTIONS

Date	Oct.'21
Drawn by	
Scale	1:50

A710-12 **A**