
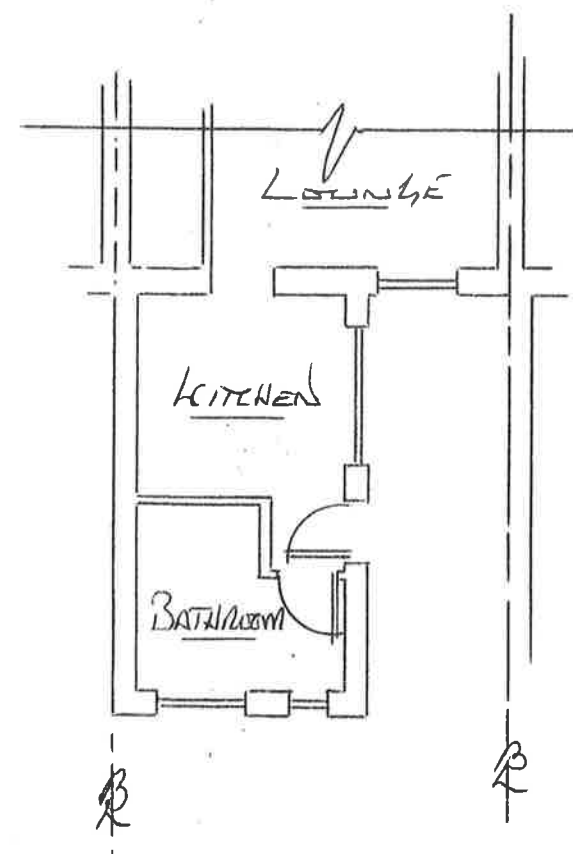


NOTES

EXTERNAL MATERIALS

FRAMES: WHITE UPVC
 GLAZING: CLEAR TIGHT
 WHITE UPVC PANELS
 DOOR BARS: WHITE UPVC
 DOOR GLAZING: ULTIMA
 ELEMENT BLUE
 GLASS

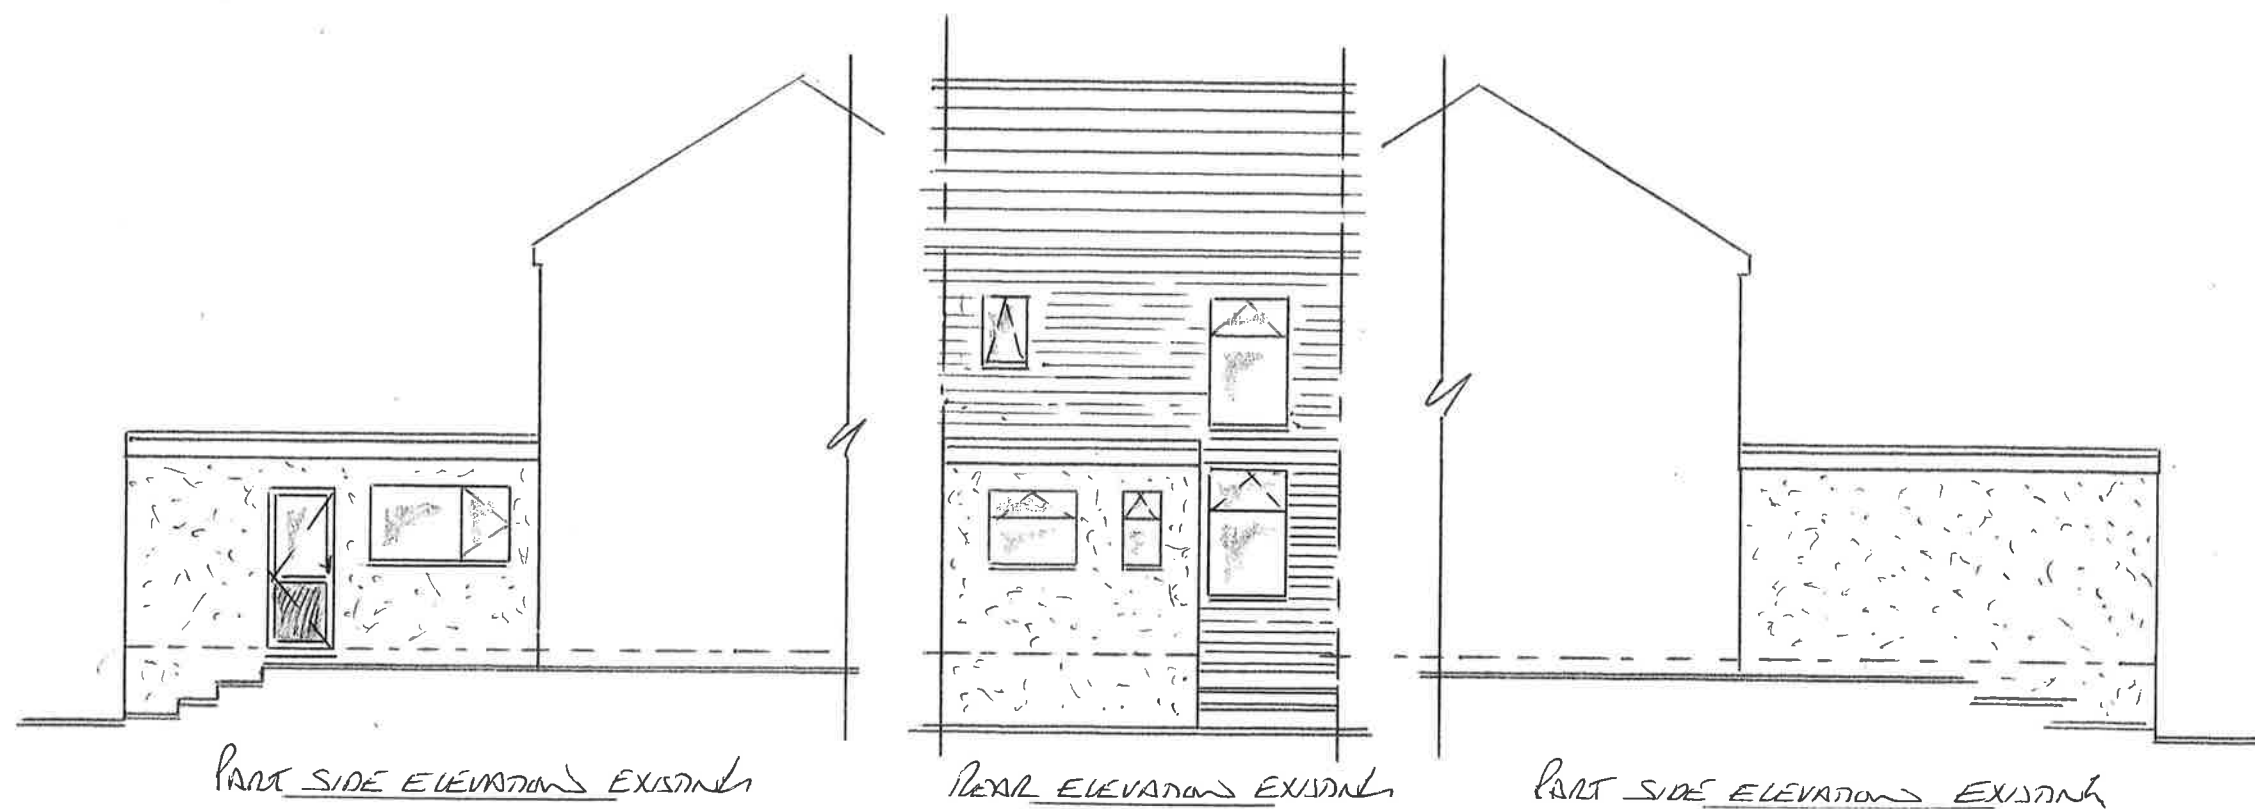

DUNRAVEN

Windows - Doors - Conservatories

St Davids House, Heol Mostyn, Village Farm Ind. Est
 Pyle, Bridgend. CF33 6BJ

T: 01656 743 572 / 745 035 F: 01656 745 918

Client


MR & MRS EVANS

Job Title

PROPOSED CONSERVATORY
 FOR: 5 AELFAIN TERRACE
 BRYNNA ROAD
 CWMAYONS
 SA12 9LB

Drawing Title

ERECT A CONSERVATORY
 TO THE REAR
 ELEVATION

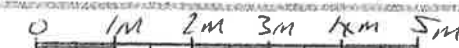

Scale 1:100

Date 21-11-2021 Drawn by D THOMAS

1 of 2

Drg No 129815 Rev.