



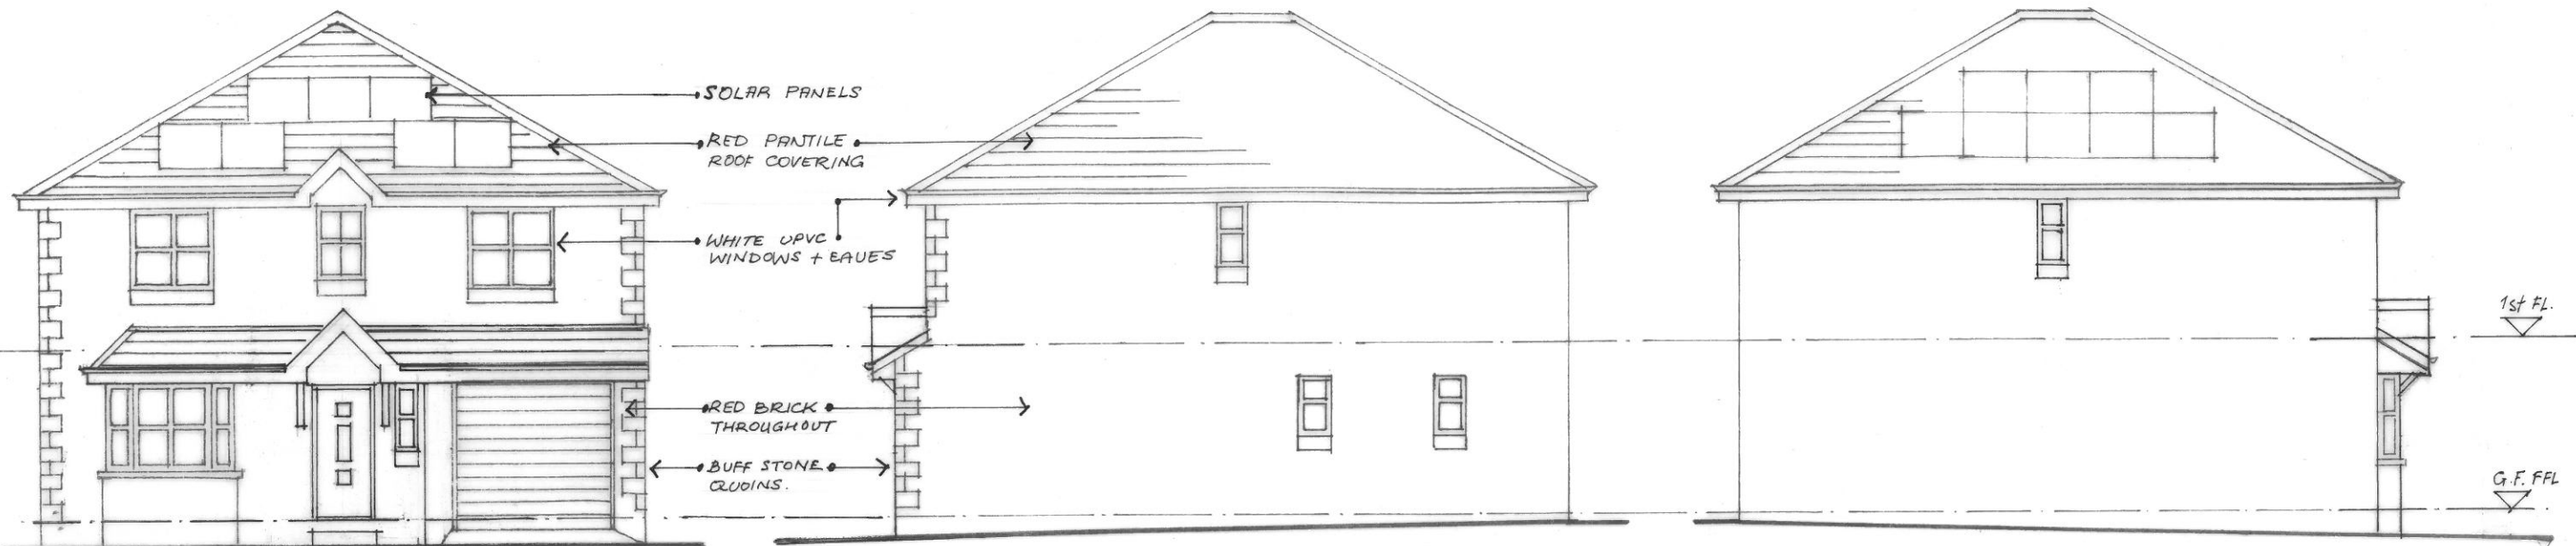


SOUTH ELEVATION
EXISTING ELEVATIONS

EAST ELEVATION


WEST ELEVATION

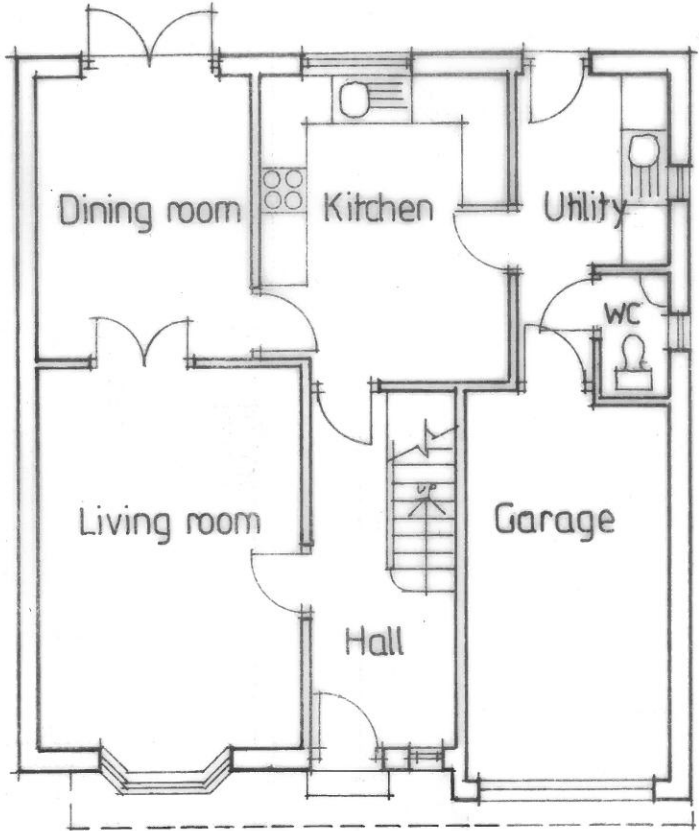

GROUND FLOOR PLAN
EXISTING PLANS

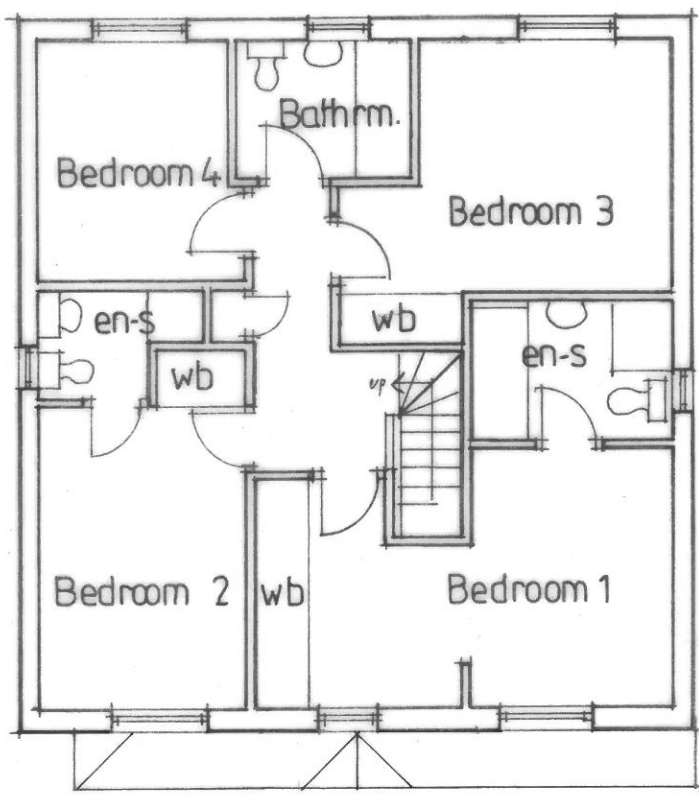

FIRST FLOOR PLAN

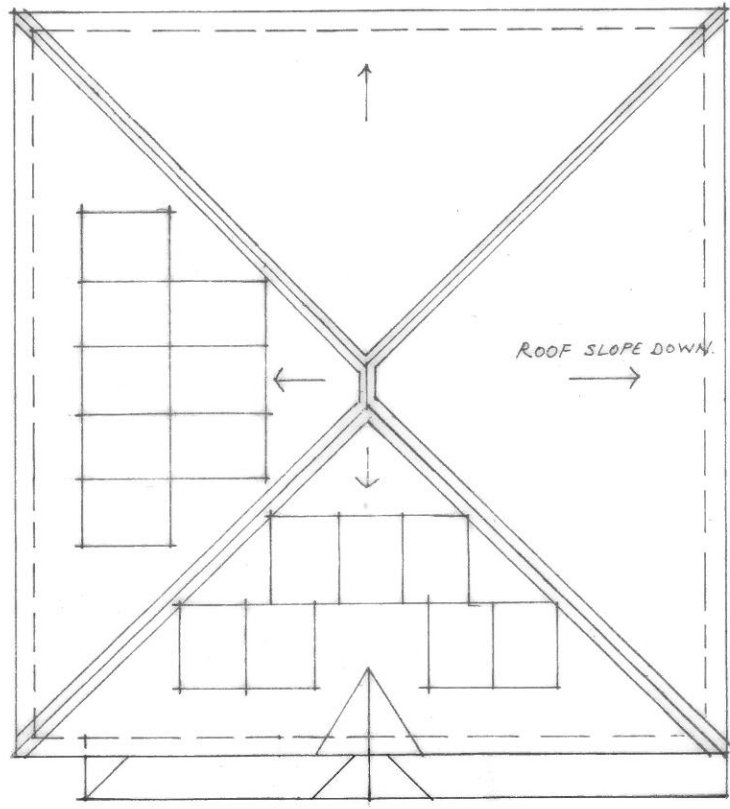

ROOF PLAN



NORTH ELEVATION

Rev. a. Window revision Nov 2021

PROPOSED RETENTION OF FRONT PORCH
TO No.1, MILL RACE, NEATH ABBEY, NEATH.
FOR MR & MRS STEPHEN BALL.

scale. 1:100 at A3. date. Oct. 2021. dng. no. AB 01(a).