


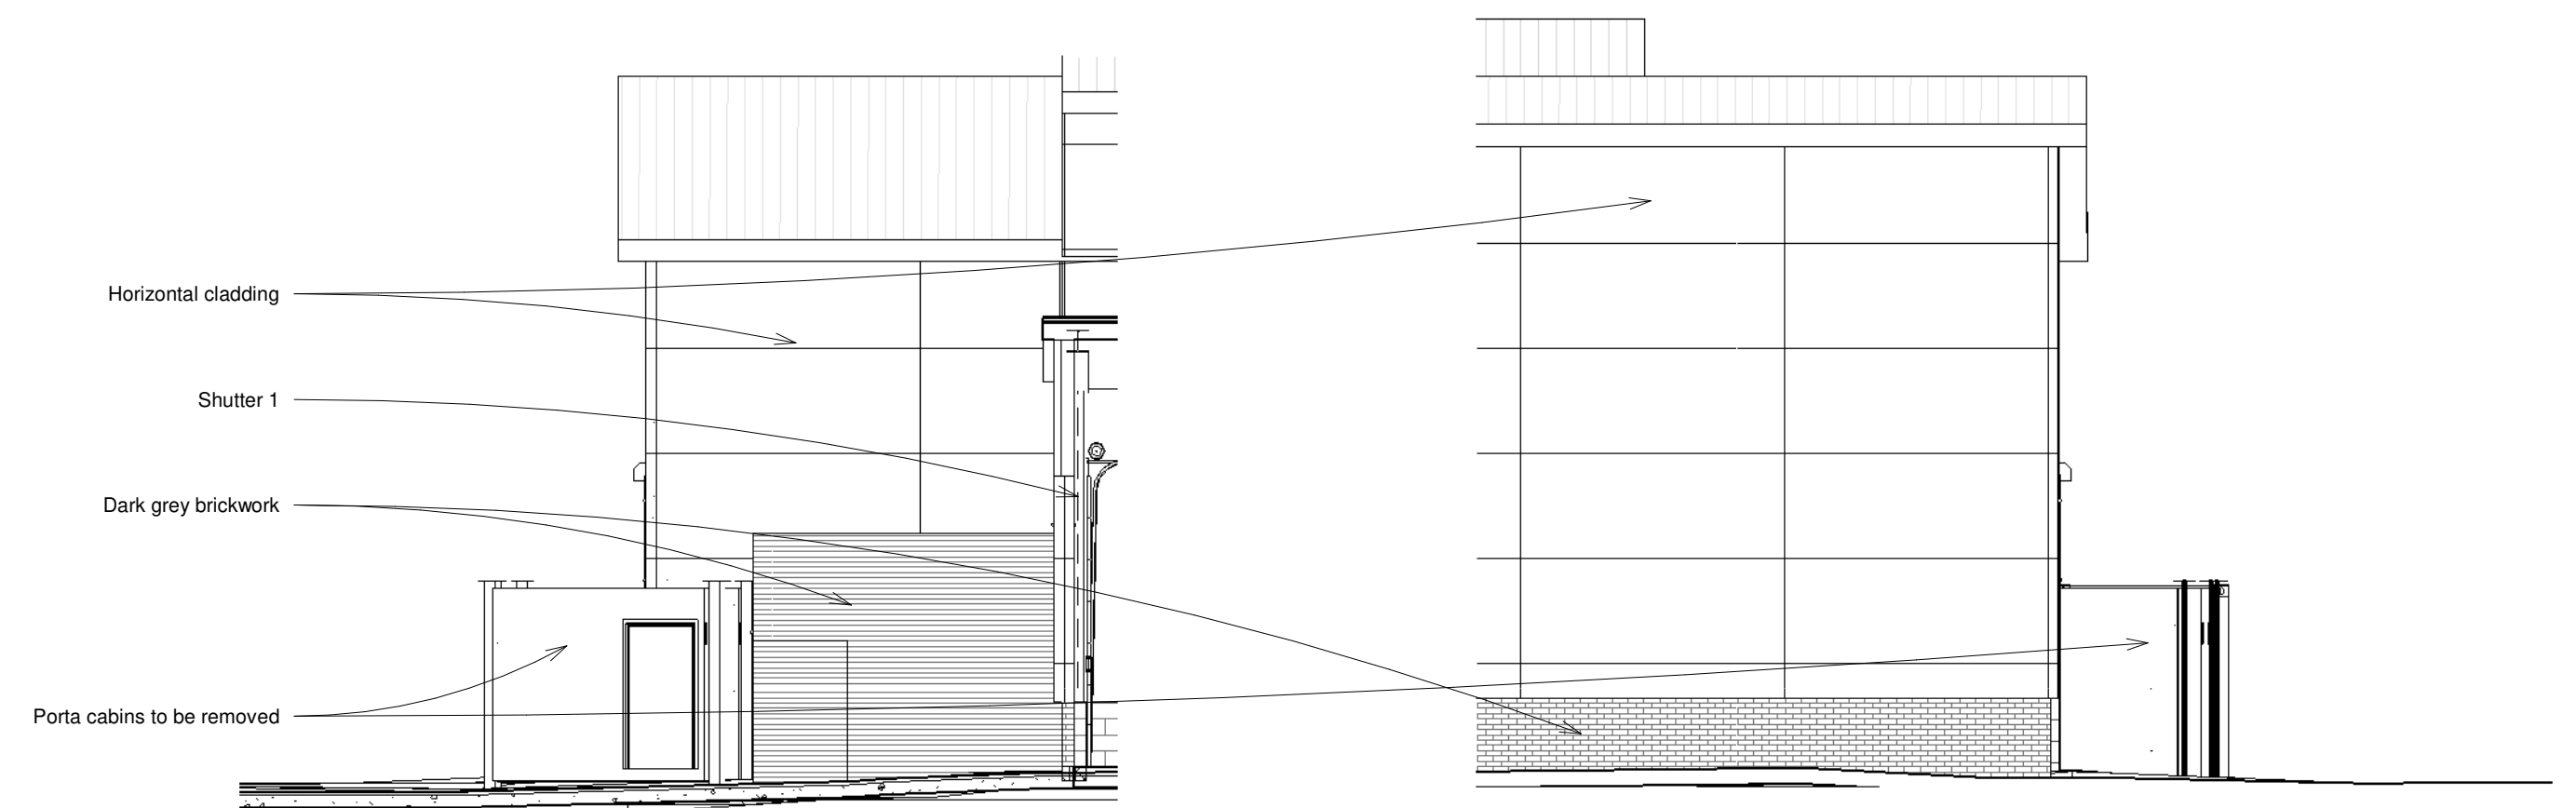

3 South side
1 : 100

4 North Side
1 : 100



PLANNING
ONLY

Client	GroundHog Ynysygerwn Avenue, Aberdulais, Neath SA10 8HH
Project	Canteen extension



date		drawn		checked		approved	
Oct 2021		ND		ND			
scale @ A1				Project number			
As indicated				21-025			
status	System Number					drg. no.	rev.
Planning	21-025-master site					A102	