



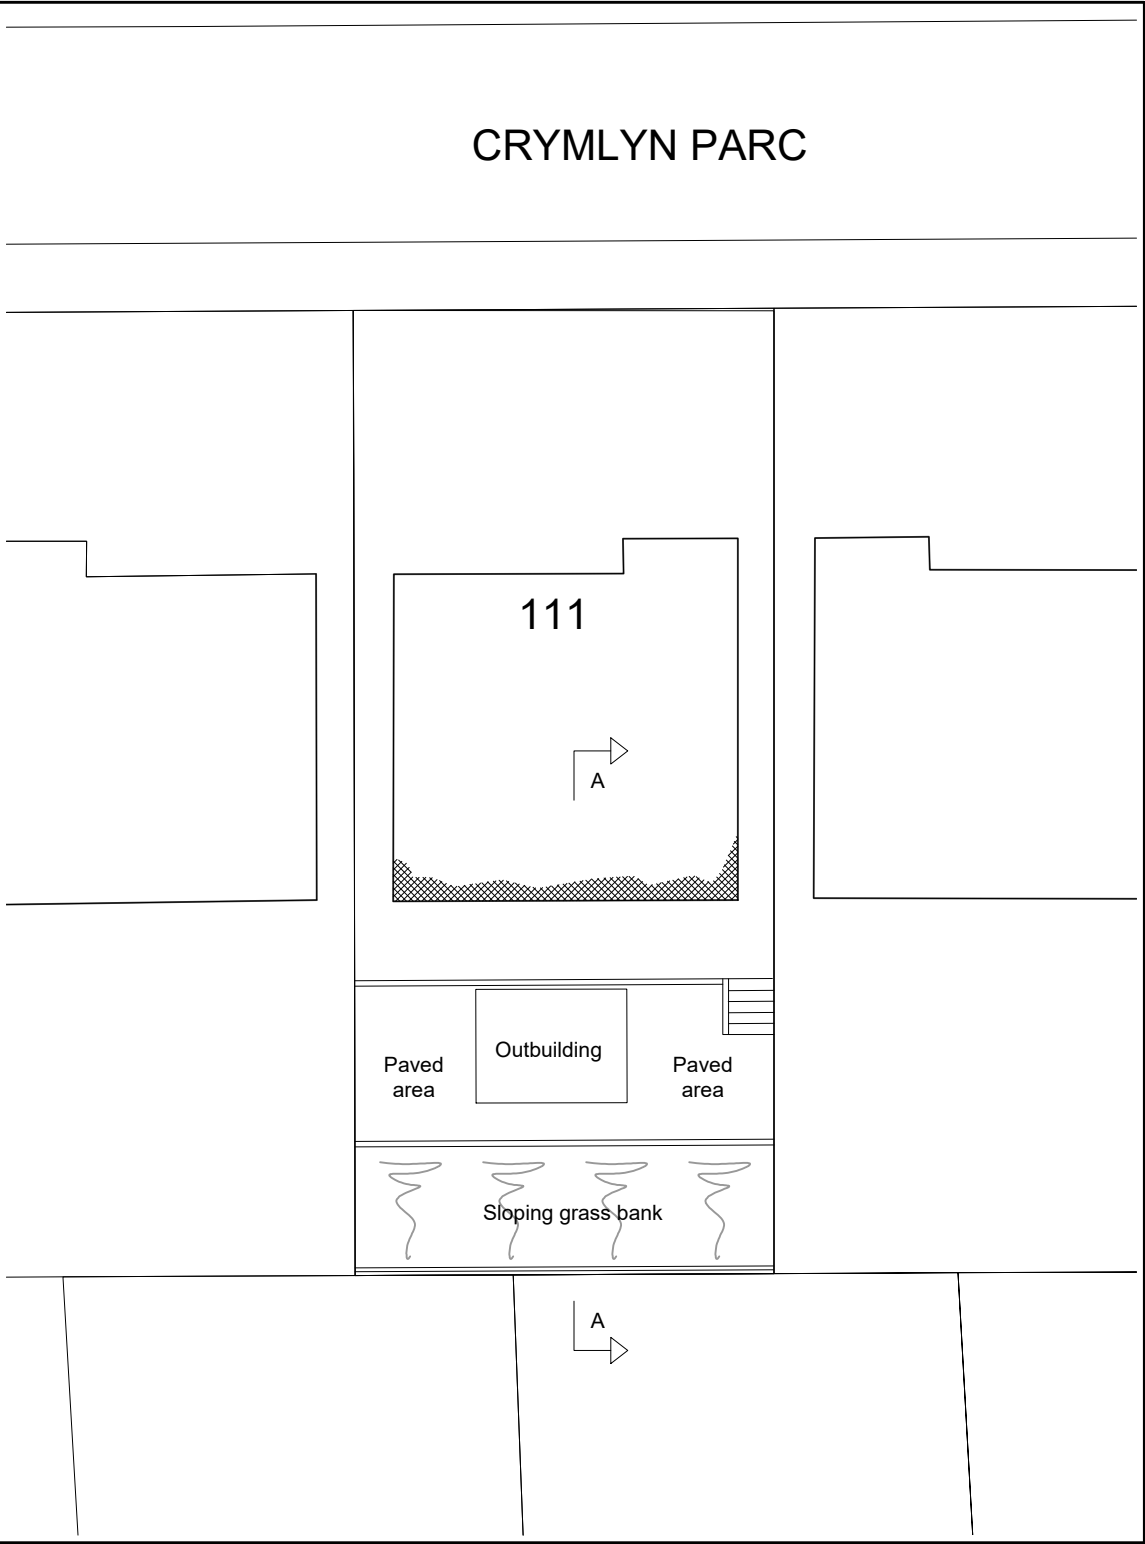


Block plan showing original garden layout
Scale - 1:200

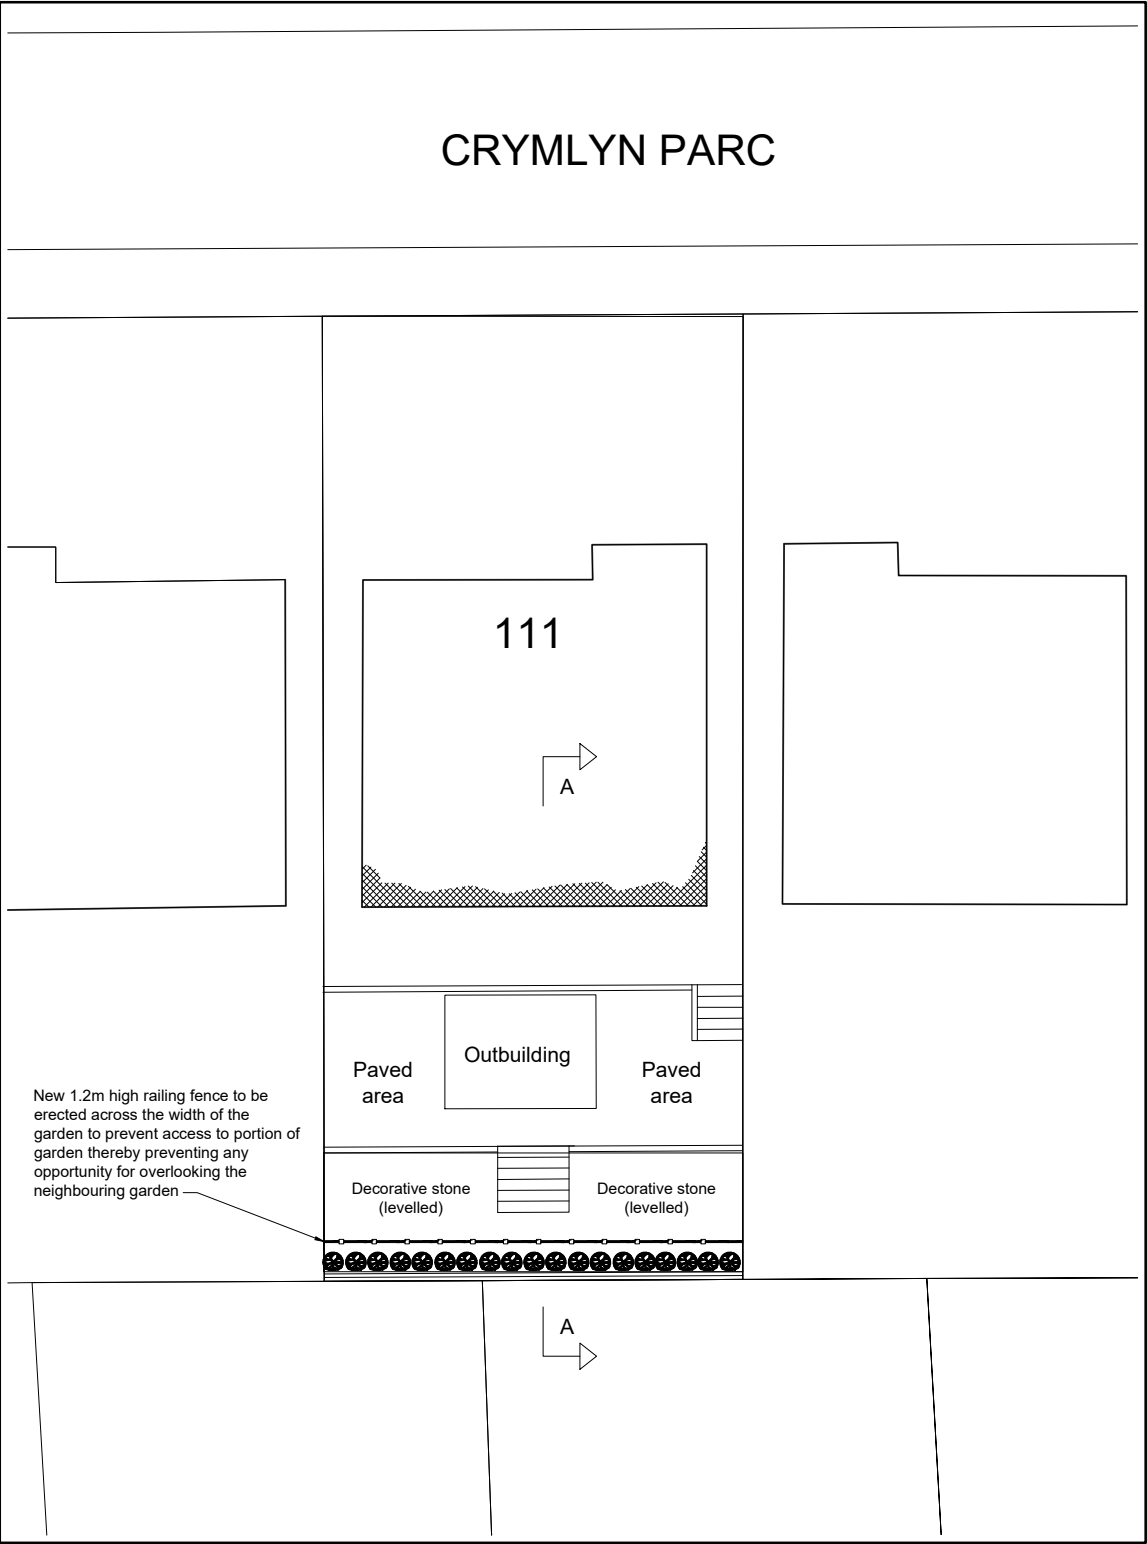

Block plan showing extent of works
Scale - 1:200

WARNING:- THIS MAY BE A REDUCED SIZE PRINT, CHECK SCALE BELOW

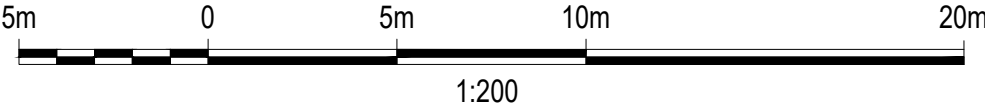

Notes :

All dimensions are to be site checked and confirmed prior to order and manufacture of components and prior to the commencement of works on site.

Material, workmanship & construction are to conform with current British Standards, Codes of Practice, Agreement Certificates & Manufacturers recommended specifications and are to fully comply with the Building Regulation, related approved documents and legislation.

All services are to be installed in accordance with statutory authority regulations and by-laws.

SAFETY :

All builder practices are to comply with :

- * The Health & Safety at Work Act (1974)
- * The Management of Health and Safety at Work (1999)
- * The Construction (Health & Safety Welfare) regs. (1996)
- * The Construction (Lifting Operations) regs. (1961)
- * The Construction (Head Protection) regs. (1989)
- * The Construction (Design & Management) regs. (2007)
- * COSHH regs
- * PUWER regs
- * PPE regs
- * Manual Handling regs

Go to www.hse.gov.uk for further information.

03	Barrier fence added following guidance from the local planning authority	Nov'21
02	Outbuilding added	July'21
01	First issue	June'21
REV	DESCRIPTION	DATE

Client	Mr. M. Hacker
--------	---------------

Title	Site layout
-------	-------------

Scheme	Retrospective application for alterations to garden levels at No. 111 Crymlyn Park, Skewen, Neath, SA10 6EF
--------	---

Scale (A3)	Drawing No.	Issue
As shown	MH-002	03