


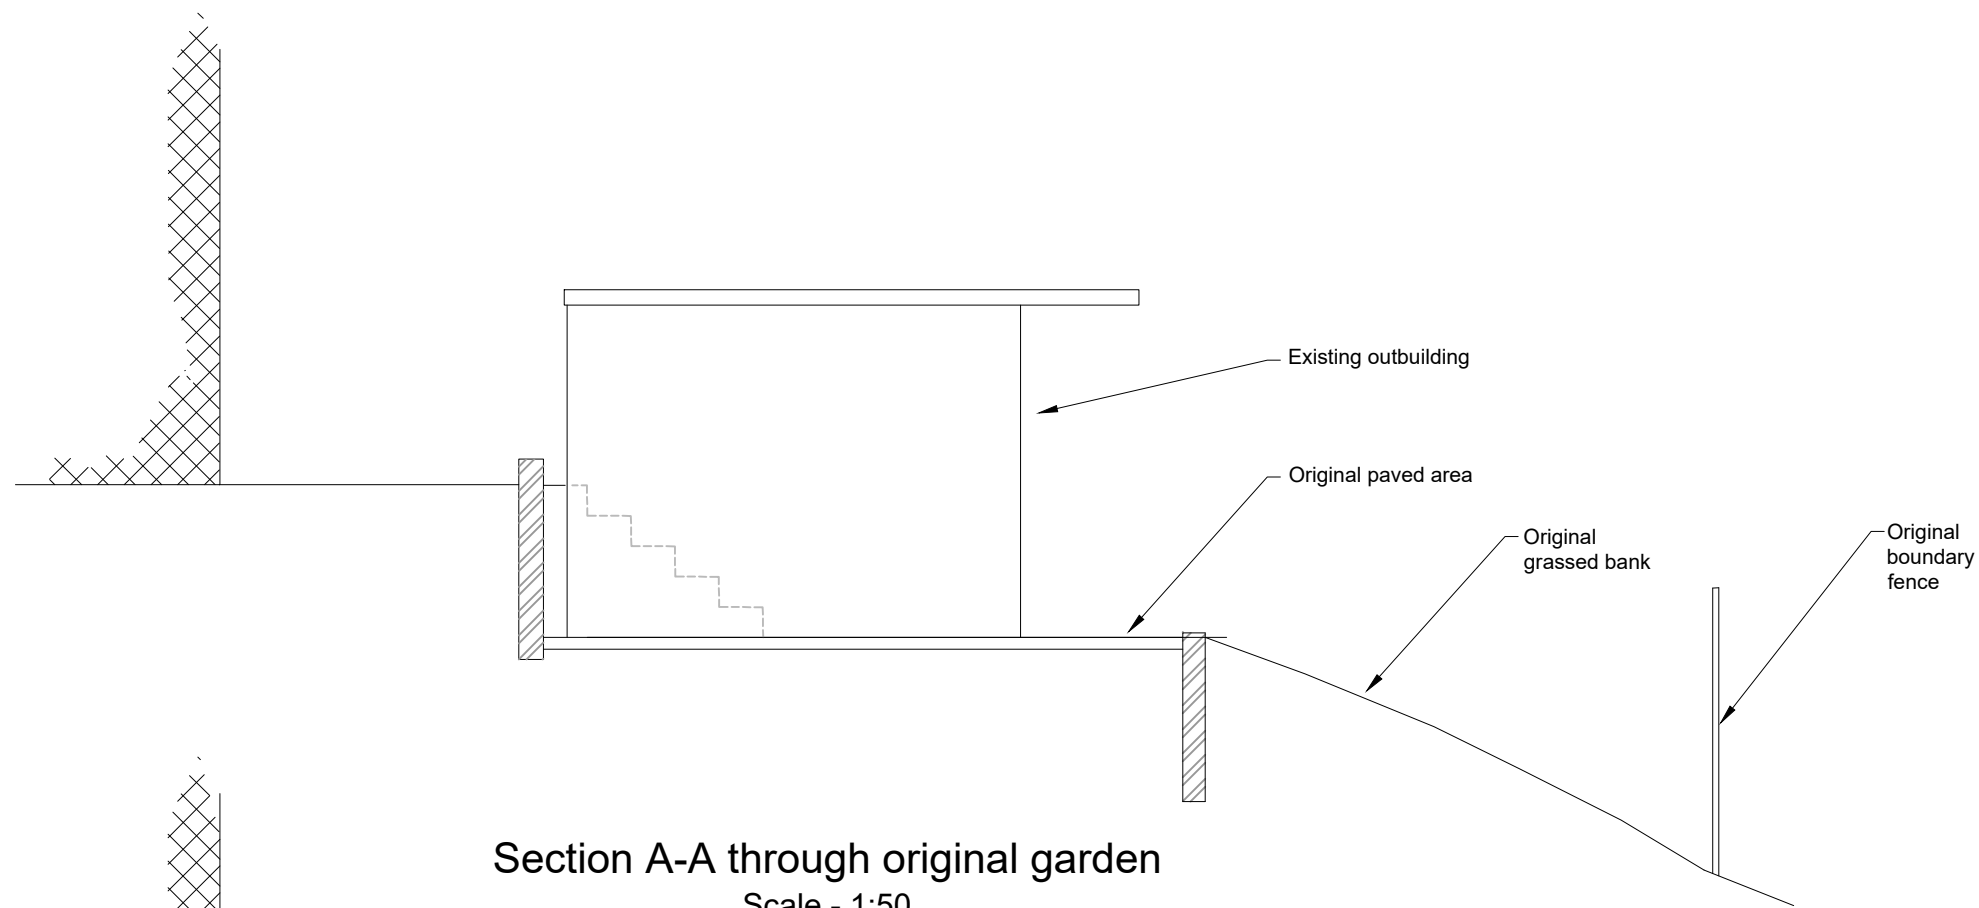


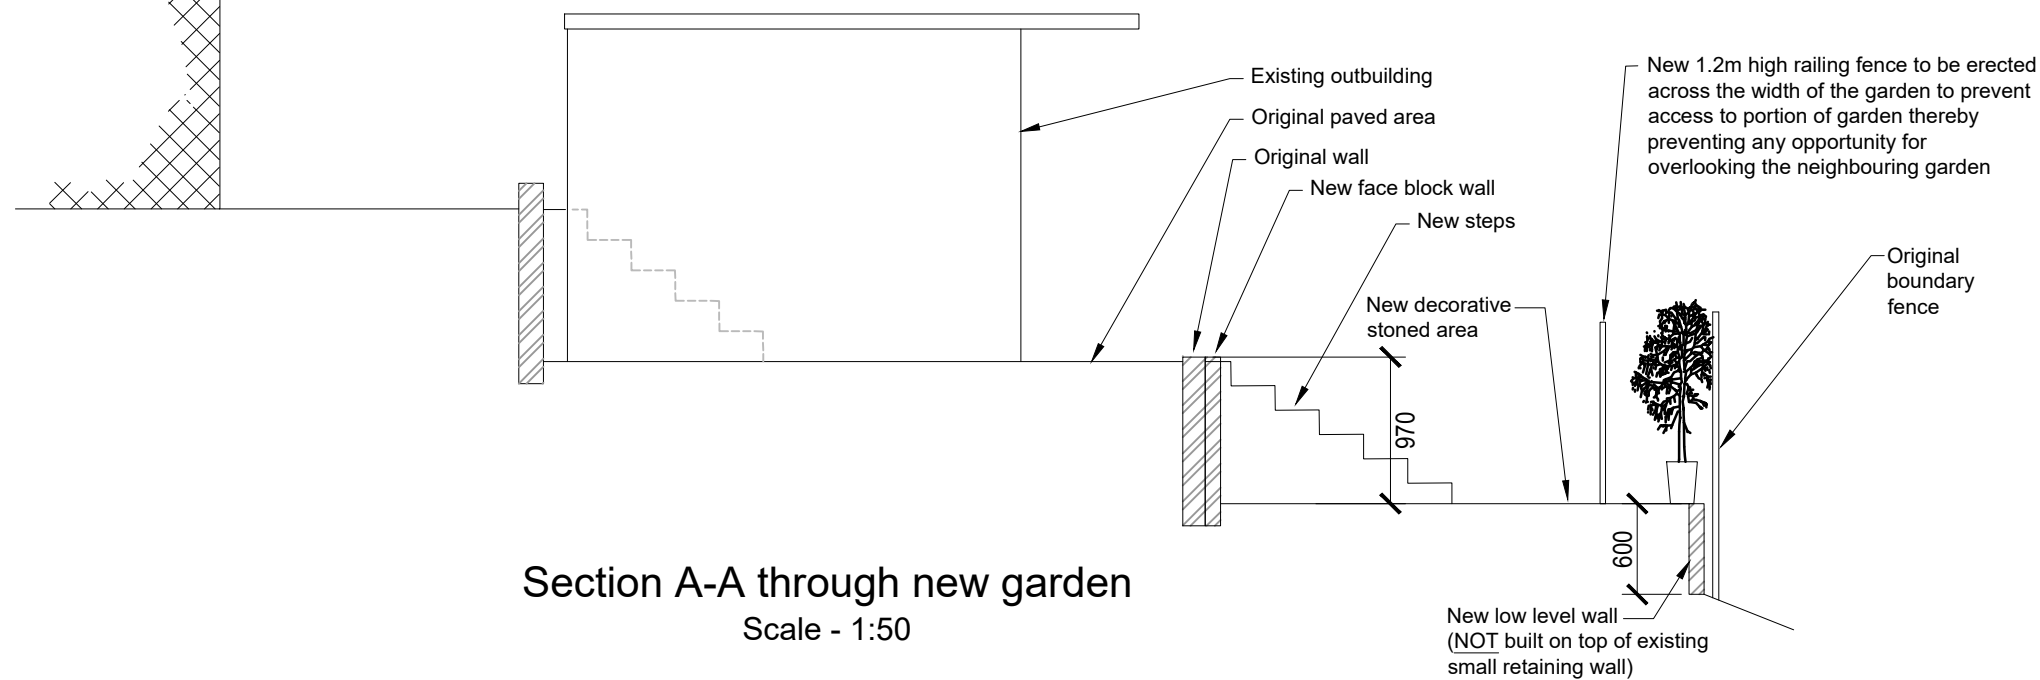

Section A-A through original garden
Scale - 1:50

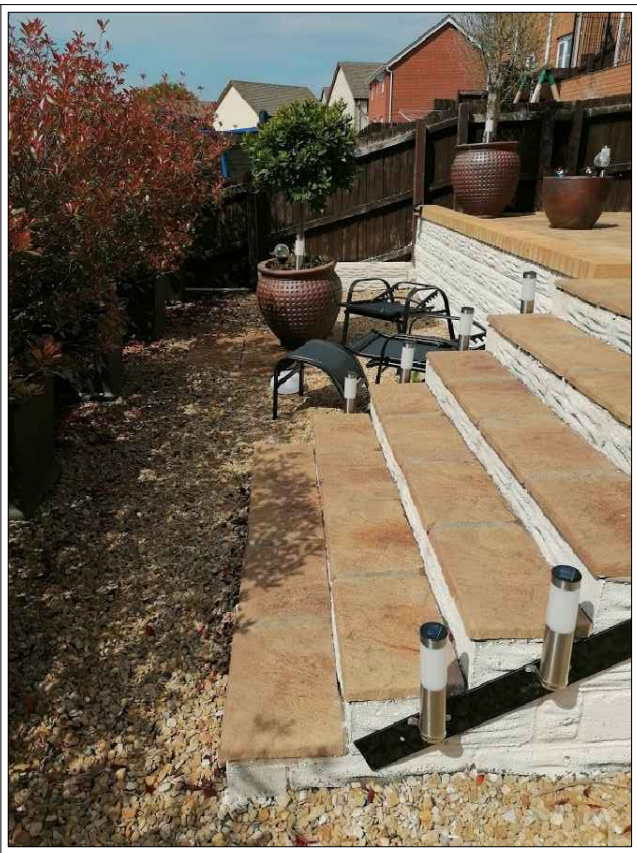

Section A-A through new garden
Scale - 1:50

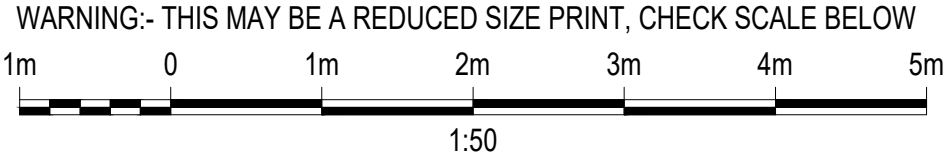

Photograph showing
completed garden

03	Barrier fence added following guidance from the local planning authority	Nov'21
02	Outbuilding added	July'21
01	First issue	June'21
REV	DESCRIPTION	DATE

Client	Mr. M. Hacker
--------	---------------

Title	Sections and photograph
-------	-------------------------

Scheme	Retrospective application for alterations to garden levels at No. 111 Crymlyn Park, Skewen, Neath, SA10 6EF
--------	---

Scale (A3)	Drawing No.	Issue
As shown	MH-003	03