




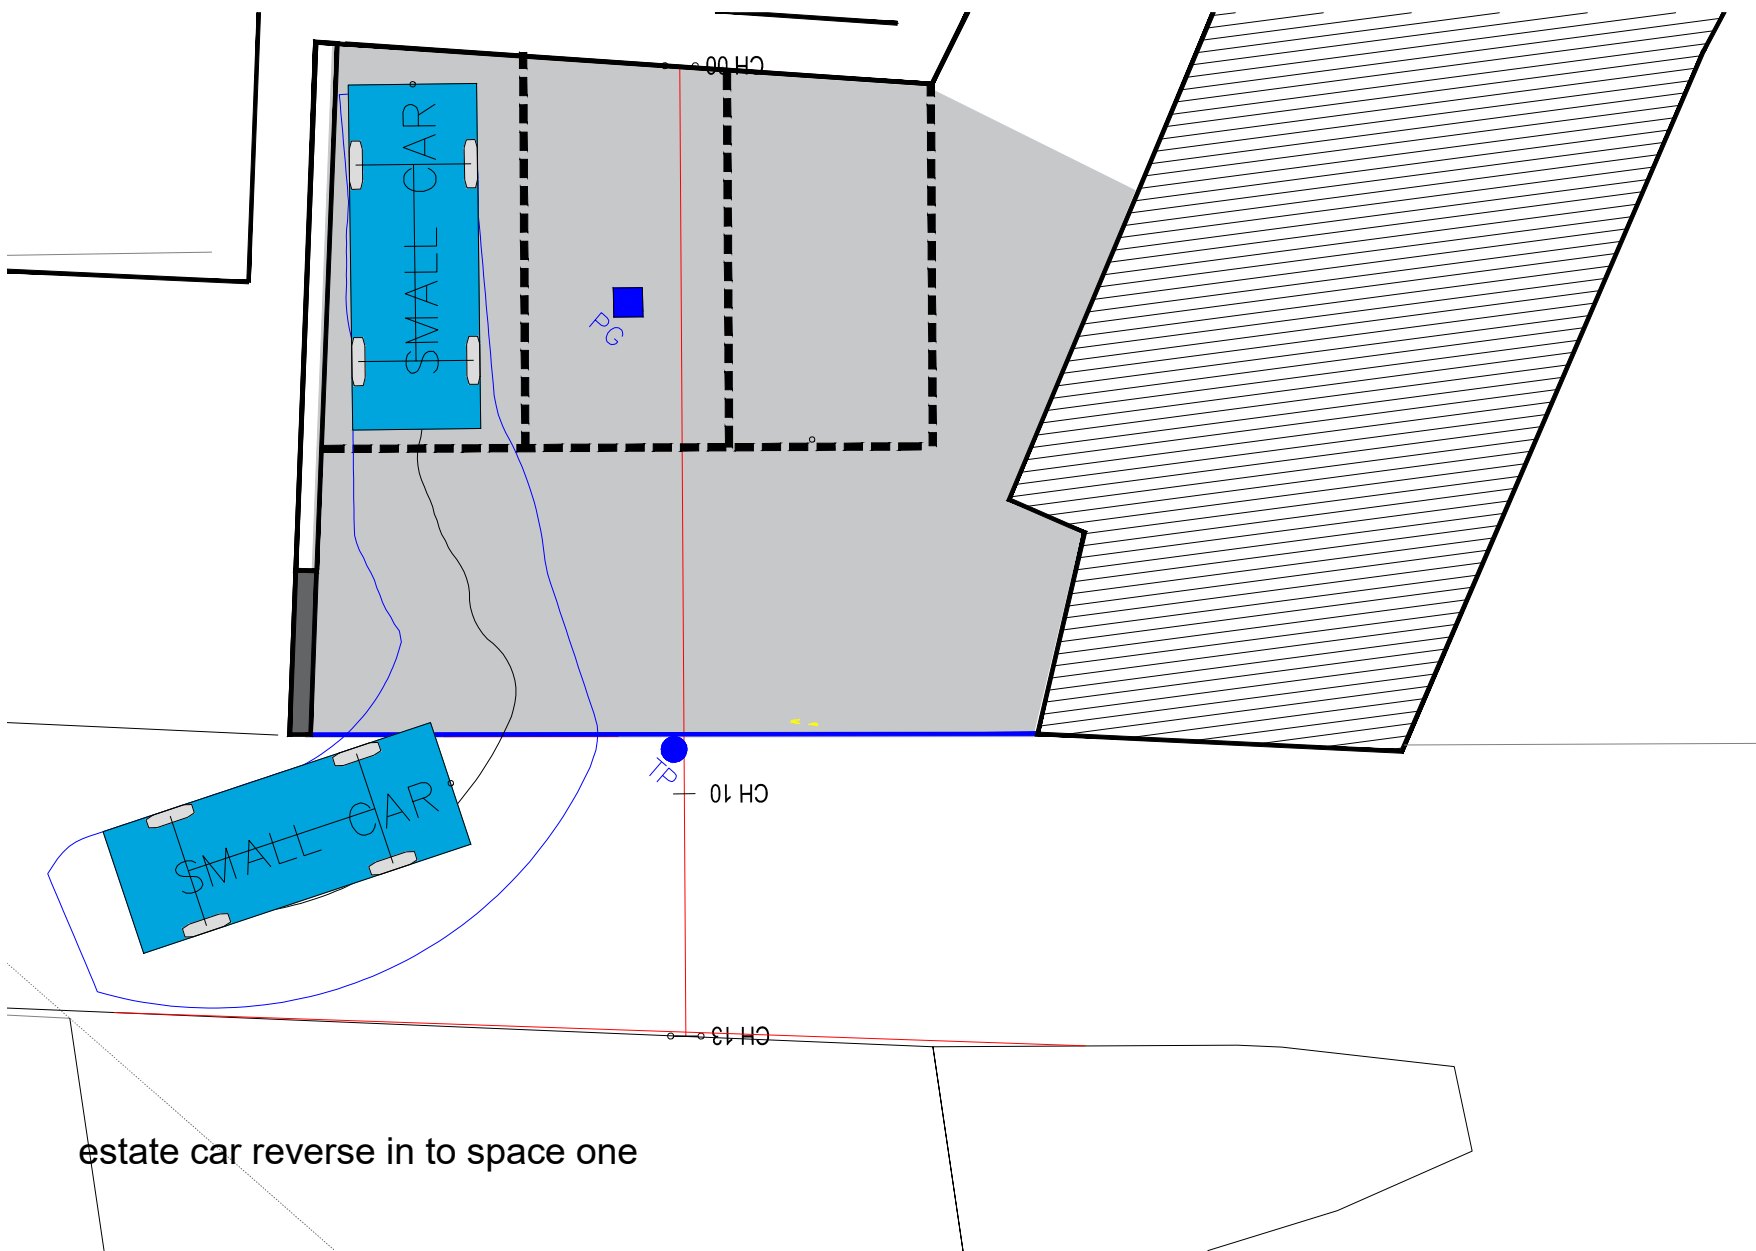


AUTO TRACK SPACE ONE SCALE 1:100

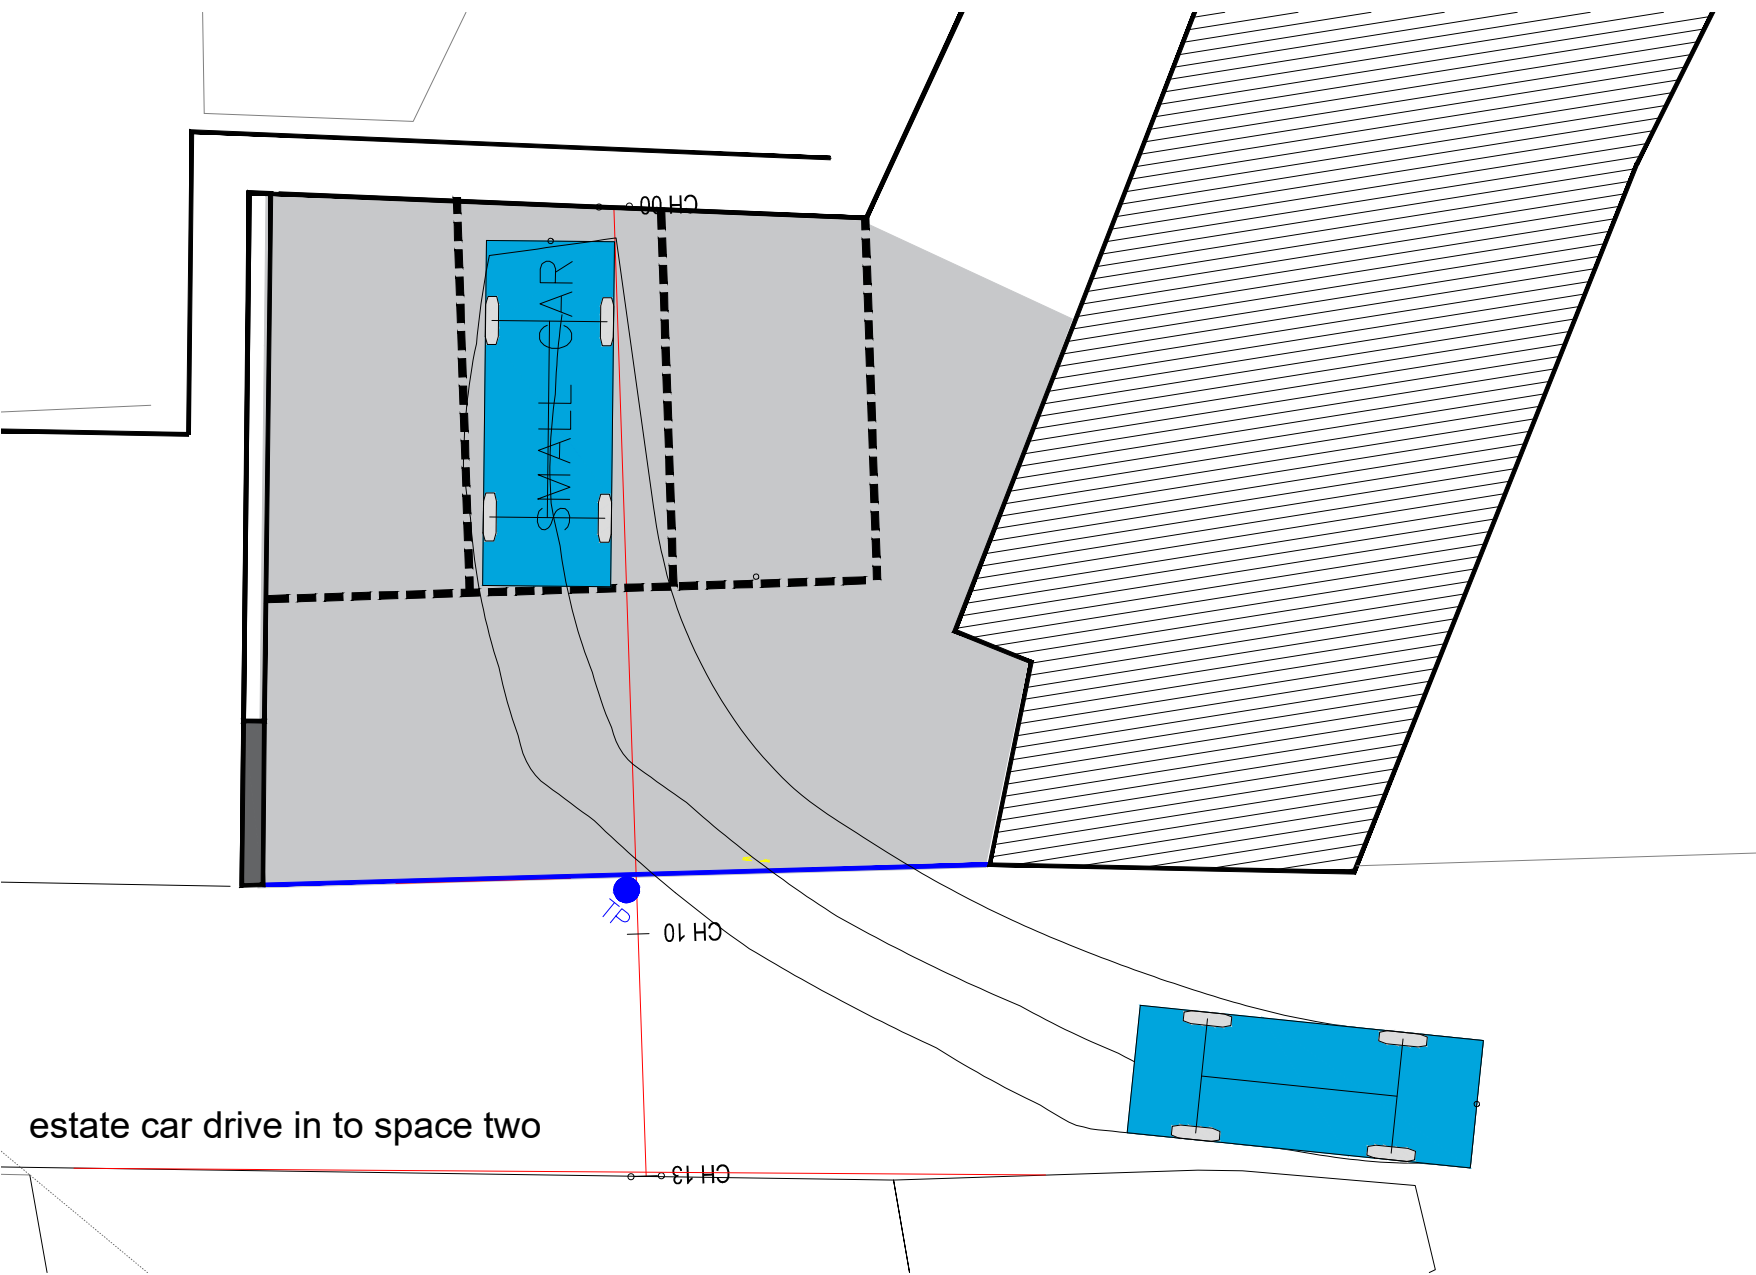

AUTO -TRACK SPACE TWO SCALE 1:100

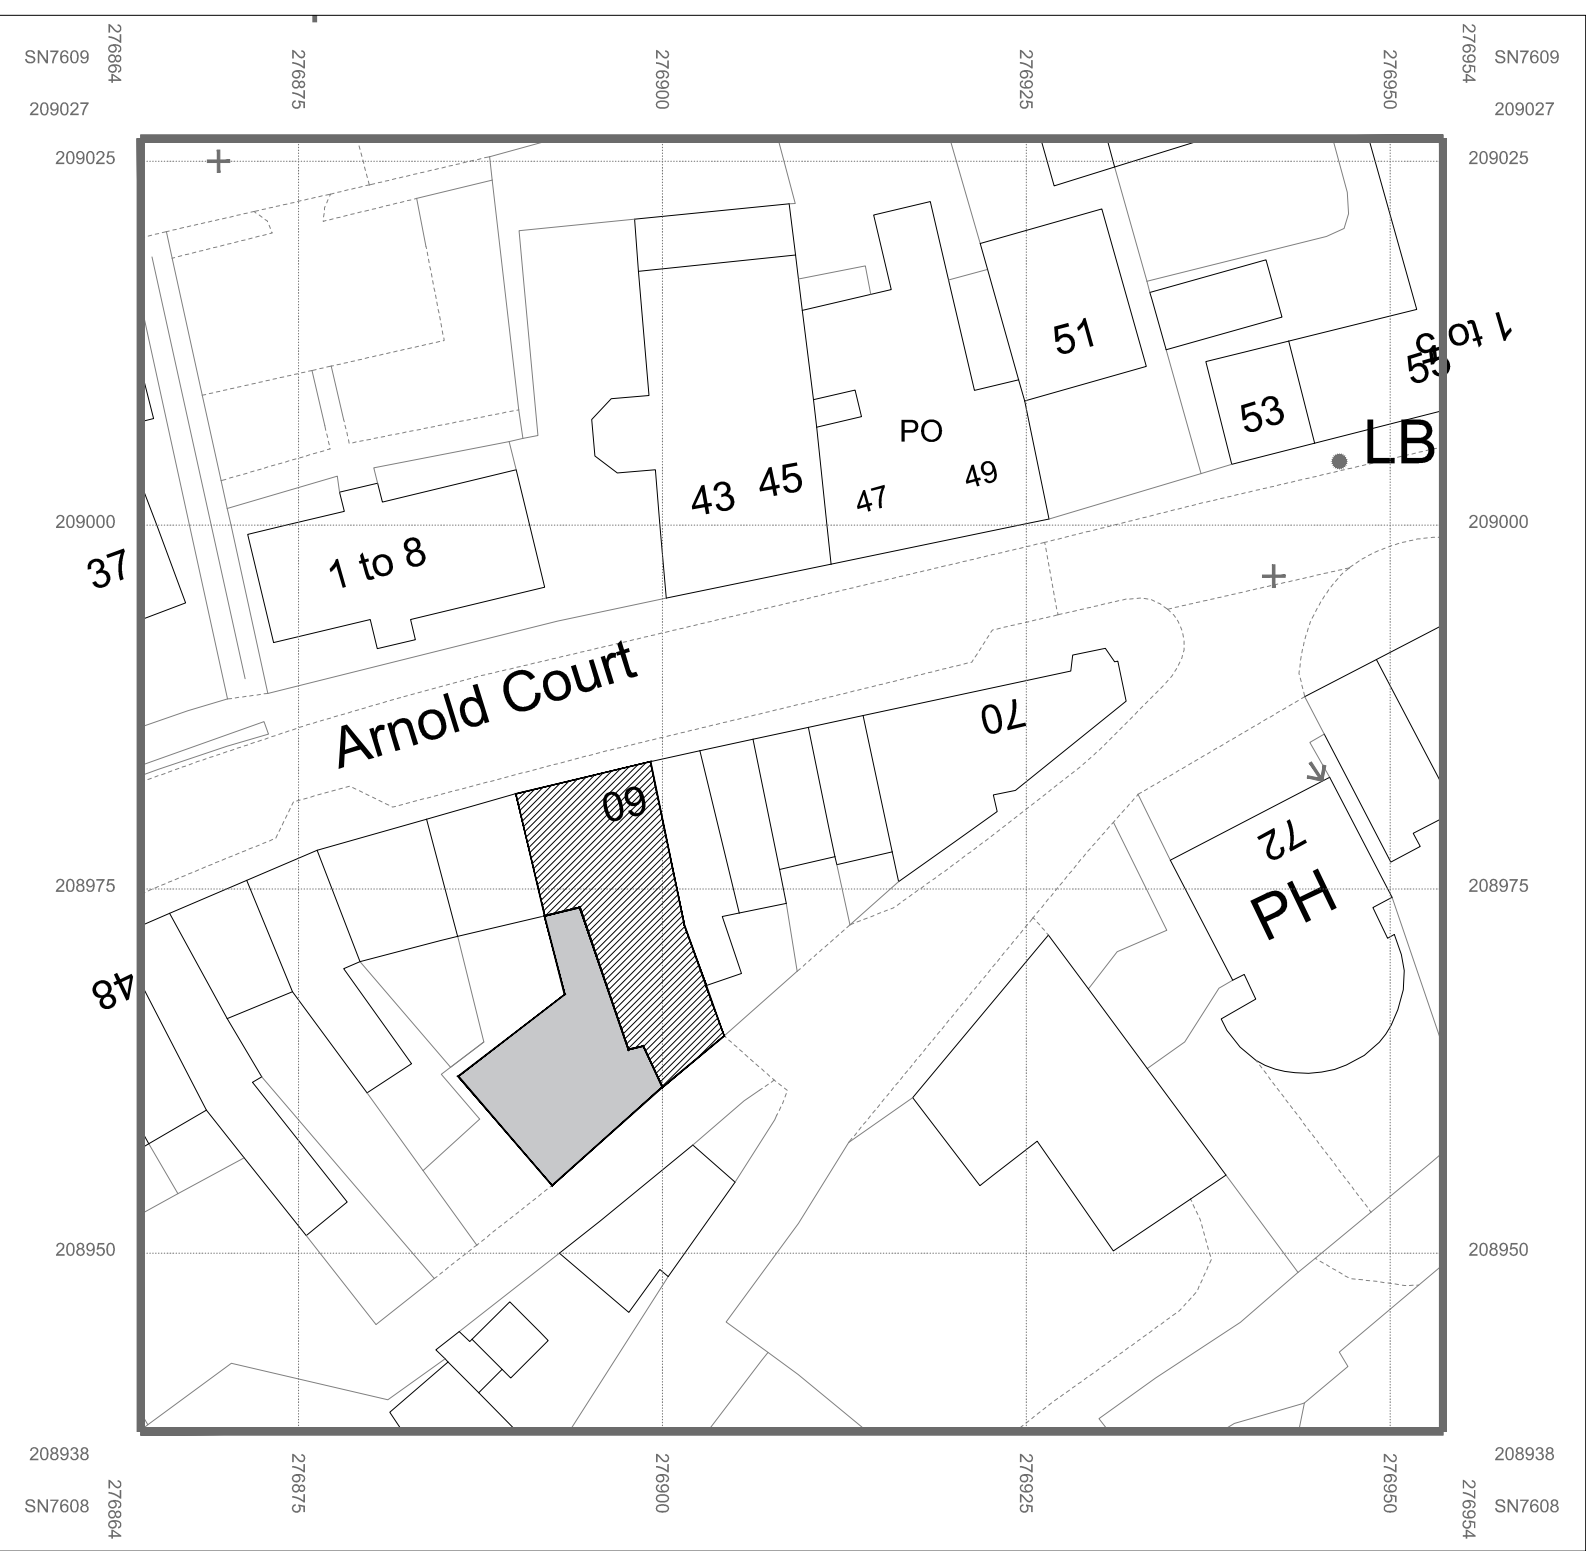

LOCATION PLAN SCALE 1:500

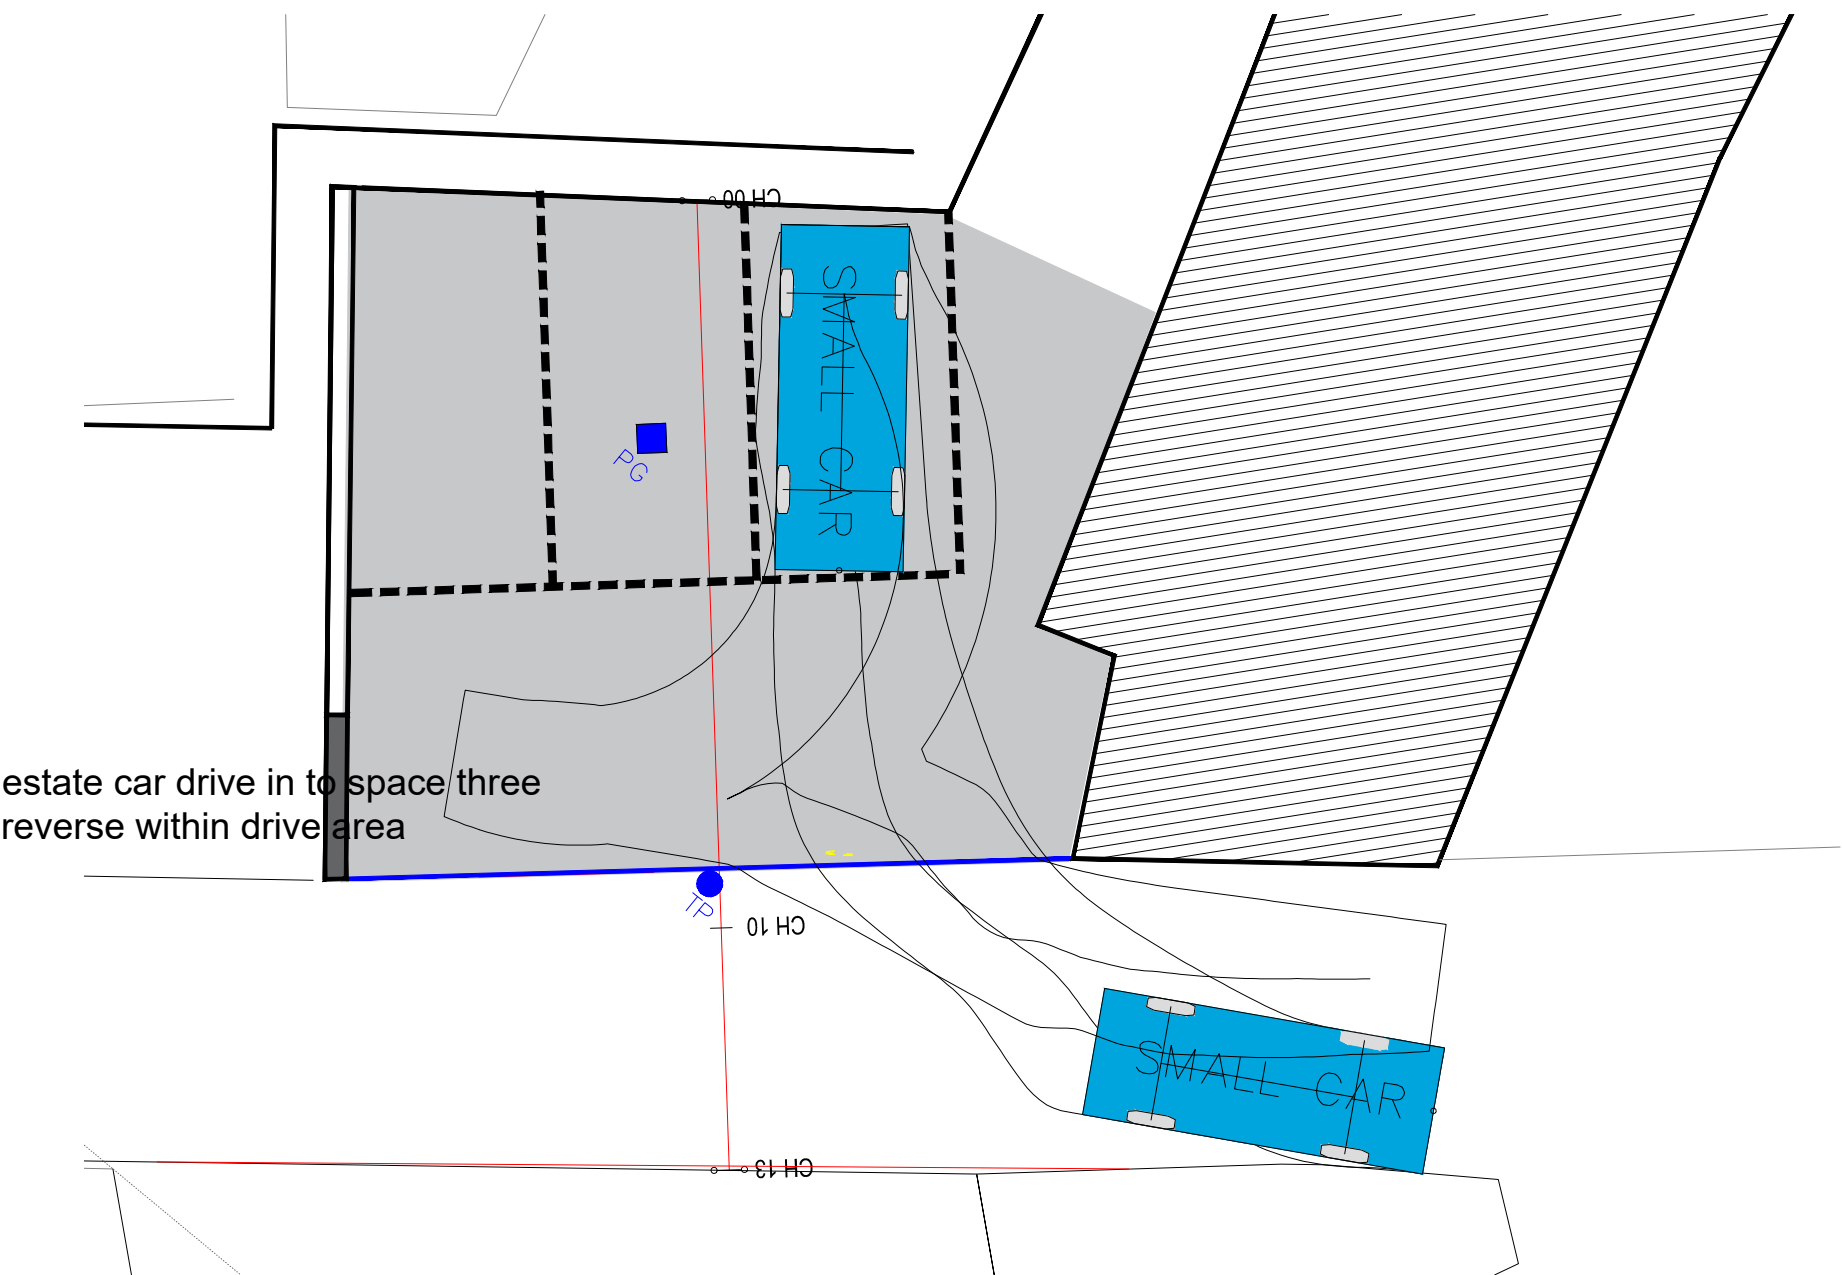

AUTO -TRACK SPACE THREE SCALE 1:100