


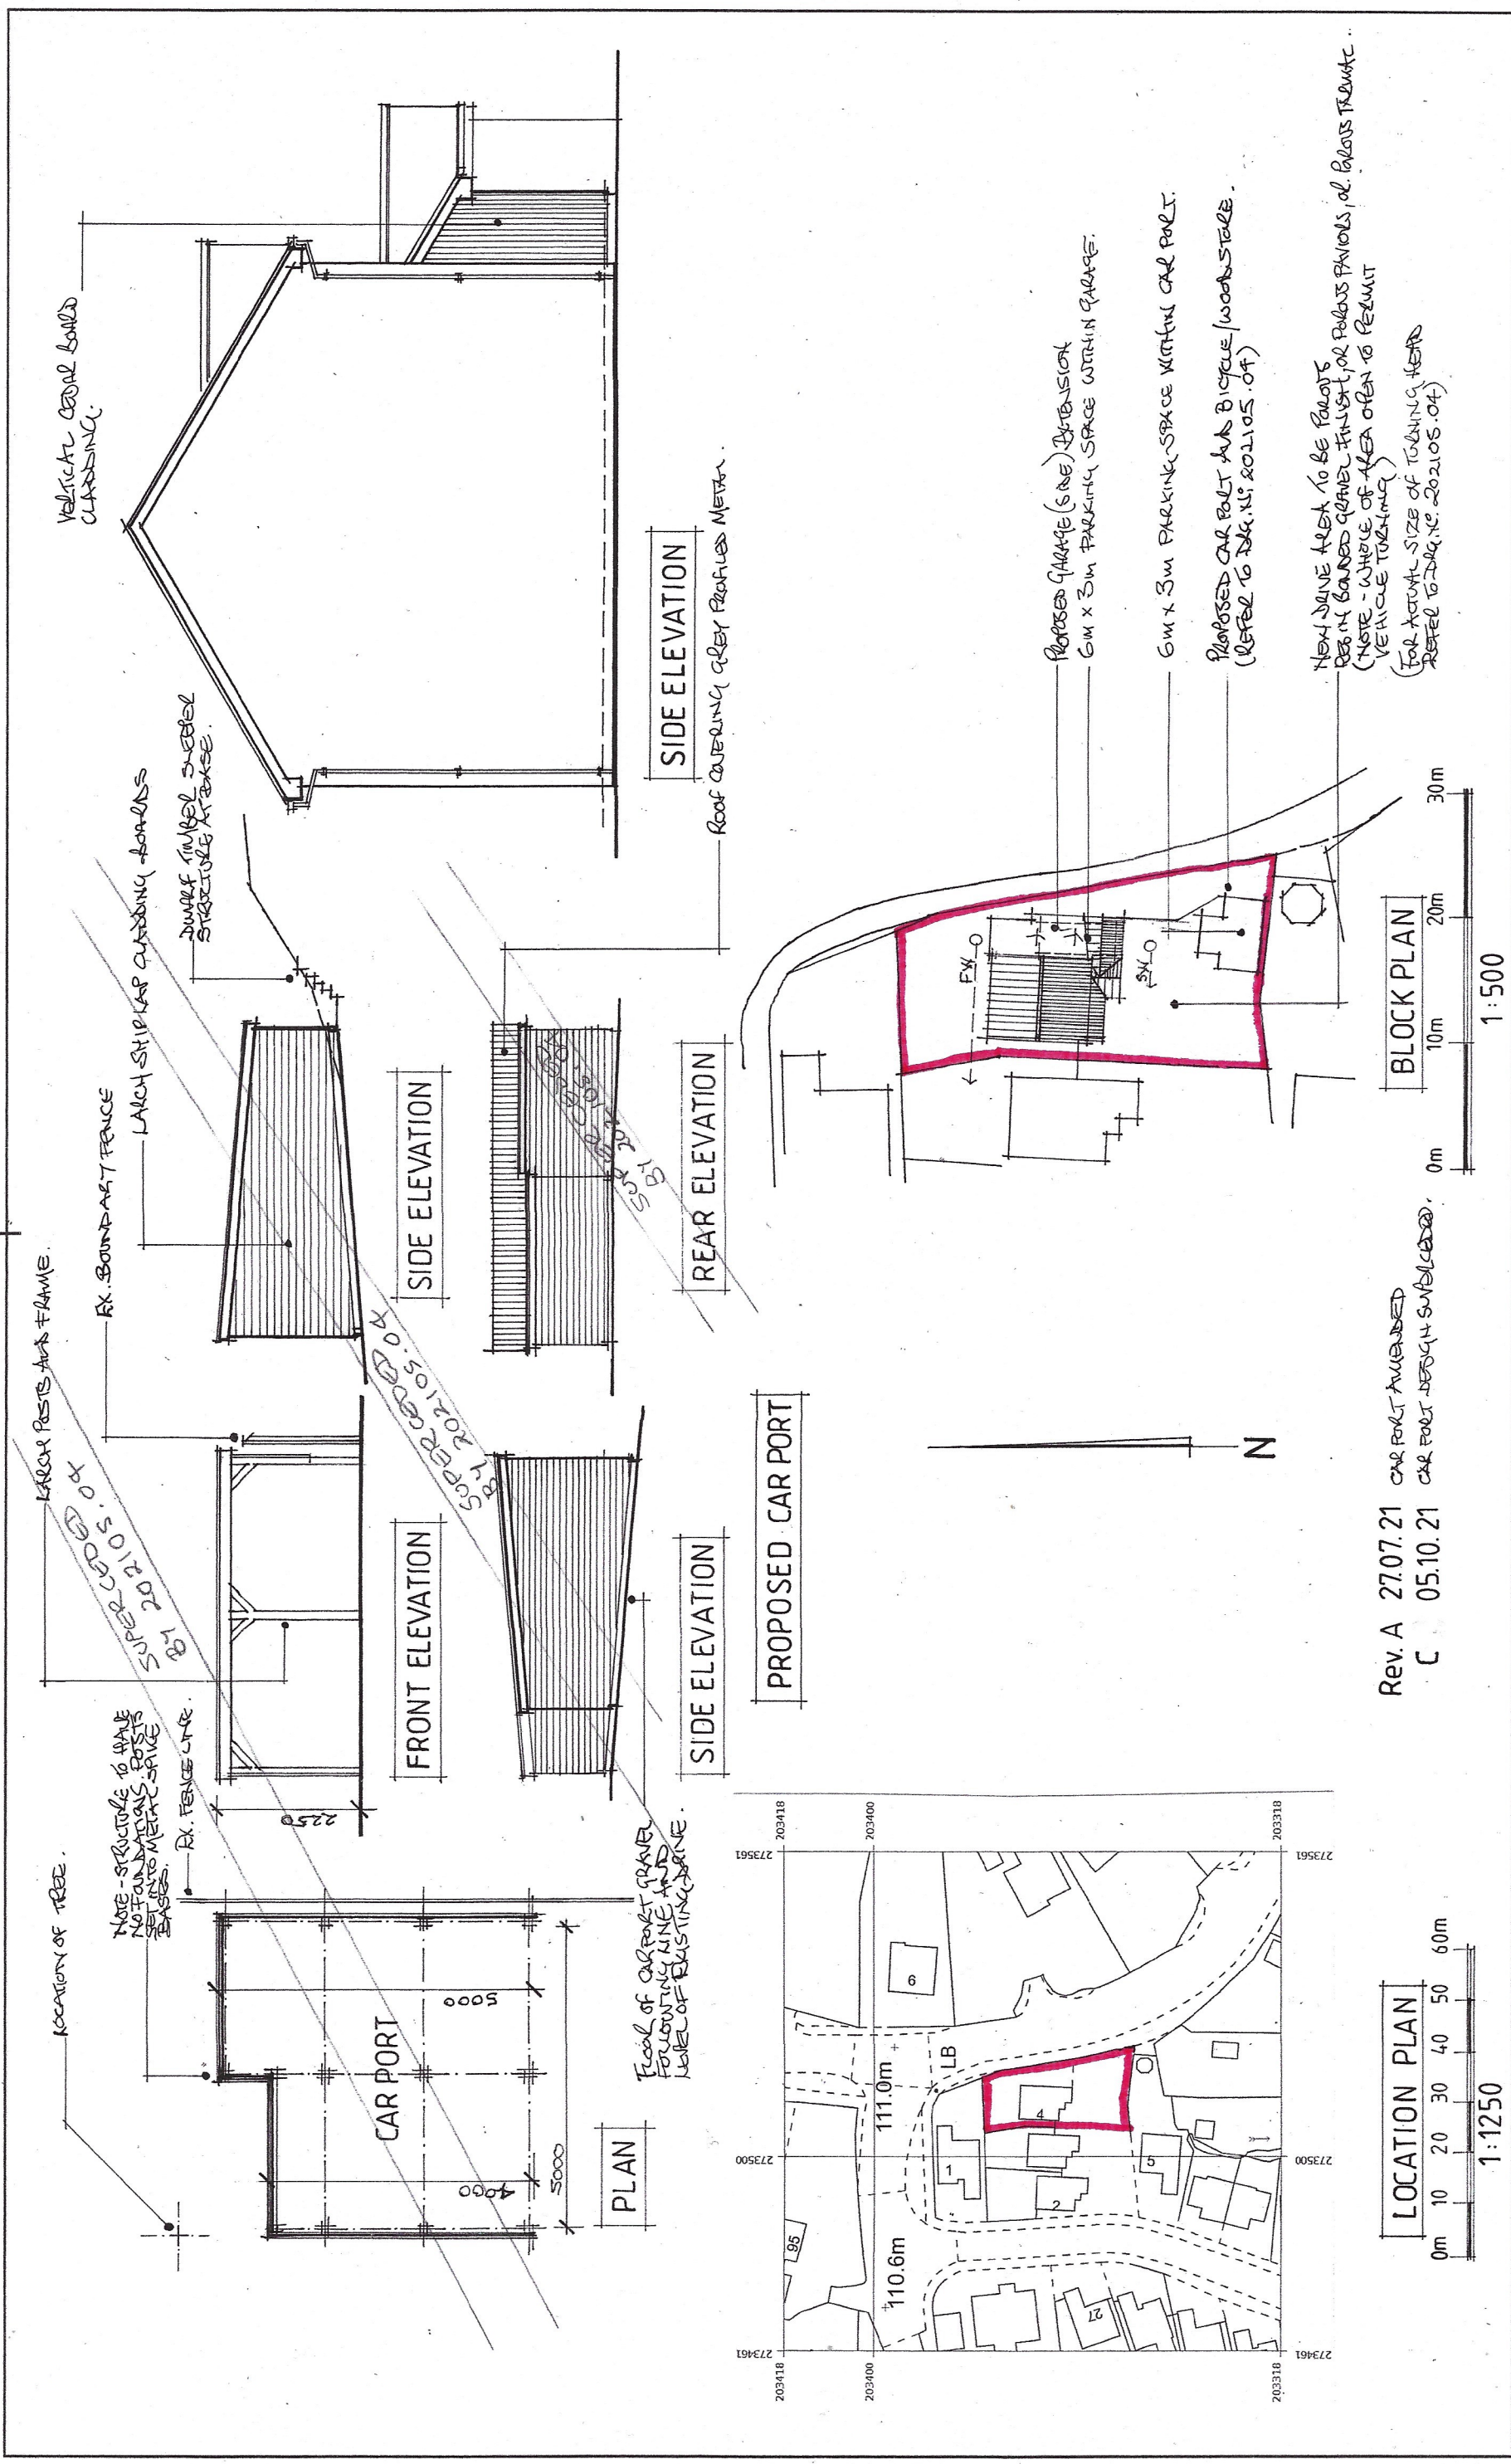

mjs designs (cymru) ltd architectural design - project management 075 30 134 442 martyn@mjsdesigns.co.uk		NOTES: 0m 1m 2m 3m 4m 5m 6m 7m All dimensions must be checked on site and not scaled from this drawing.	
Client Mr & Mrs Malcolm Cronin		Scale 1:100 @ A3	
Job Title 4 Maes-y-Cornel, Rhos, SA8 3DR		Drawing Title PROPOSED	
		Drg No. 202105.03	
		Rev C	
		Date 01.2021	