


Example of cladding:

note that it shines, reflects shimmers

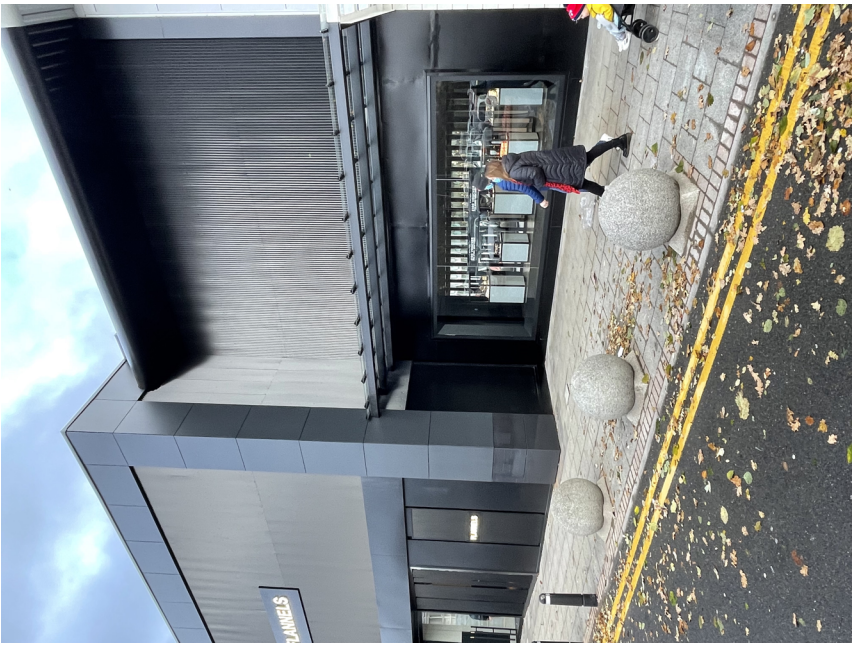

Example of brickwork




Conceived as a series of building elements that float and overlap over each other, a simple palette of materials have been utilised to construct this new studio. A ground floor brickwork 'garden wall' sits under a placed first floor metal clad section.

The exposed brickwork wall that acts as a plinth a butt lbstock brick that blend and the different tones within each brick, reflect and speak to other materials selected for the project, while providing a texture to the ground floor walls.

Large extents of glazing to the south and east provide key visual connections to the external landscaping and exploit the benefits of passive solar gain.

All materials speak of craftsmanship in different ways, whilst also providing the necessary durability required for this site. The materials will age gracefully but still talk of a language of traditional working outouses that are still in teh rear of Welsh valley lanes and in gardens.

The different materials whilst very different share like tones and colours.

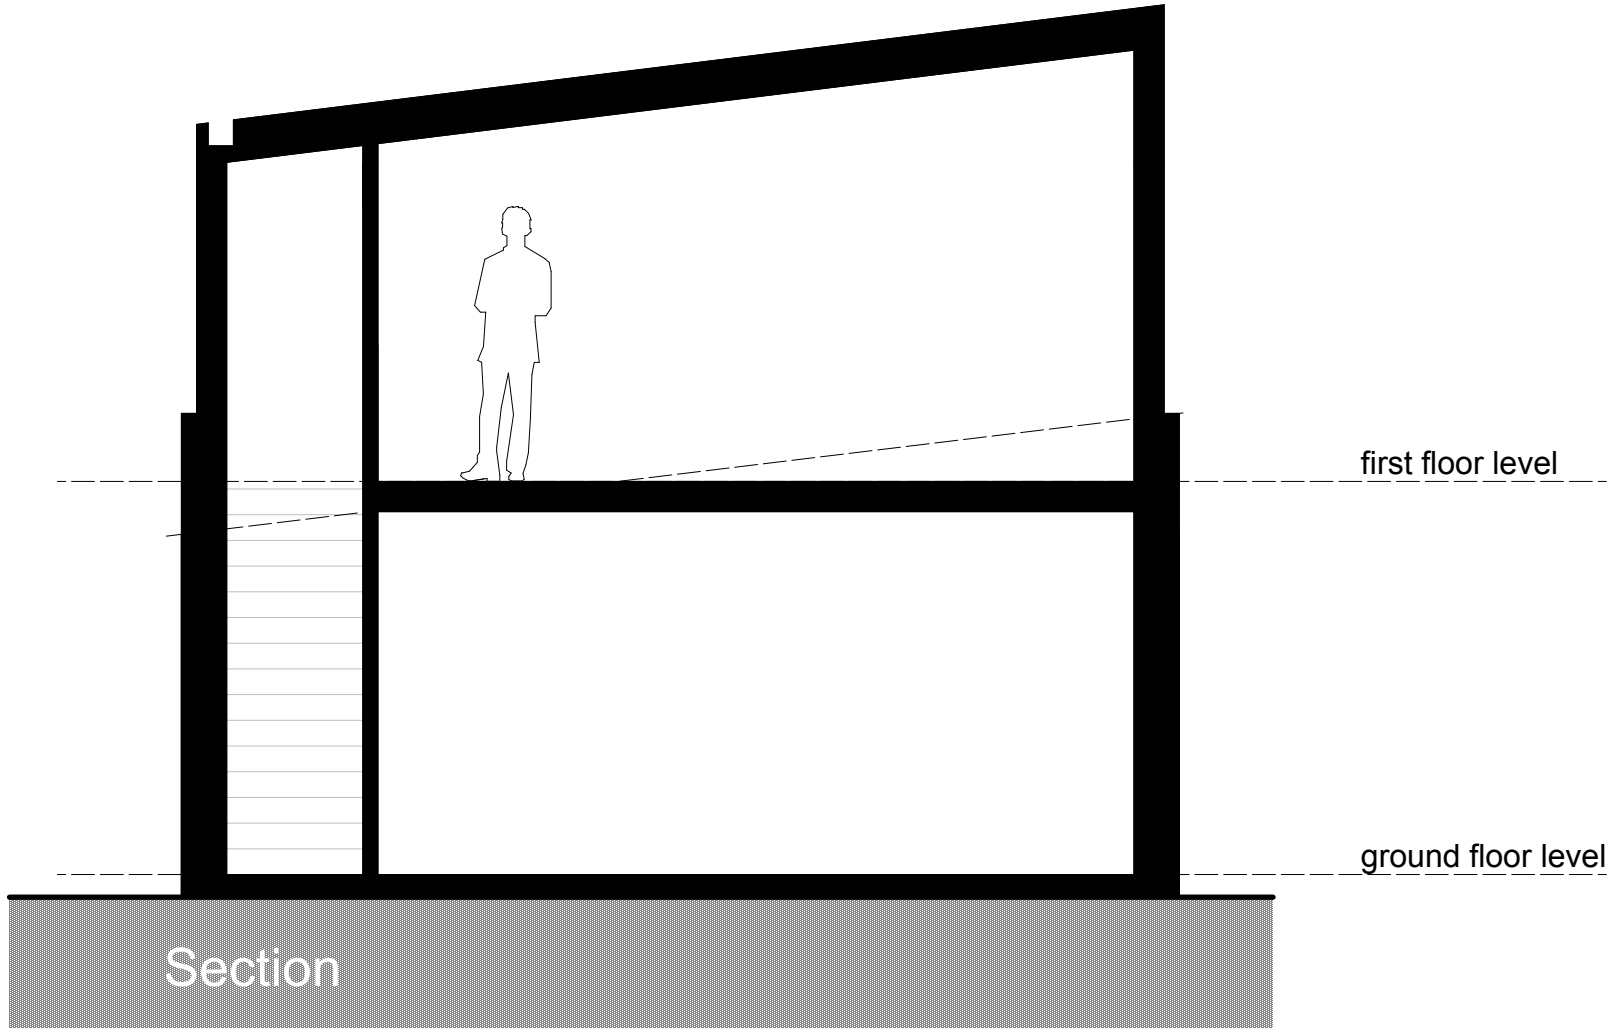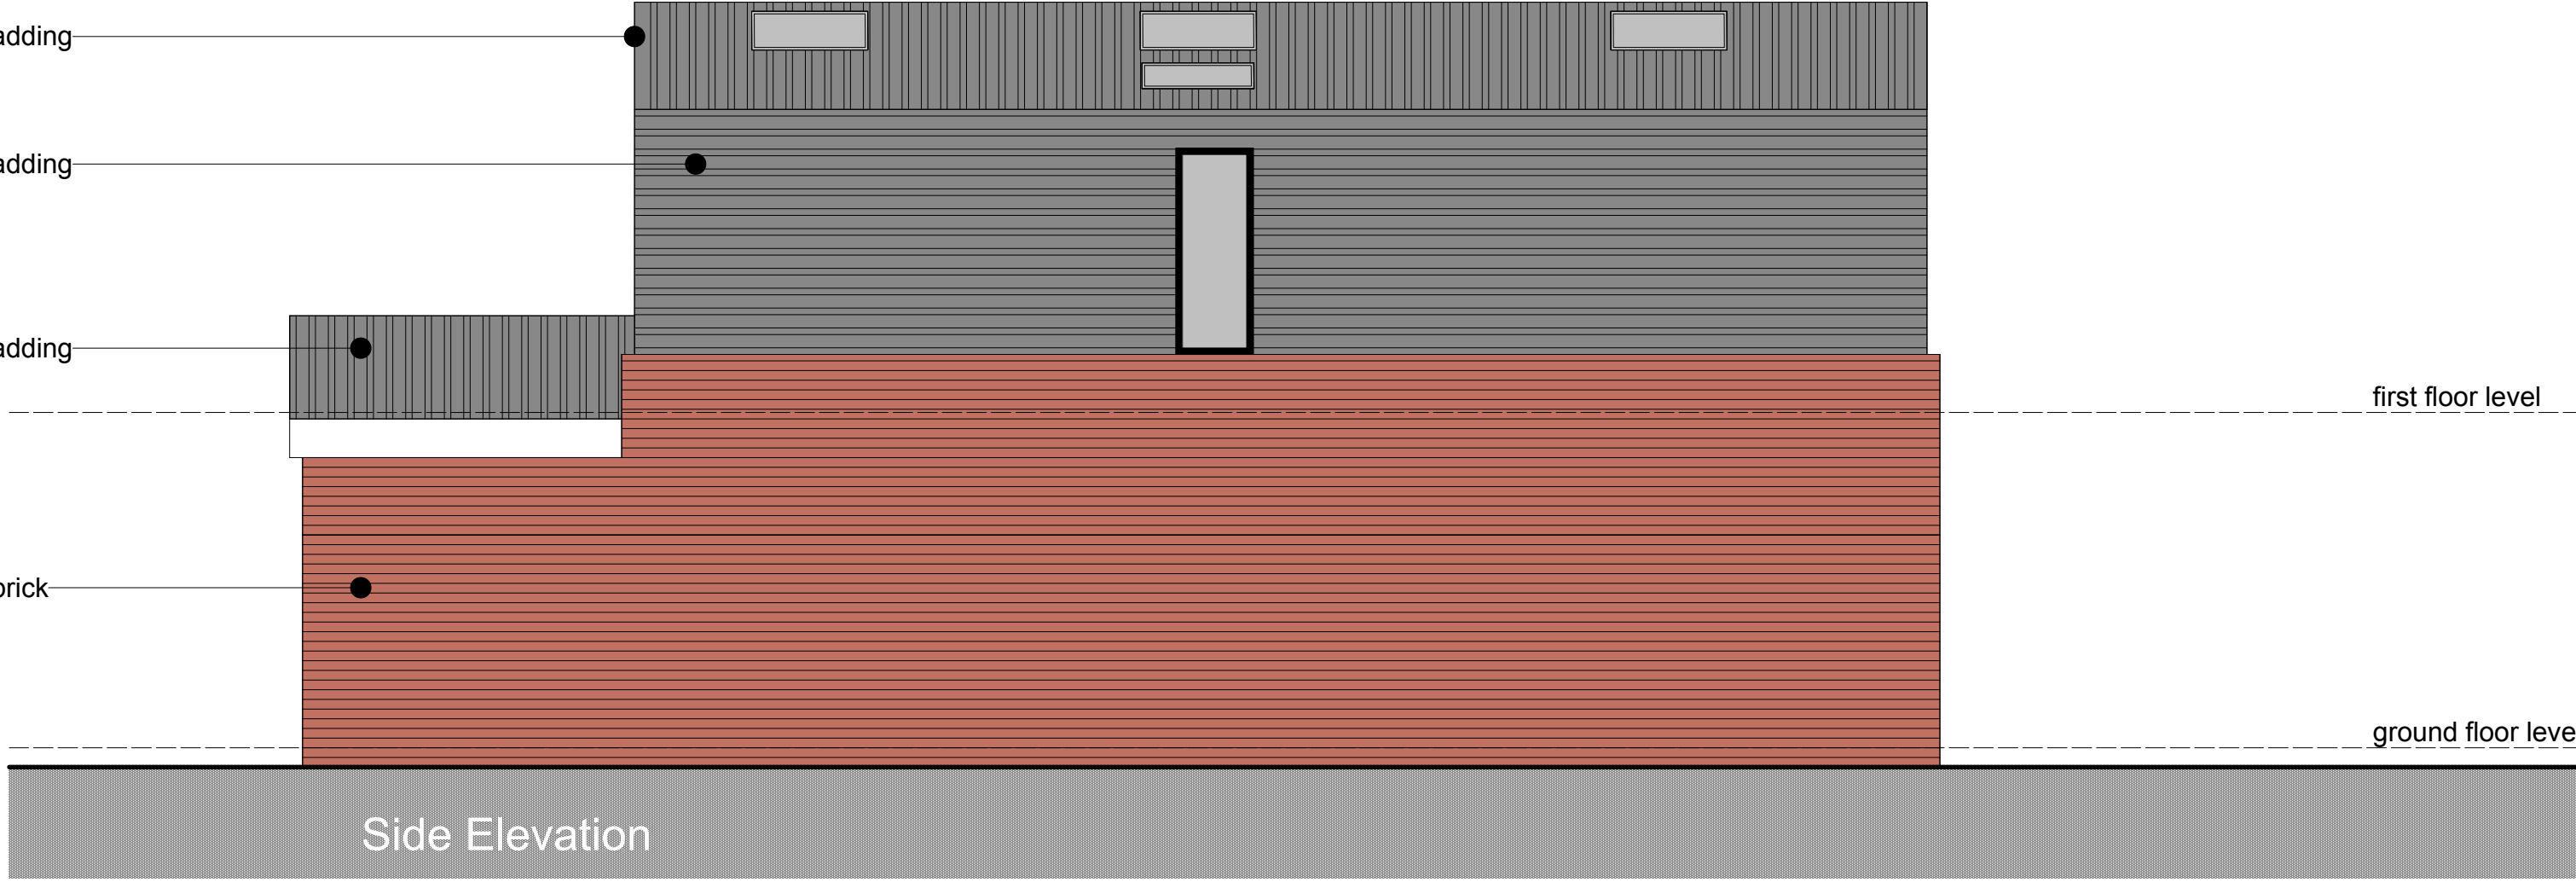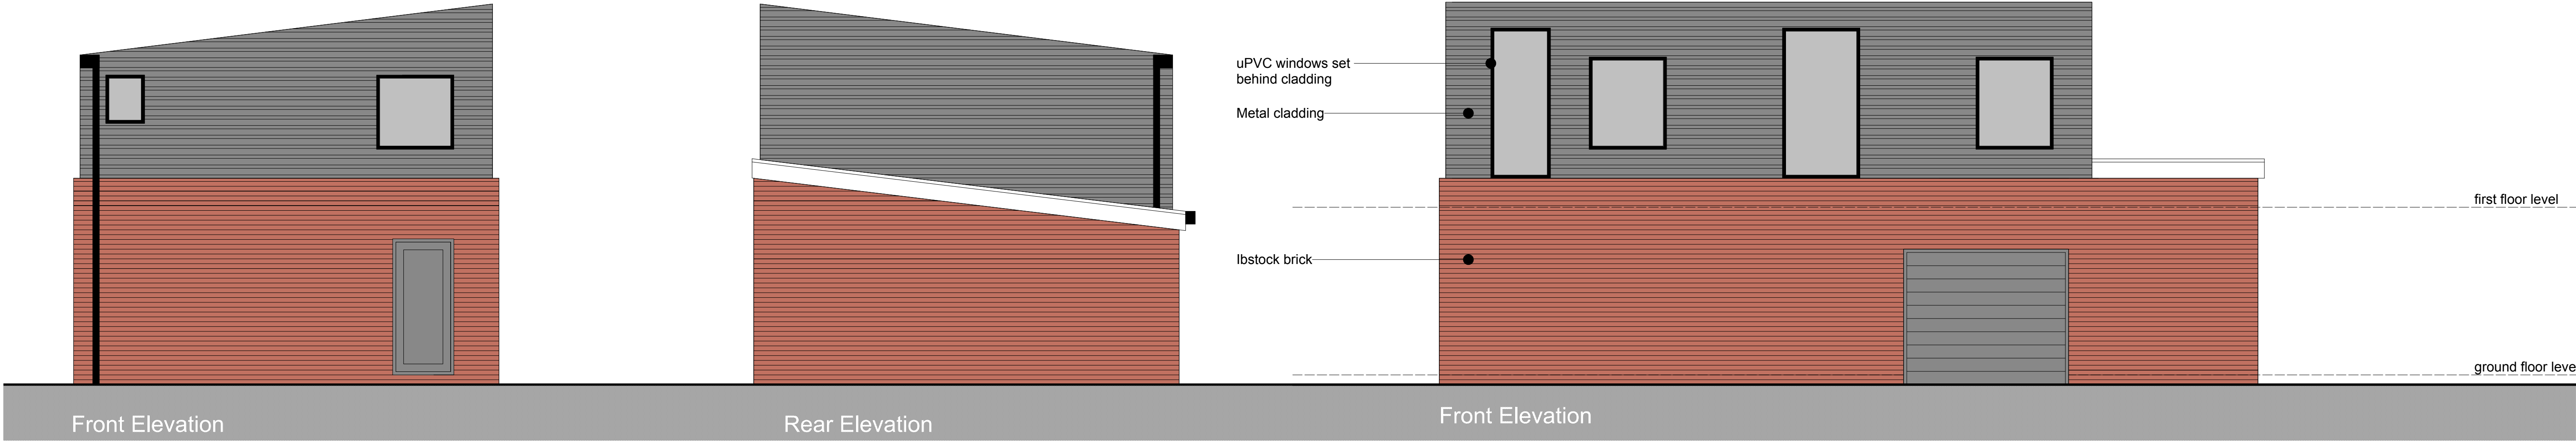

PROPOSED GROUND FLOOR ALTERATIONS & FIRST FLOOR EXTENSION at 2 BETHEL ROAD, RESOLVEN, NEATH

791.001	PLANS		
sketch	1:50@A1	Dec 19	CG
1st Floor Woodfired Studios 62 High St Merthyr Tydfil CF37 8DE 07830328652 hello@georgeandco.studio www.georgeandco.studio			
DO NOT SCALE THIS DRAWING			©George and Co.