
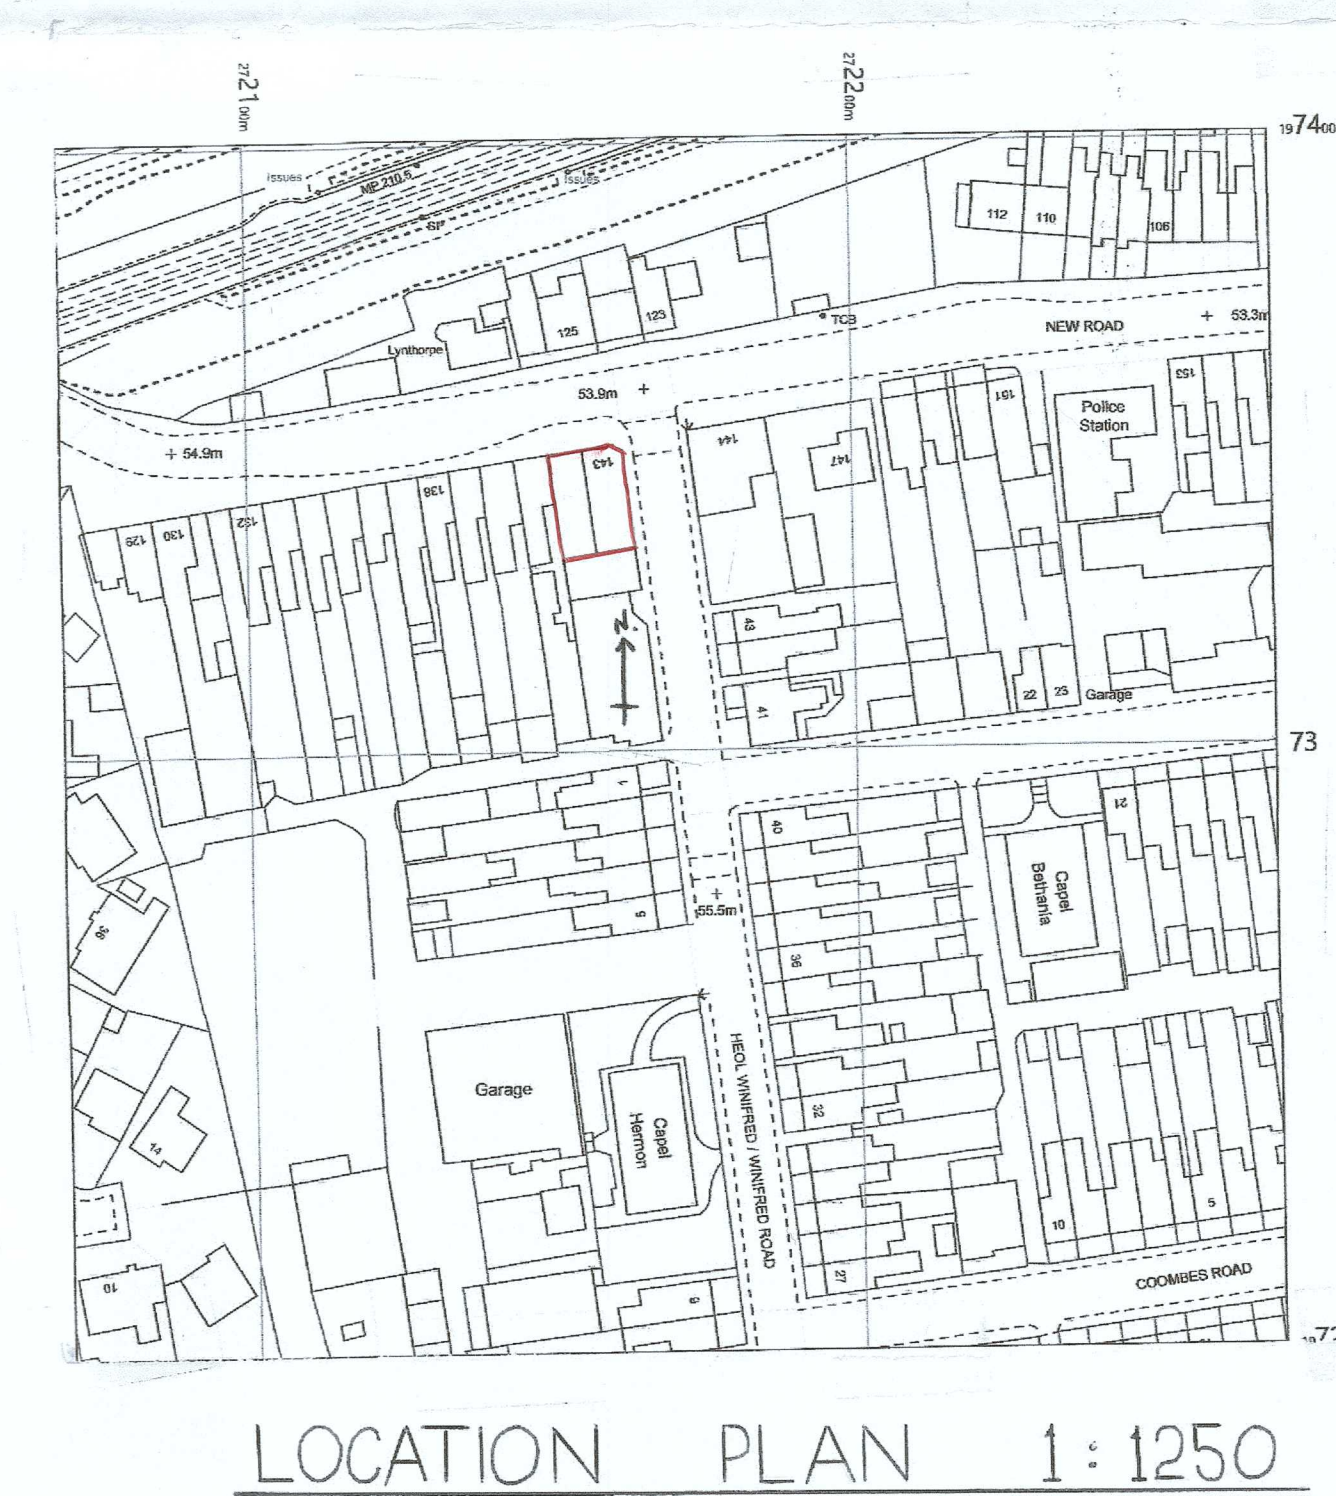
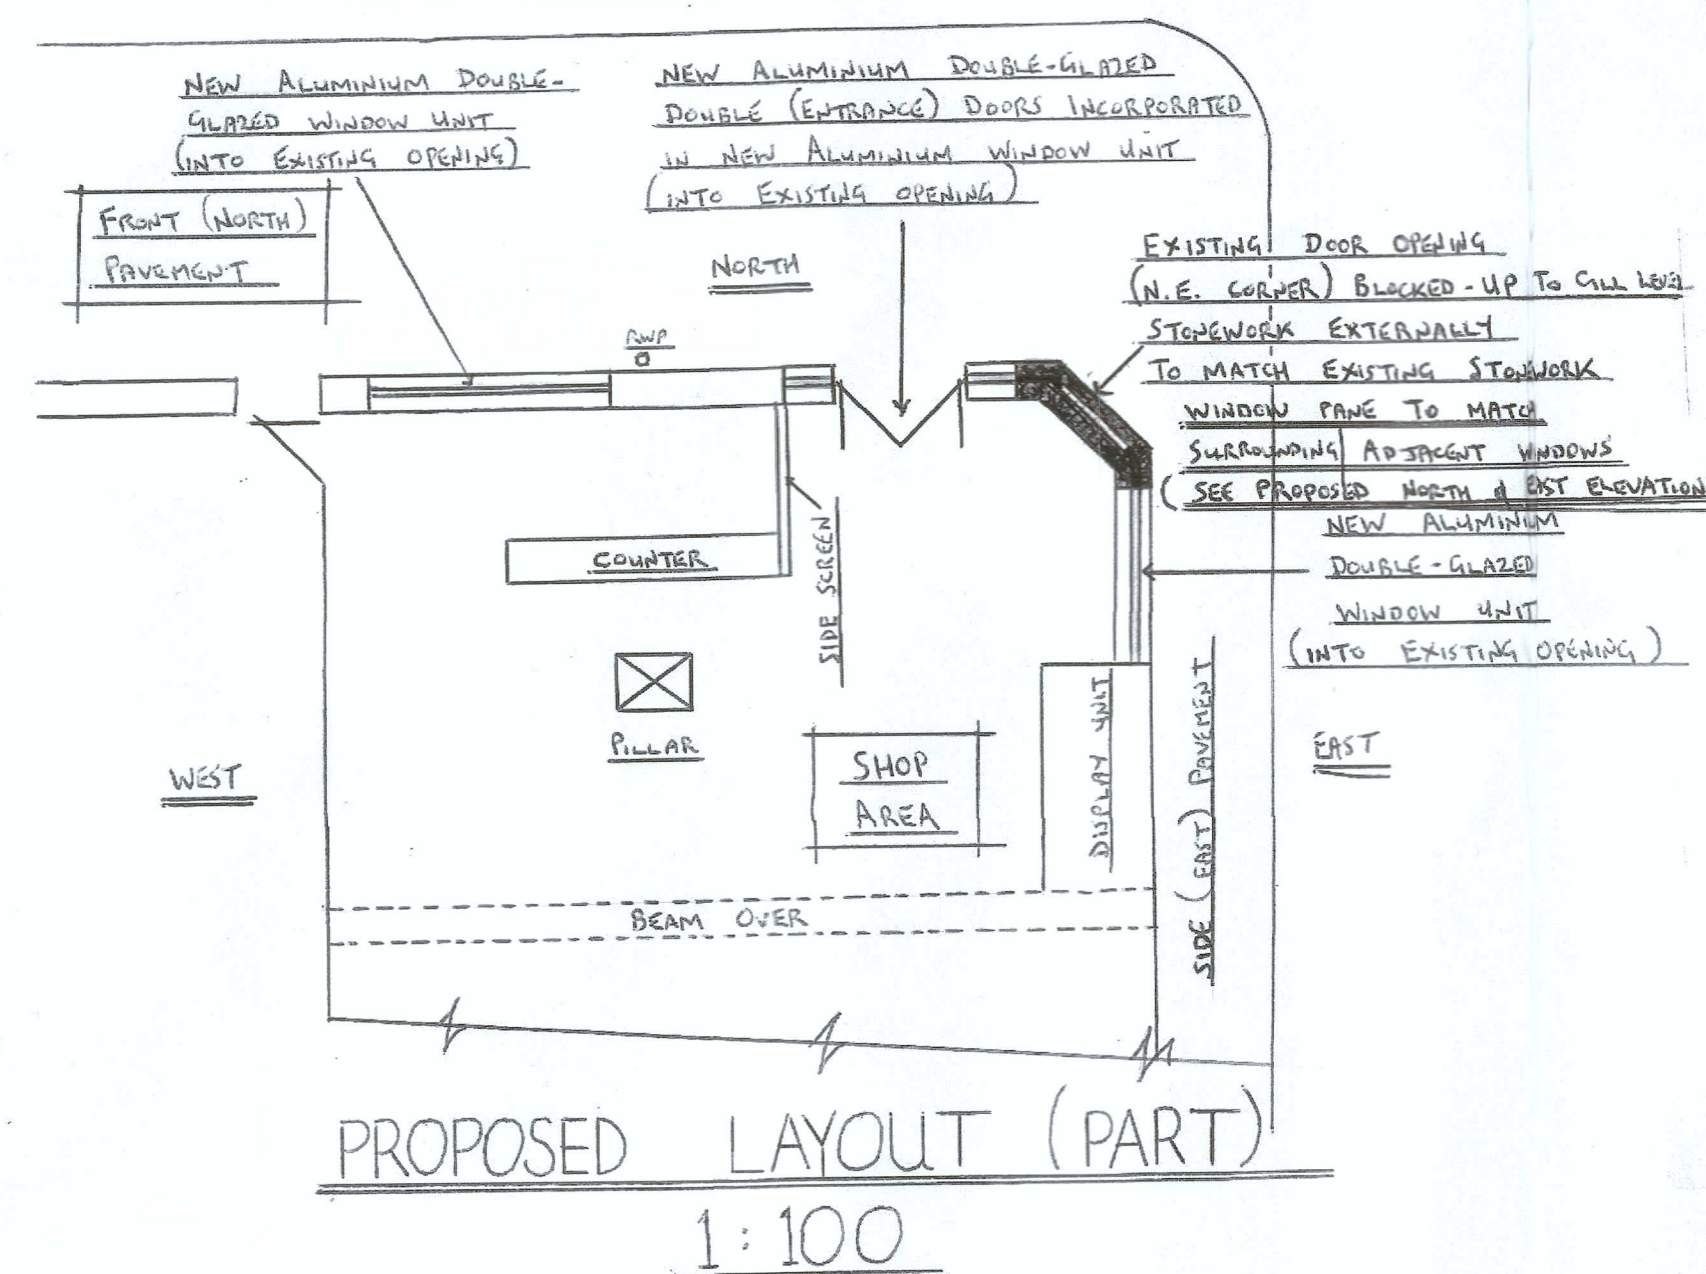
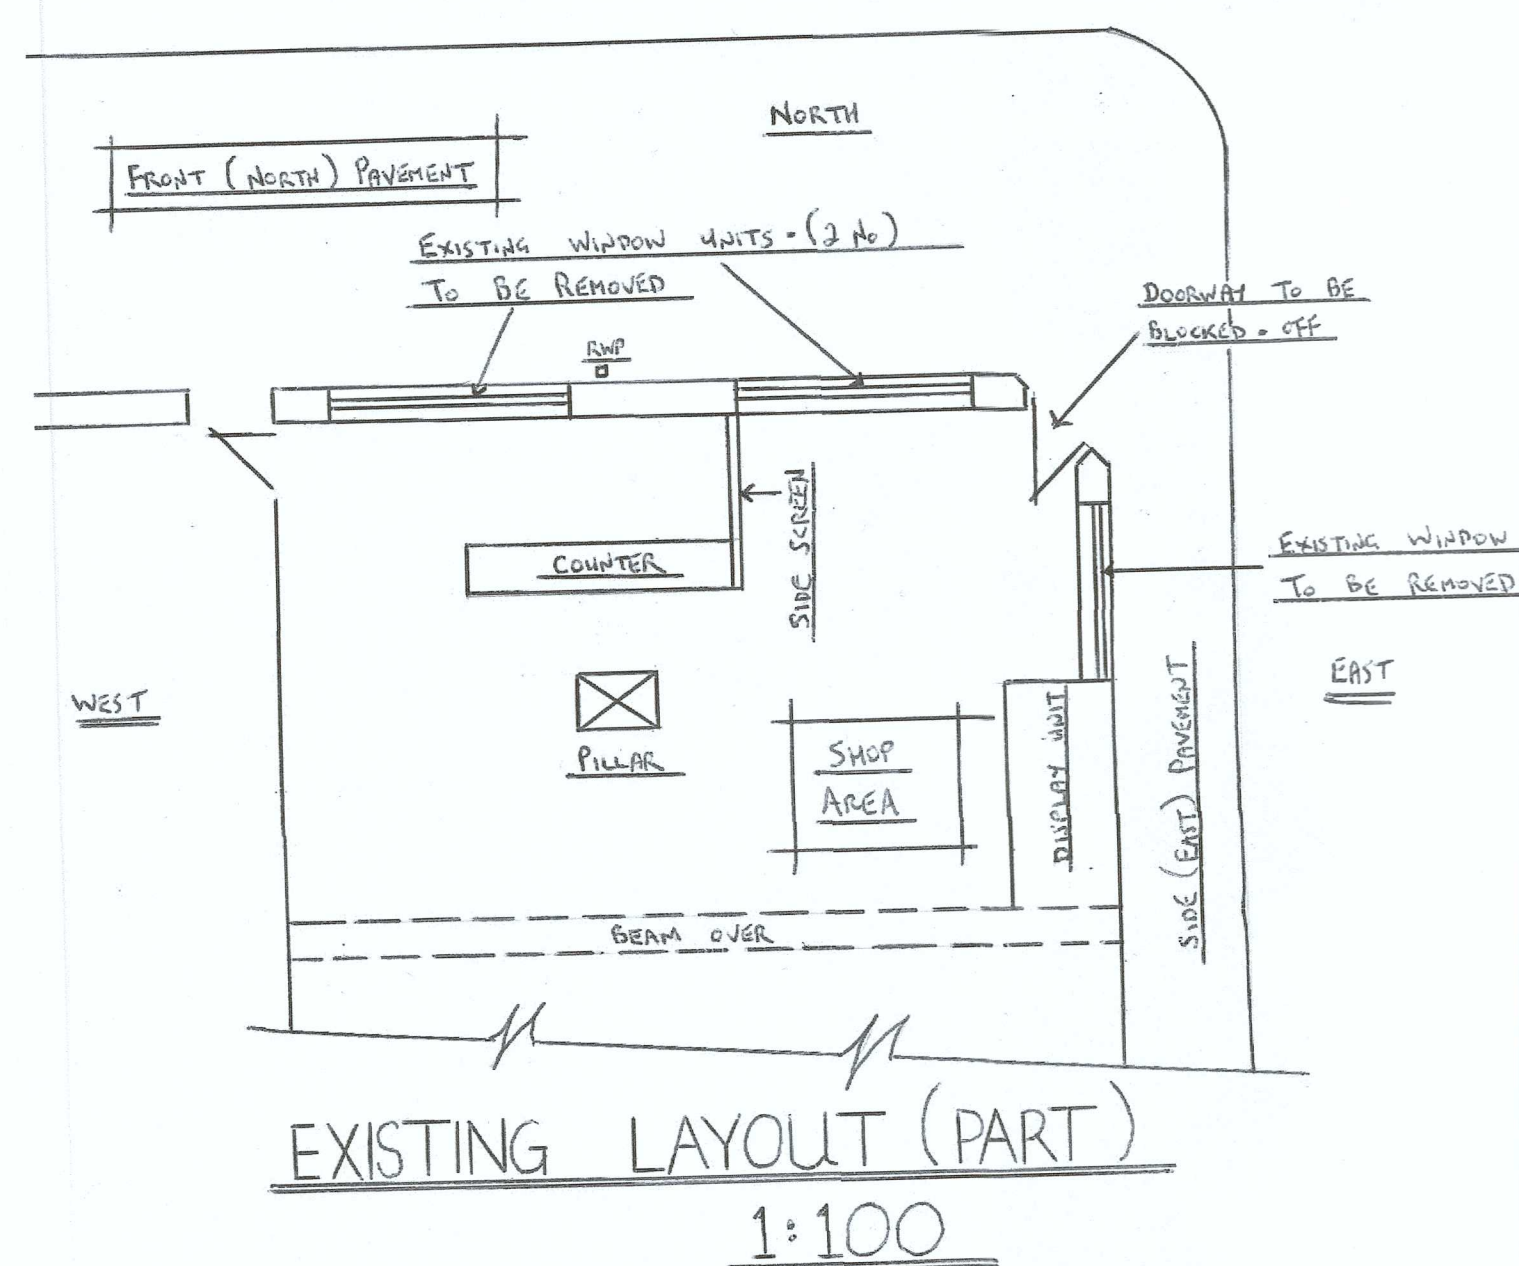
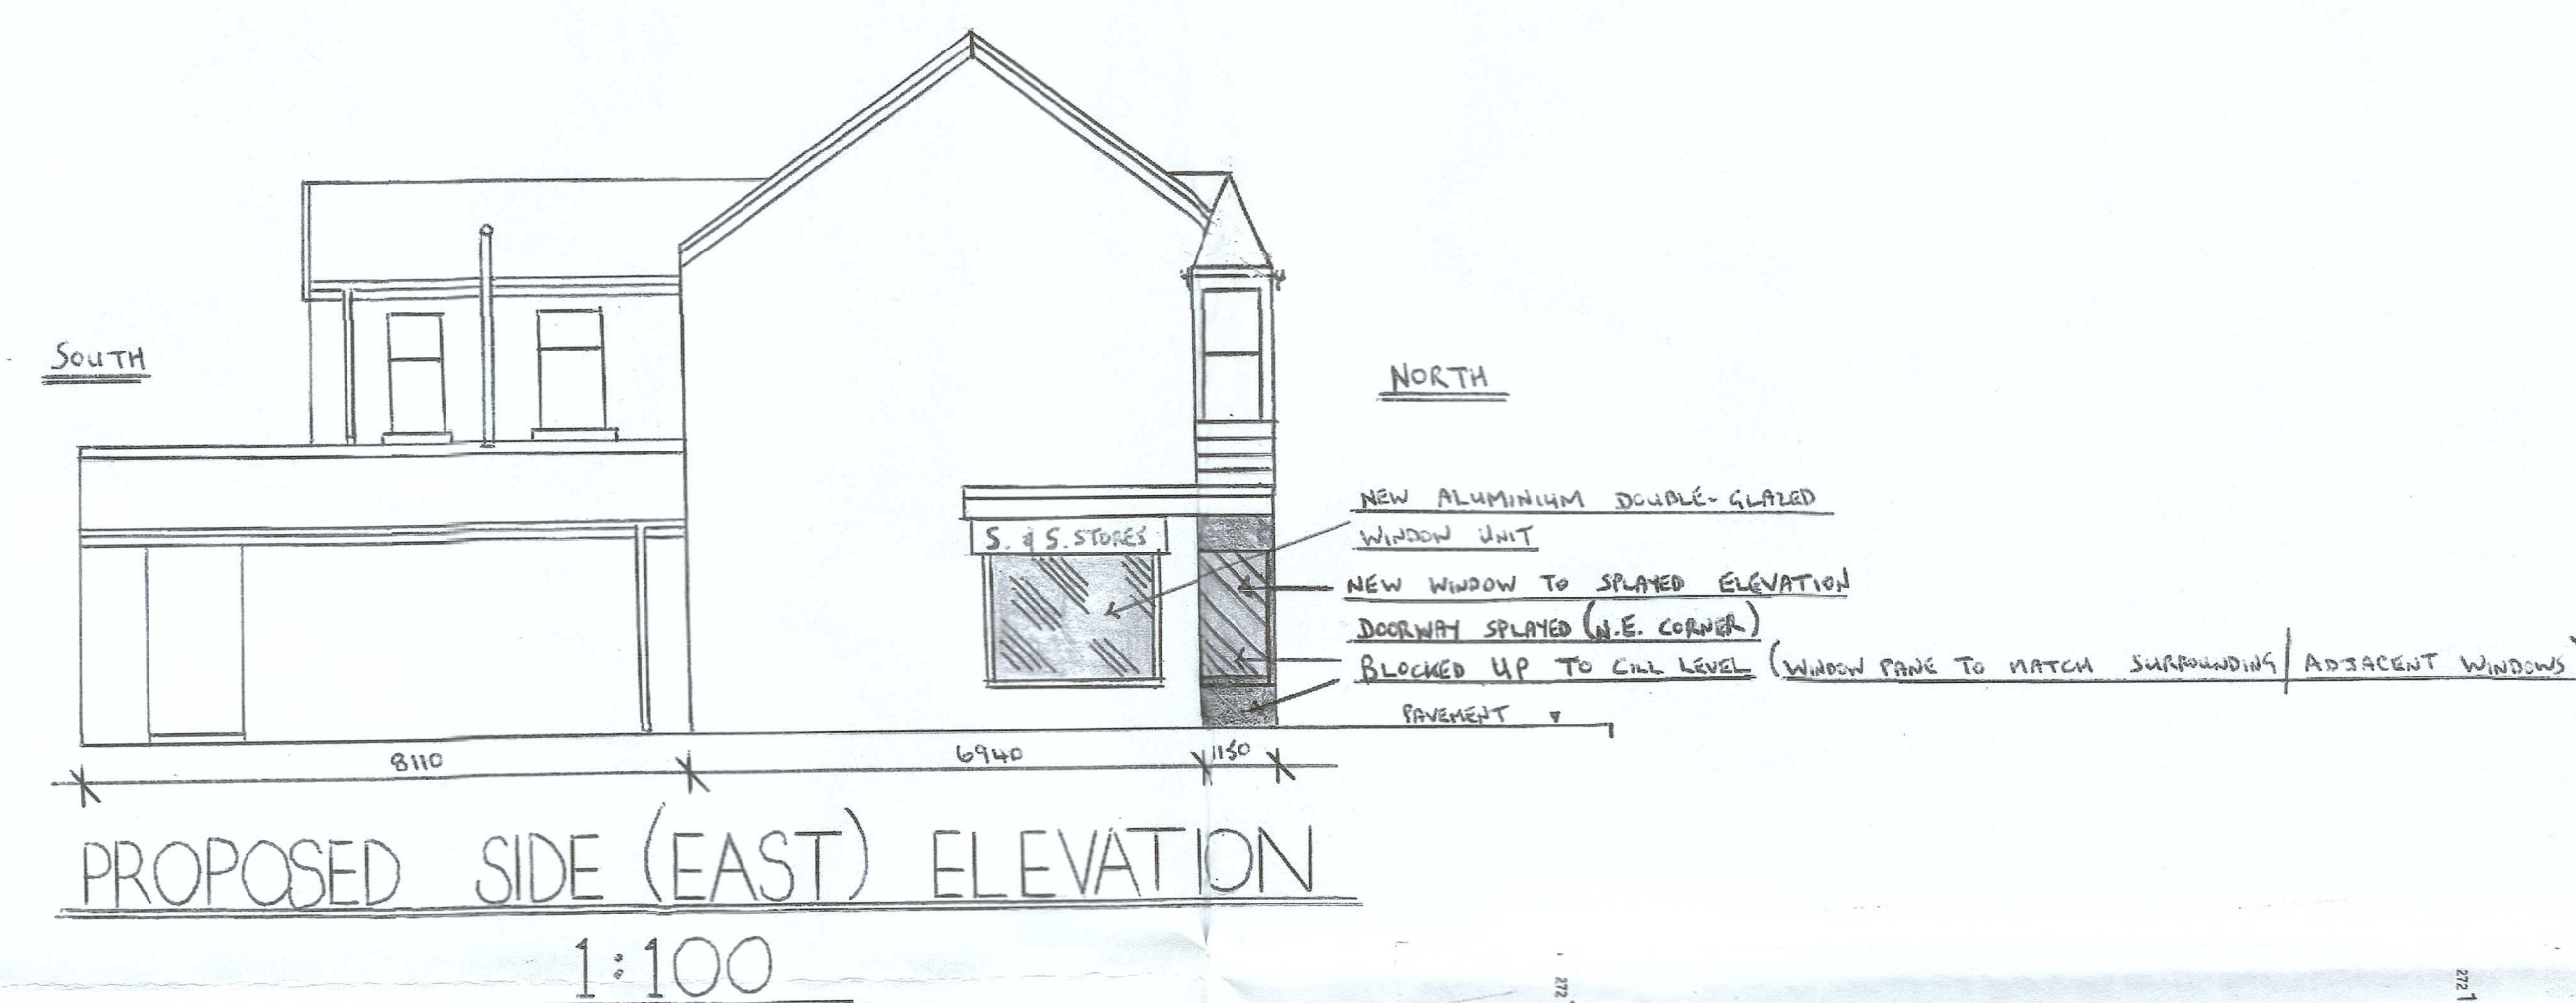
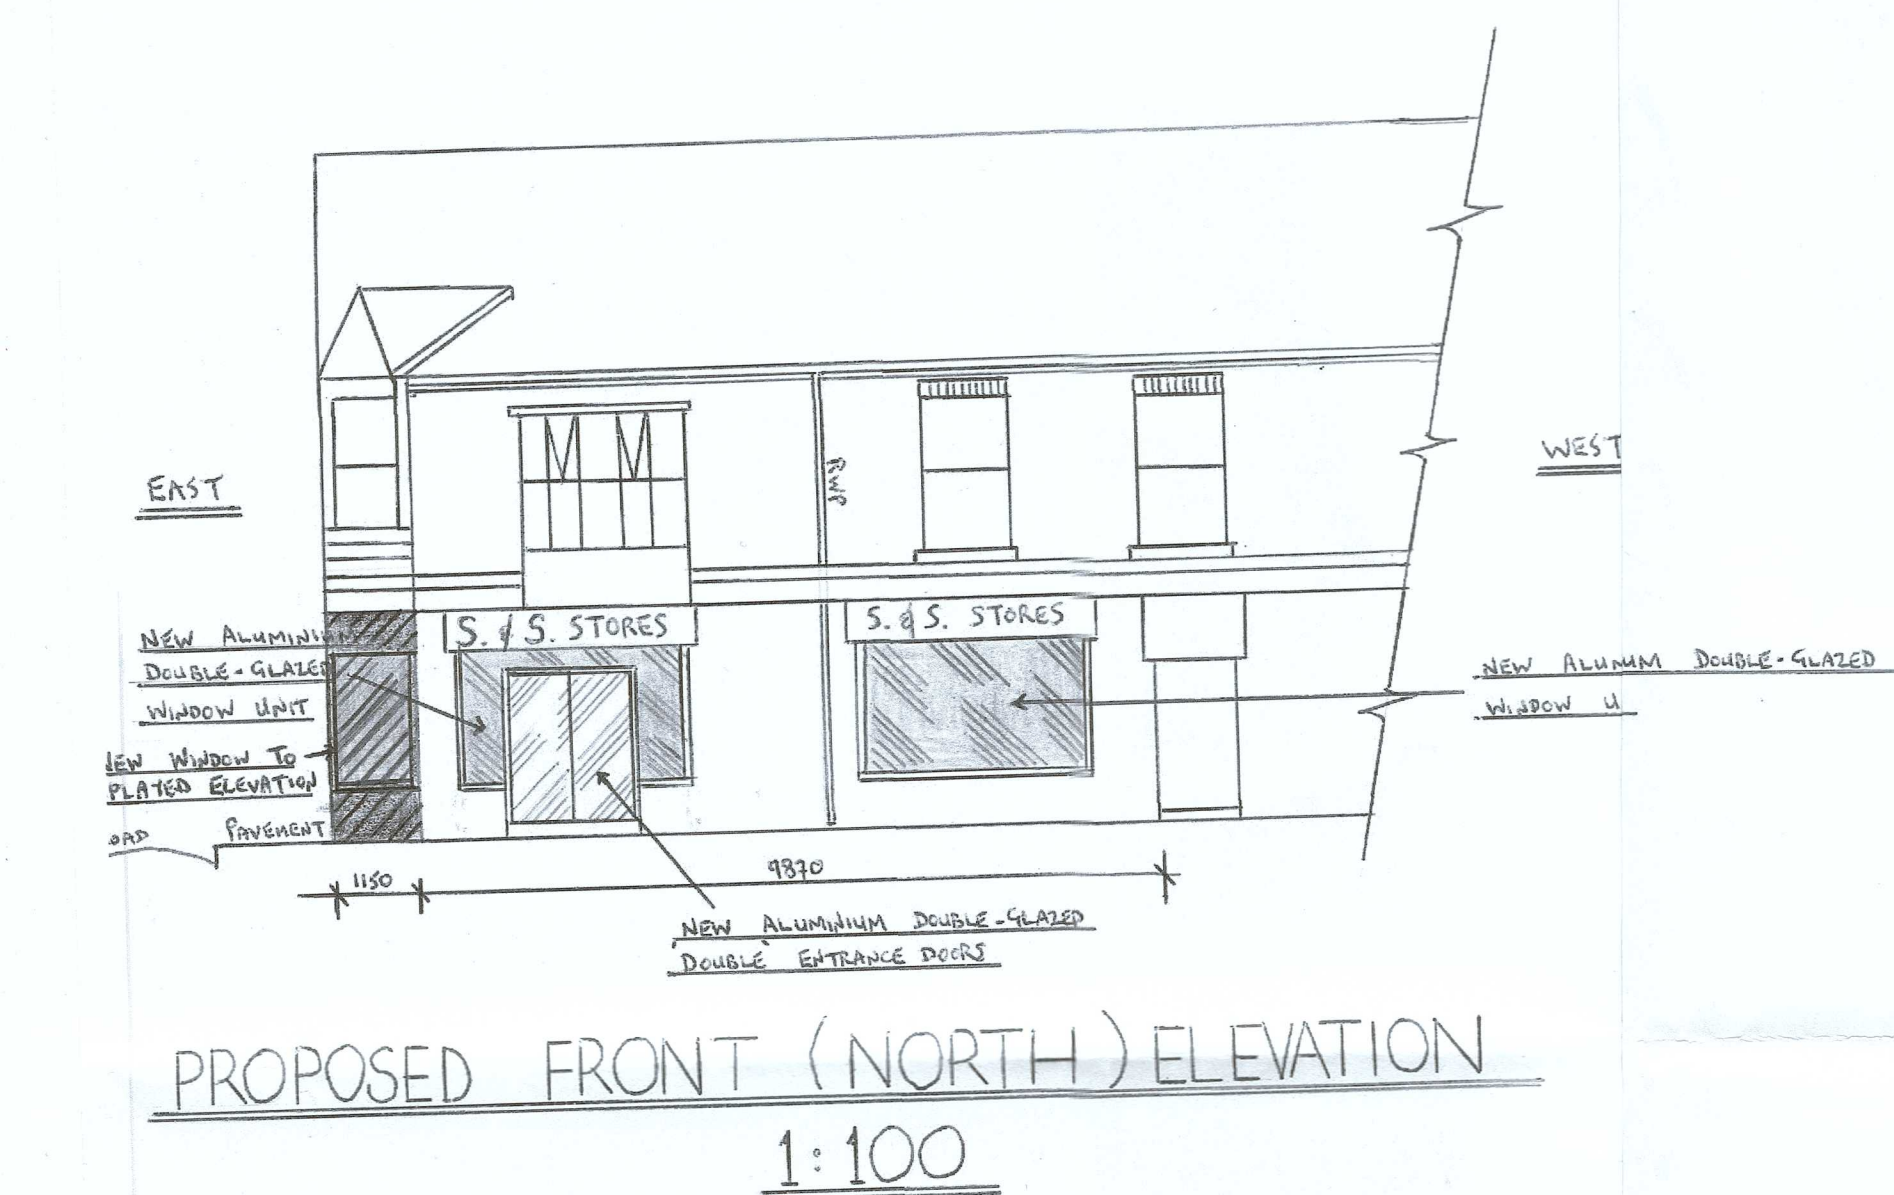
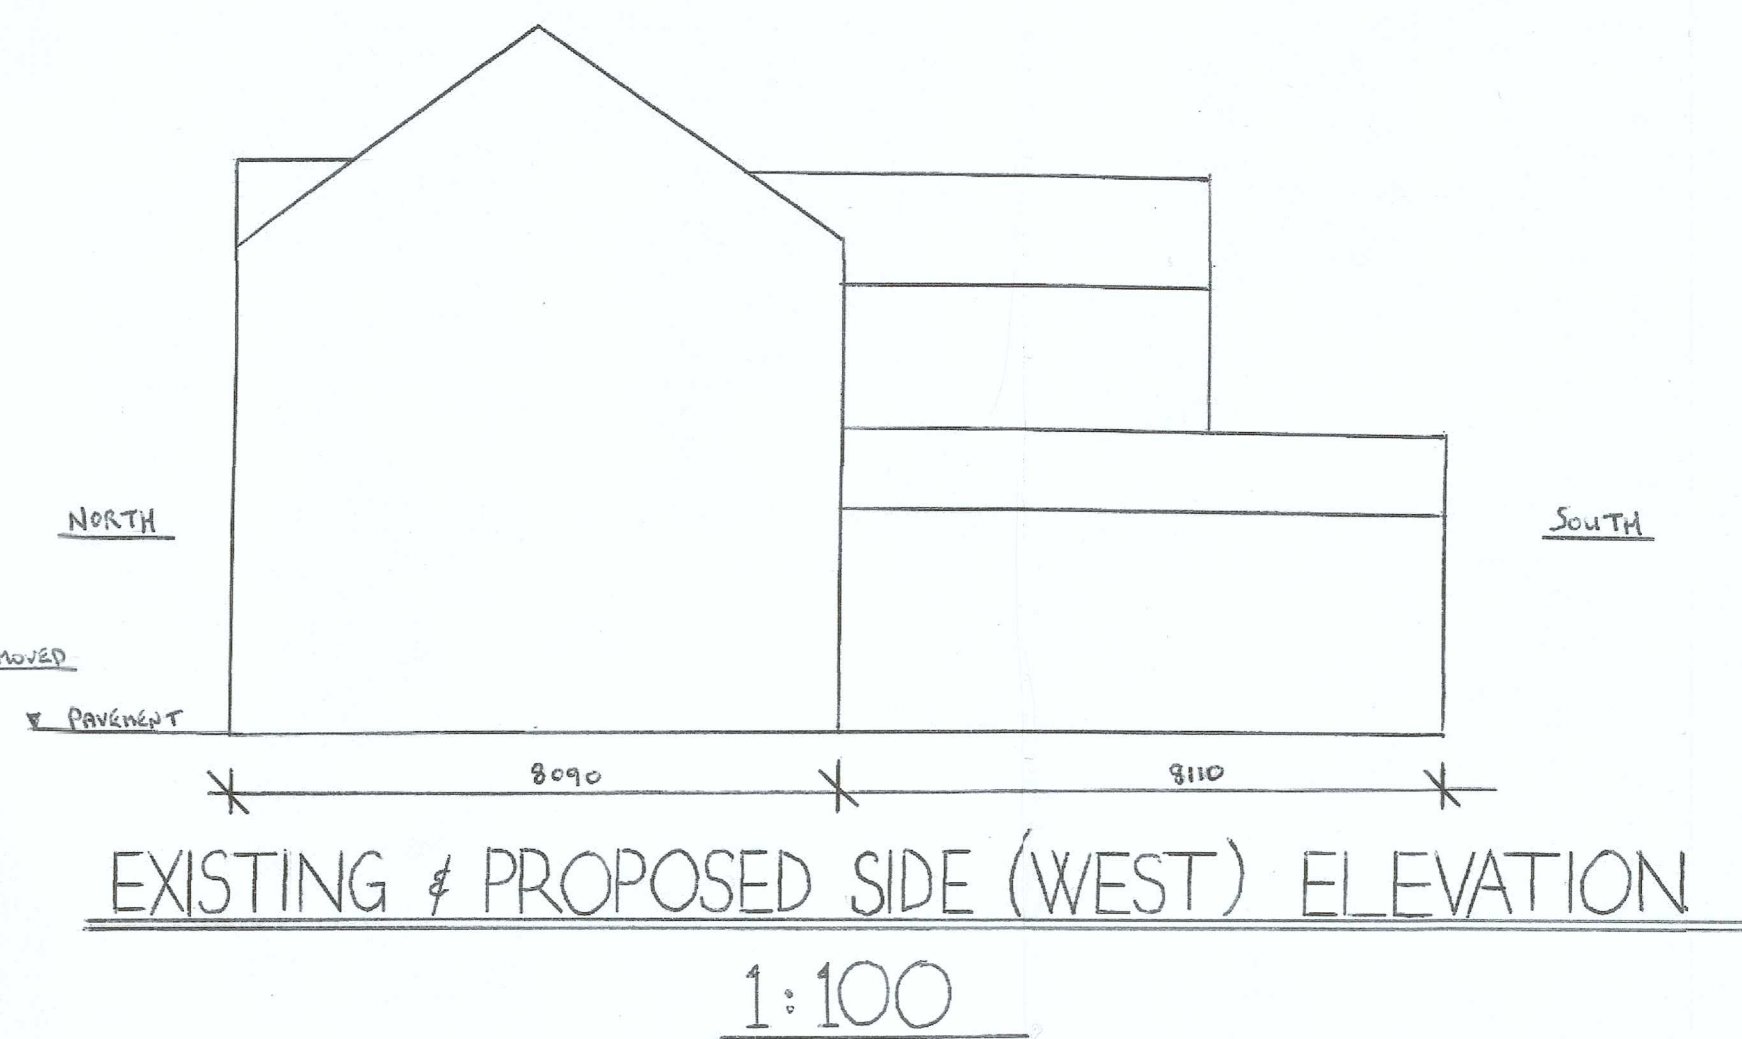


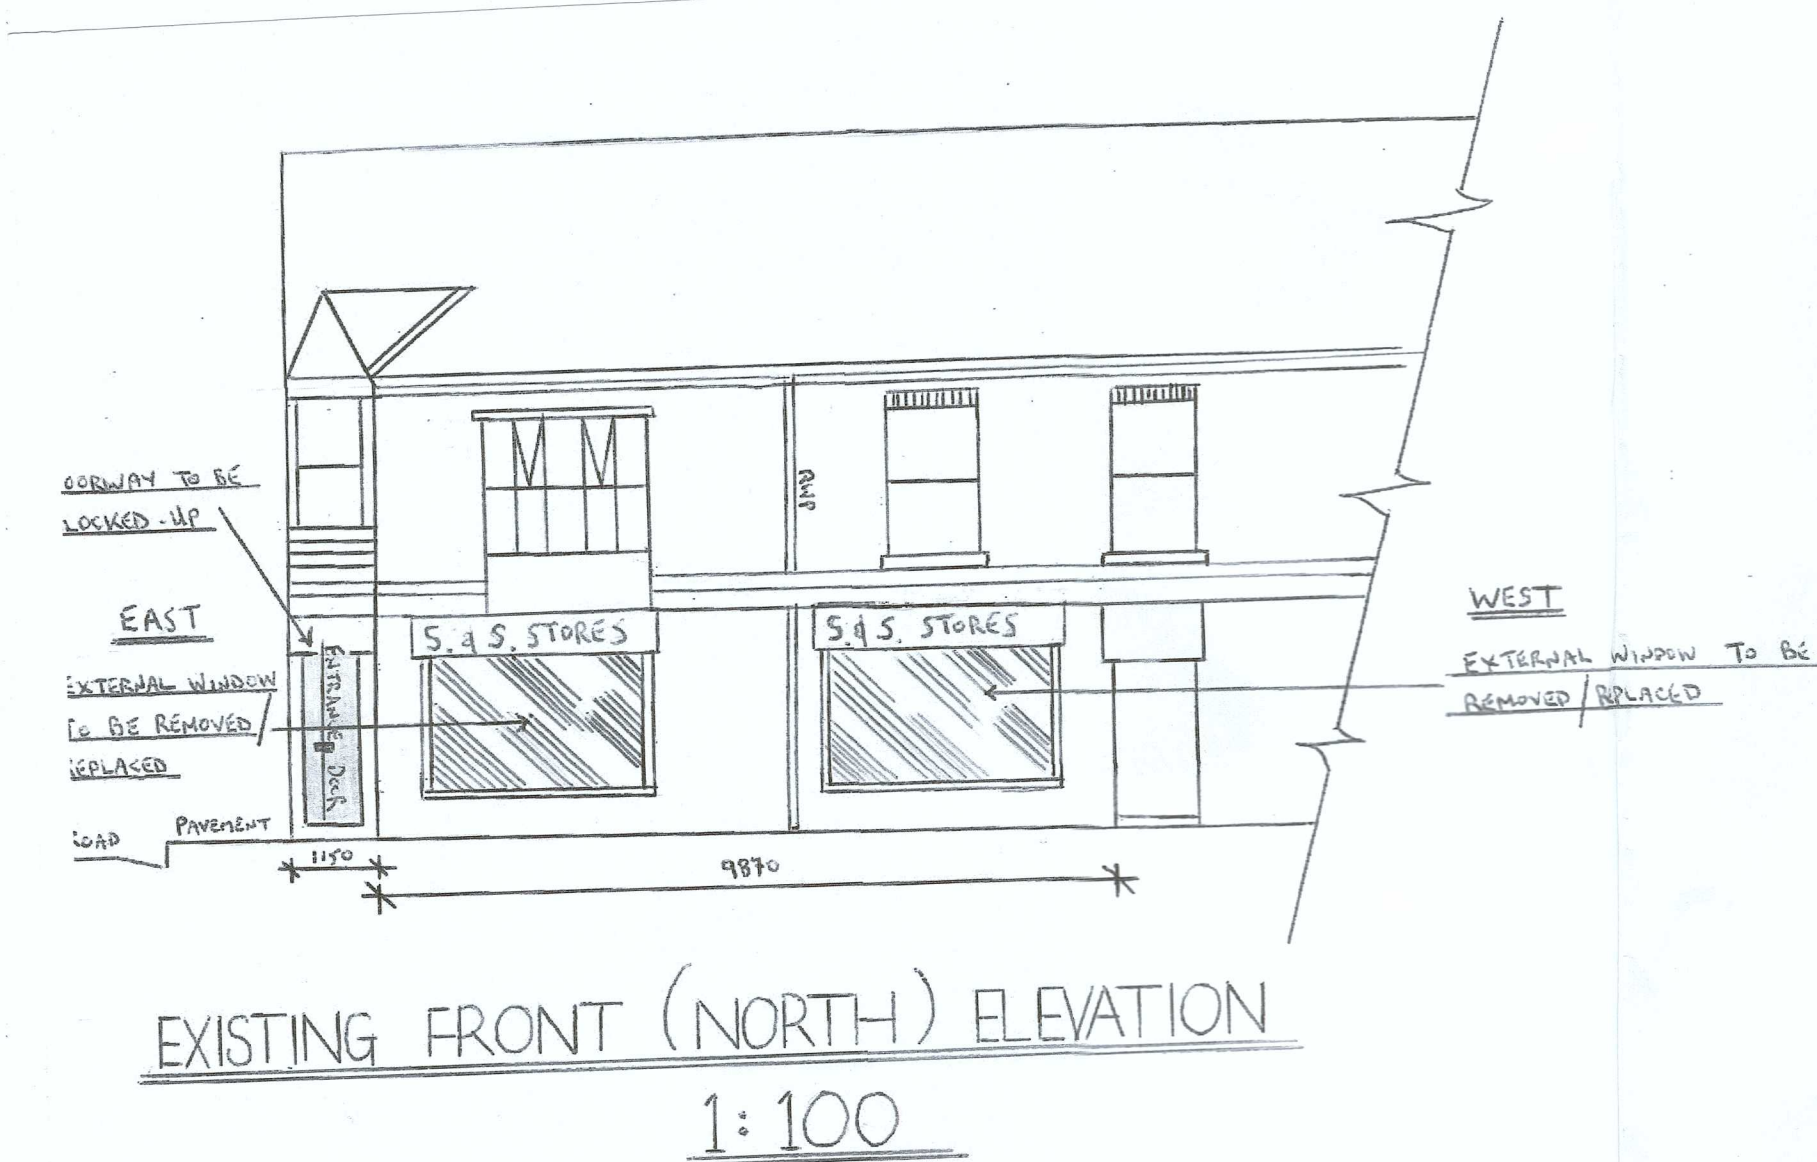

PROPOSED NEW EXTERNAL ALUMINIUM WINDOWS/DOORS TO FRONT (NORTH) ELEVATION
SIDE (EAST) ELEVATION; BLOCK-UP EXTERNAL DOORWAY (NORTH EAST CORNER) AT S. & S. STORES
142/143 NEW-ROAD, SKEEN, NEATH, SA10 6HL FOR MR. M. SAJID

SHEET 1 of 1

SCALES: 1:100, 1:500, 1:1250