


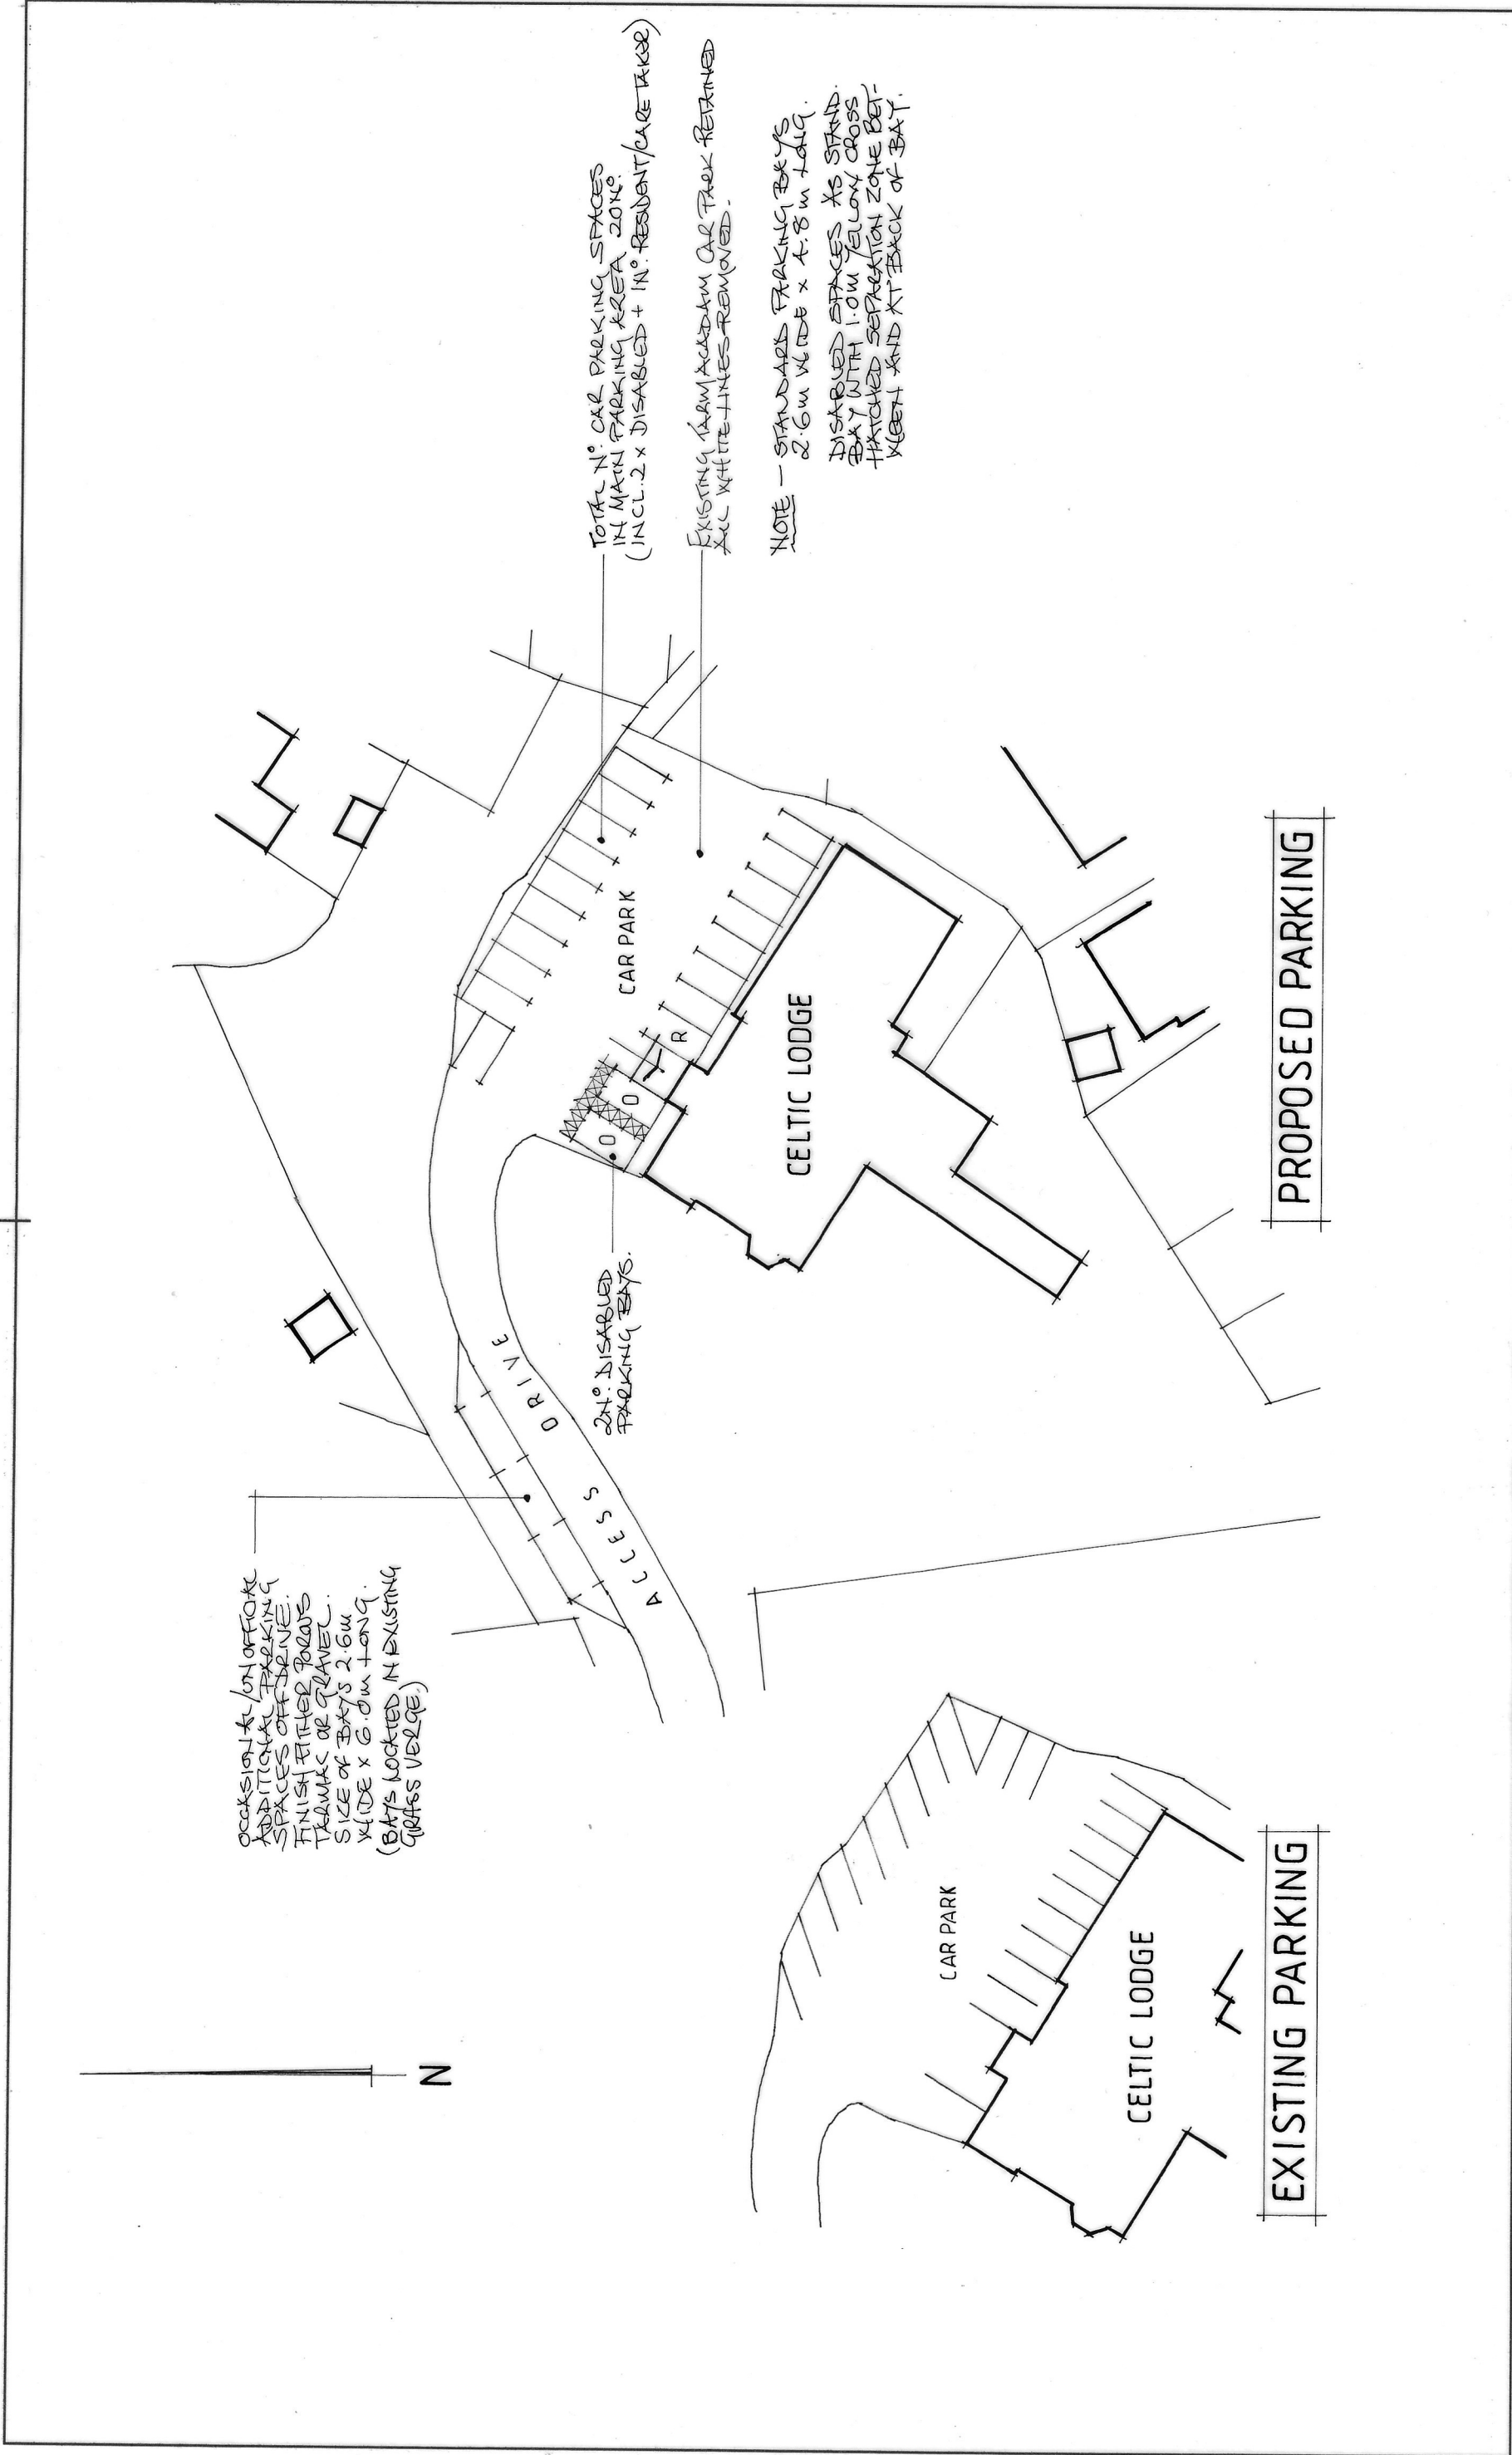

mjs designs (cymru) ltd architectural design - project management 07530 134442	NOTES: 0 m 10 m 20 m 30 m All dimensions must be checked on site and not scaled from this drawing.		Client Eli Project Charity	Scale 1: 500 @ A3	Drawing Title CAR PARKING LAYOUTS
	Job Title The Celtic Lodge, 36 Westernmoor Rd. SA11 1BZ		Drawn by Date 12. 2021	Drg No. 212217.01	Rev