
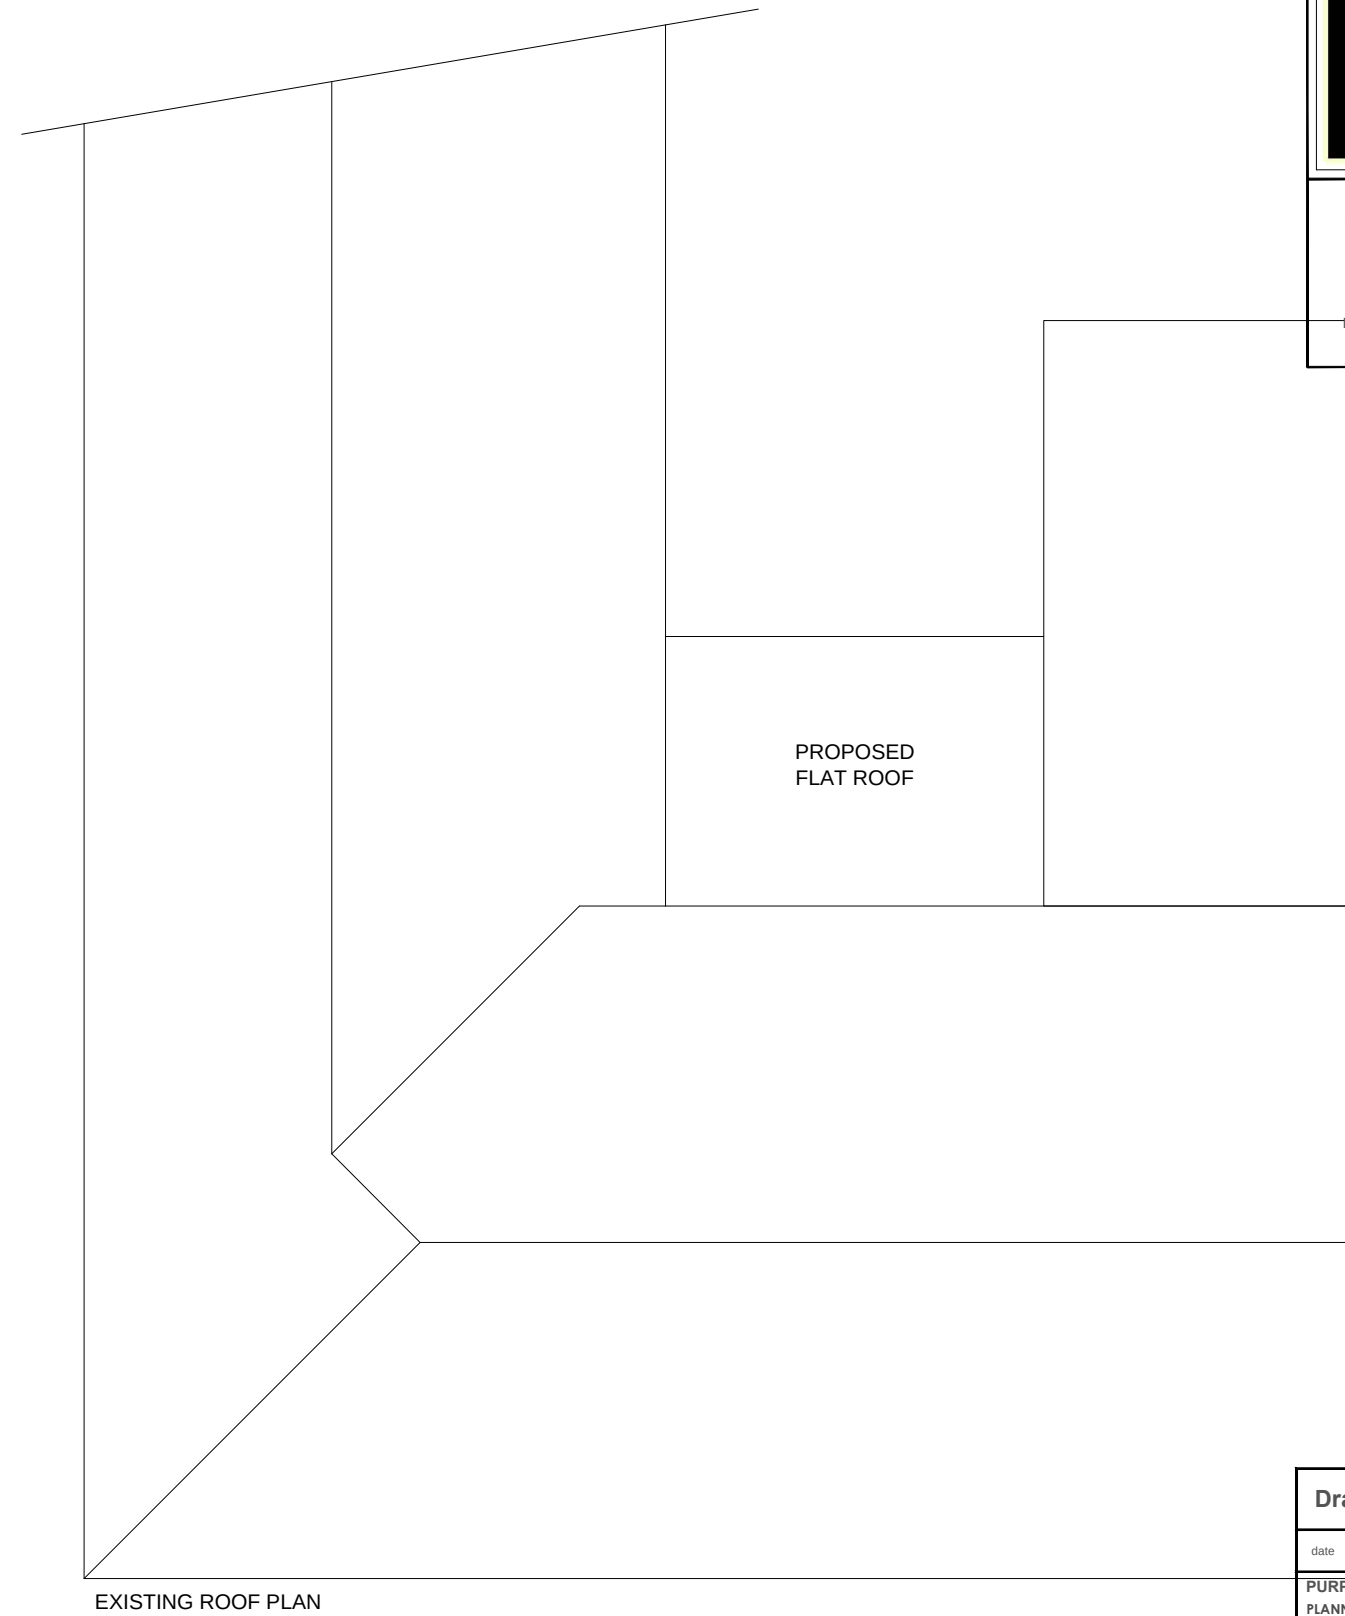
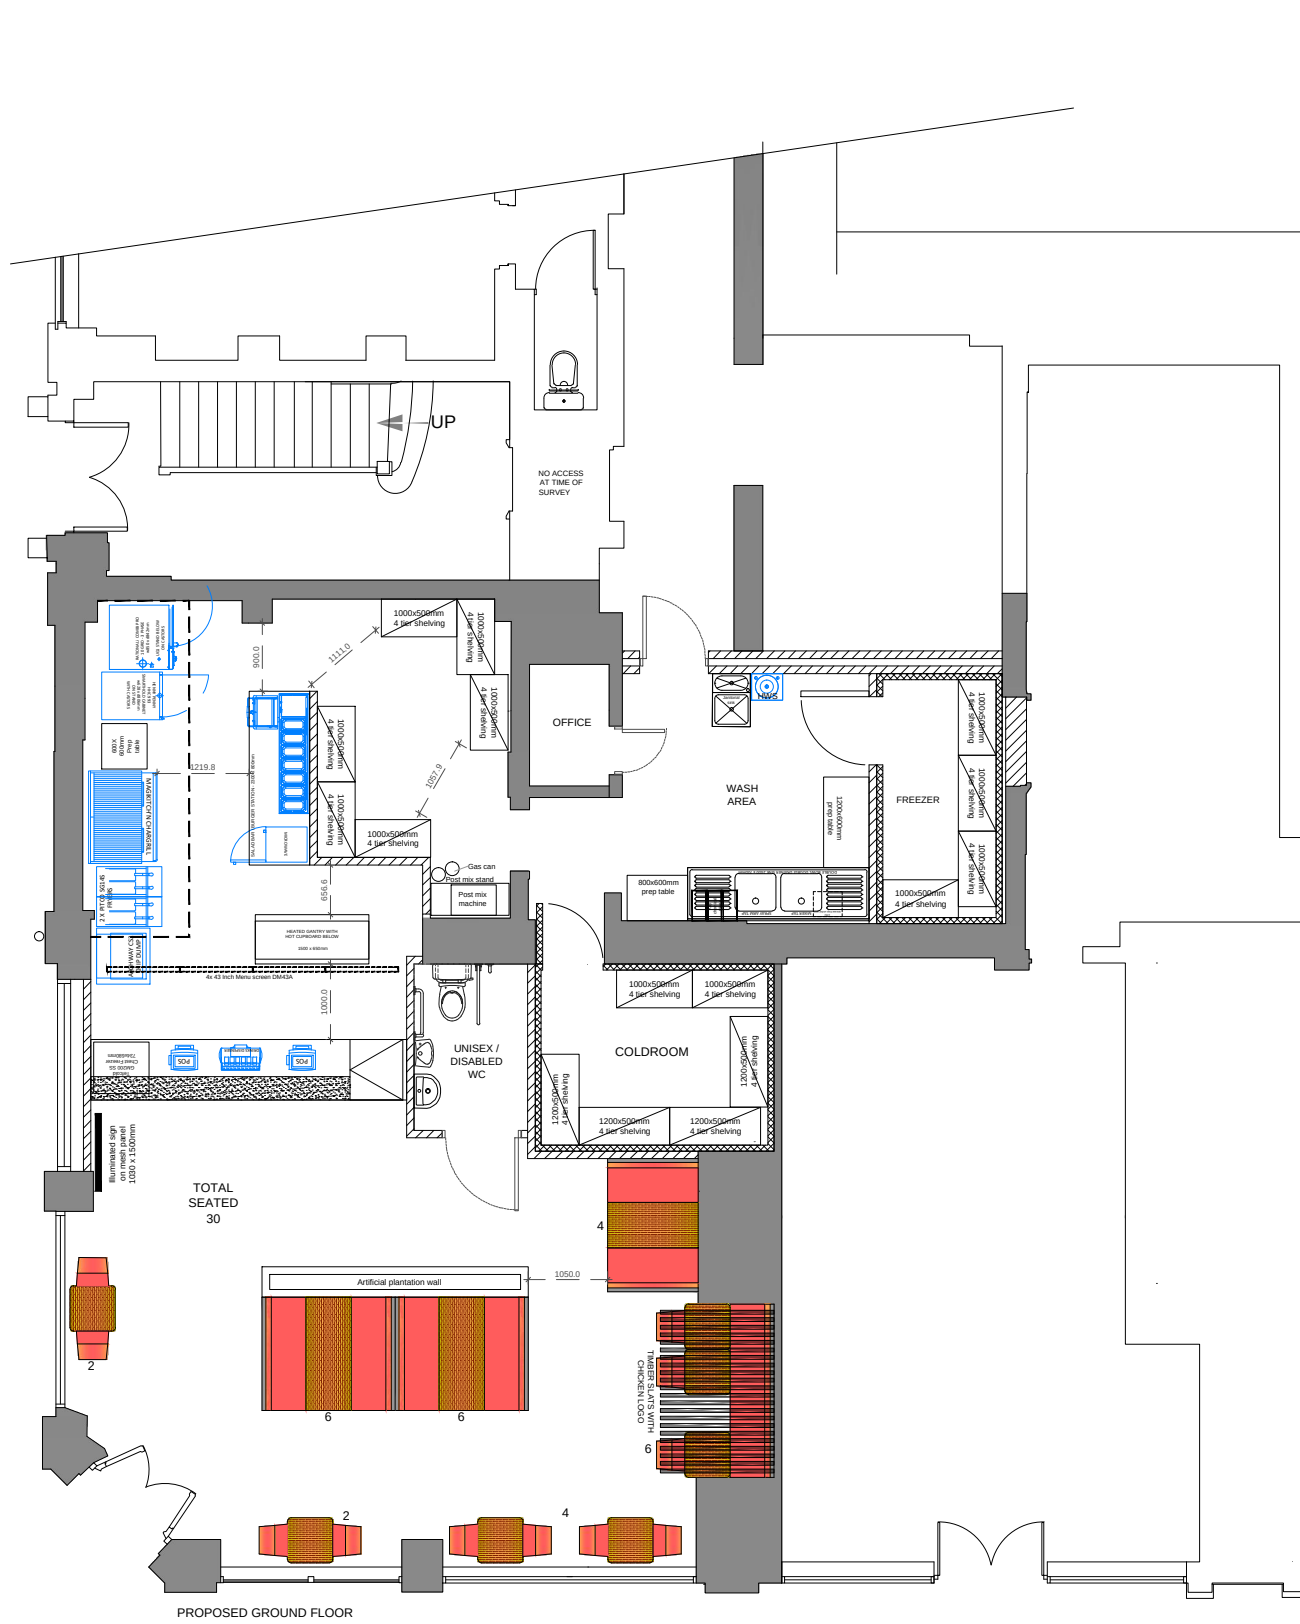


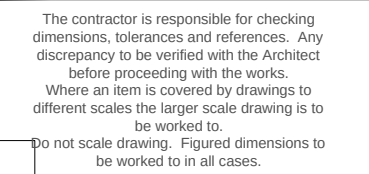

Drawing no. 4.0			
date	rev.	revision/author/checker	
PURPOSE OF ISSUE PLANNING			
PROJECT PEPES Talbot Road Port talbot SA13 1DR			
DRAWING PROPOSED PLANS			
JOB NO. 2021-262			REV.
DRAWN BY. GS		checked	
SCALE 1:100@A3		DATE: 25.11.2021	