




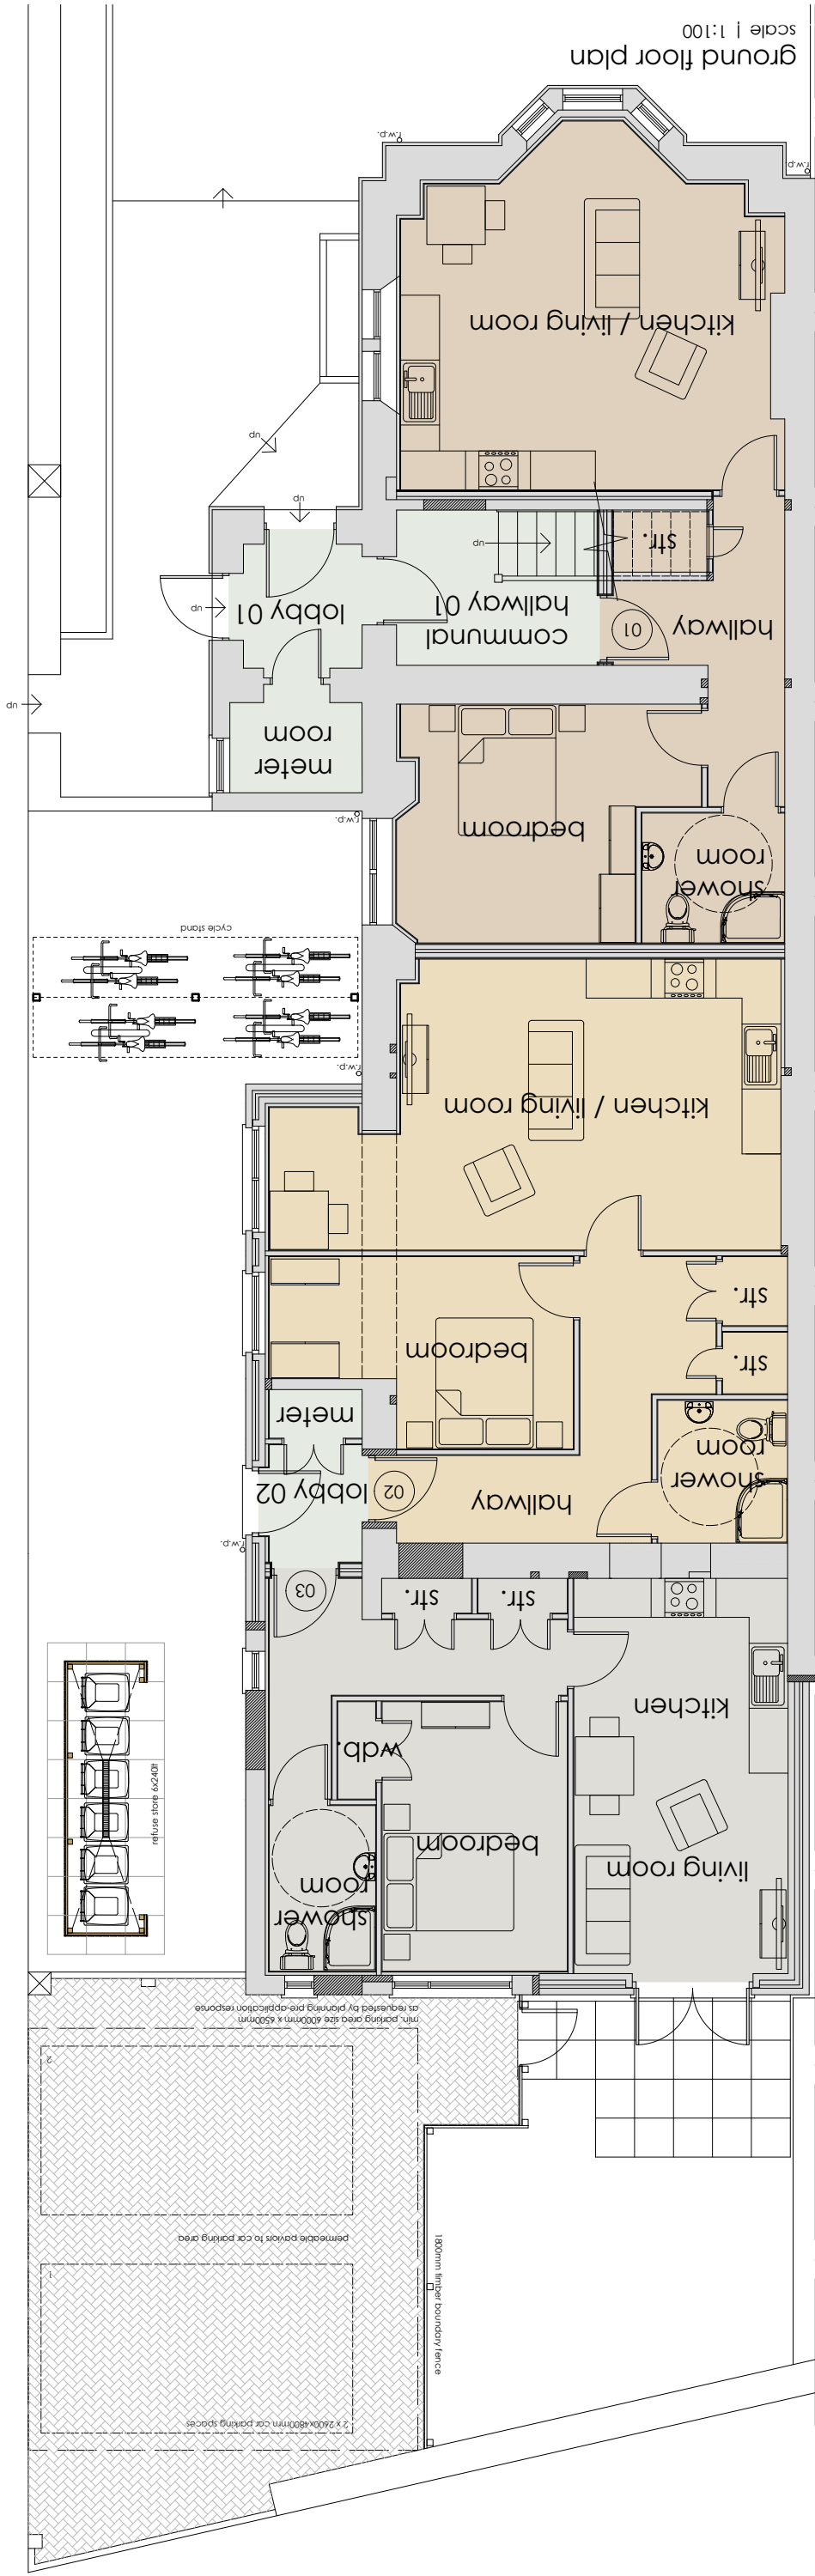

west elevation

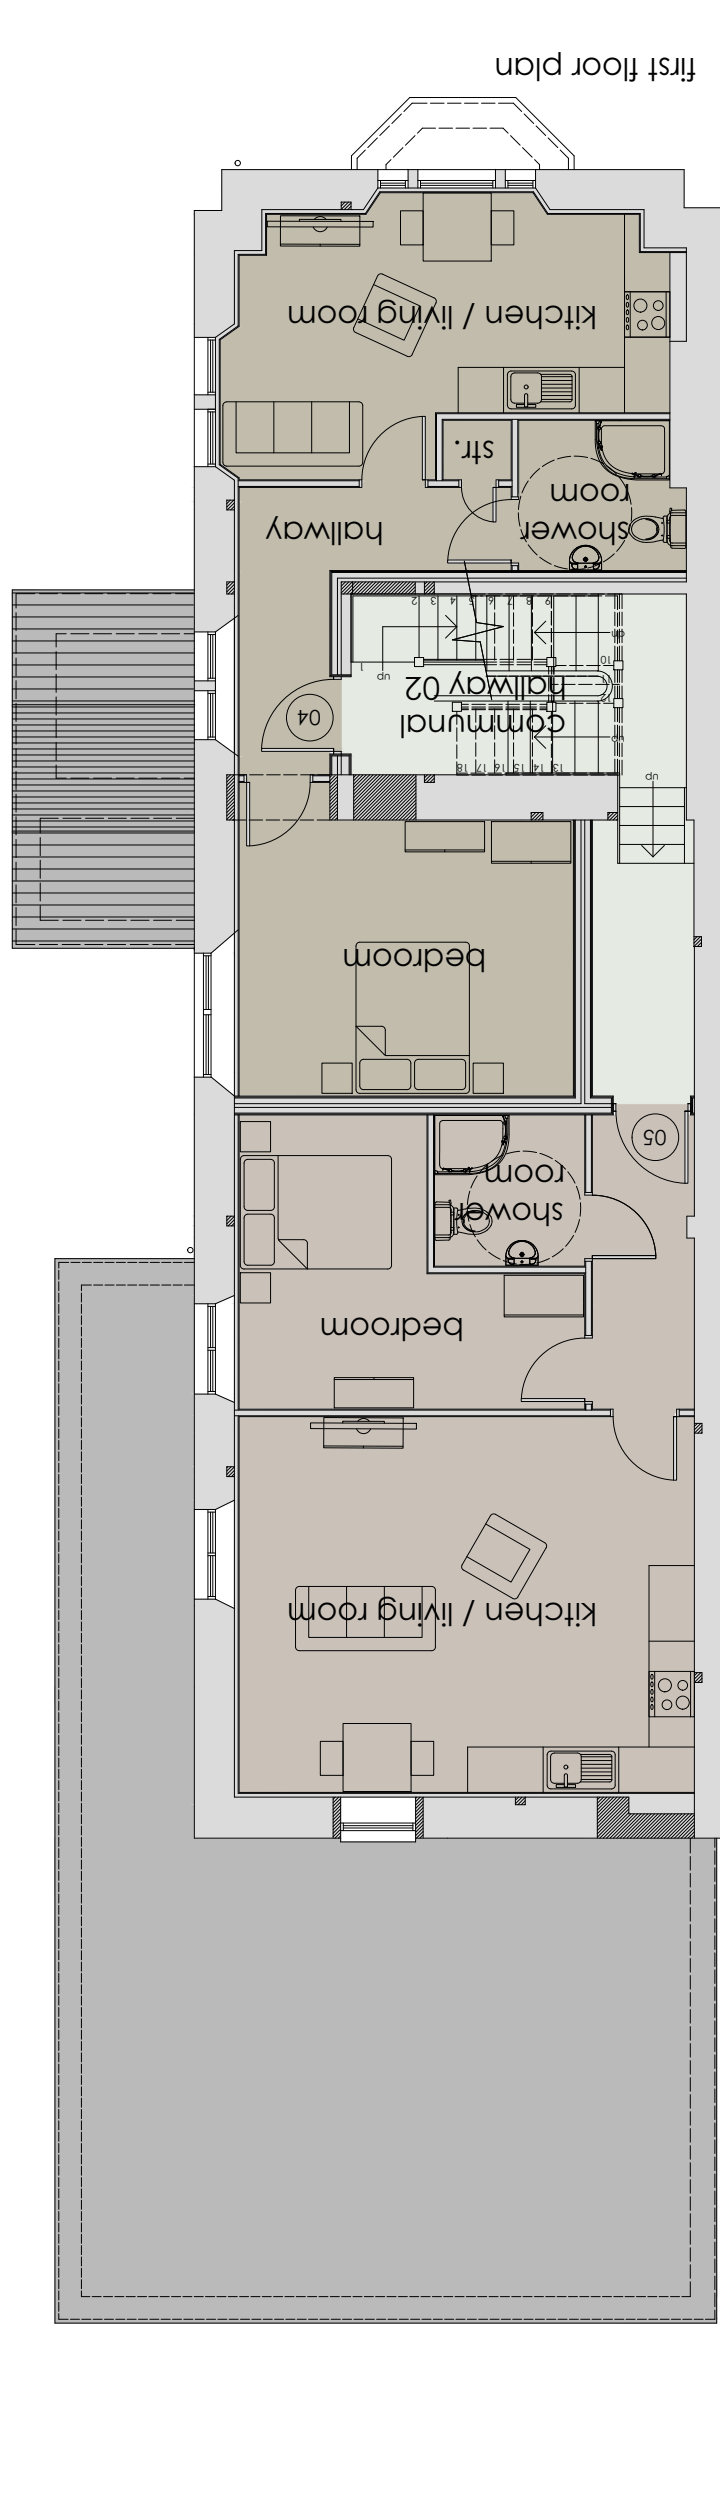

south elevation

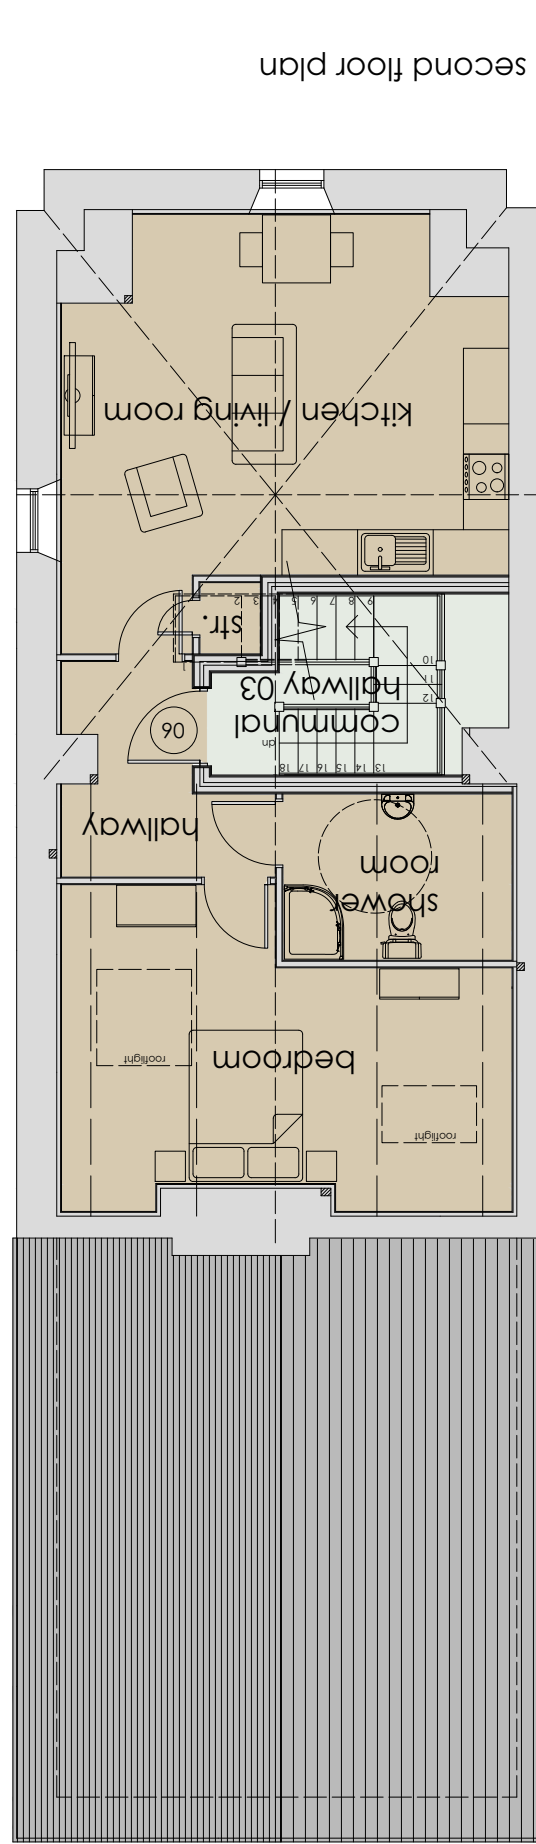


east elevation



accommodation schedule

apartment 01	1b2p - 58.60m²
apartment 02	1b2p - 61.30m²
apartment 03	1b2p - 48.70m²
apartment 04	1b2p - 48.00m²
apartment 05	1b2p - 54.00m²
apartment 06	1b2p - 63.70m²

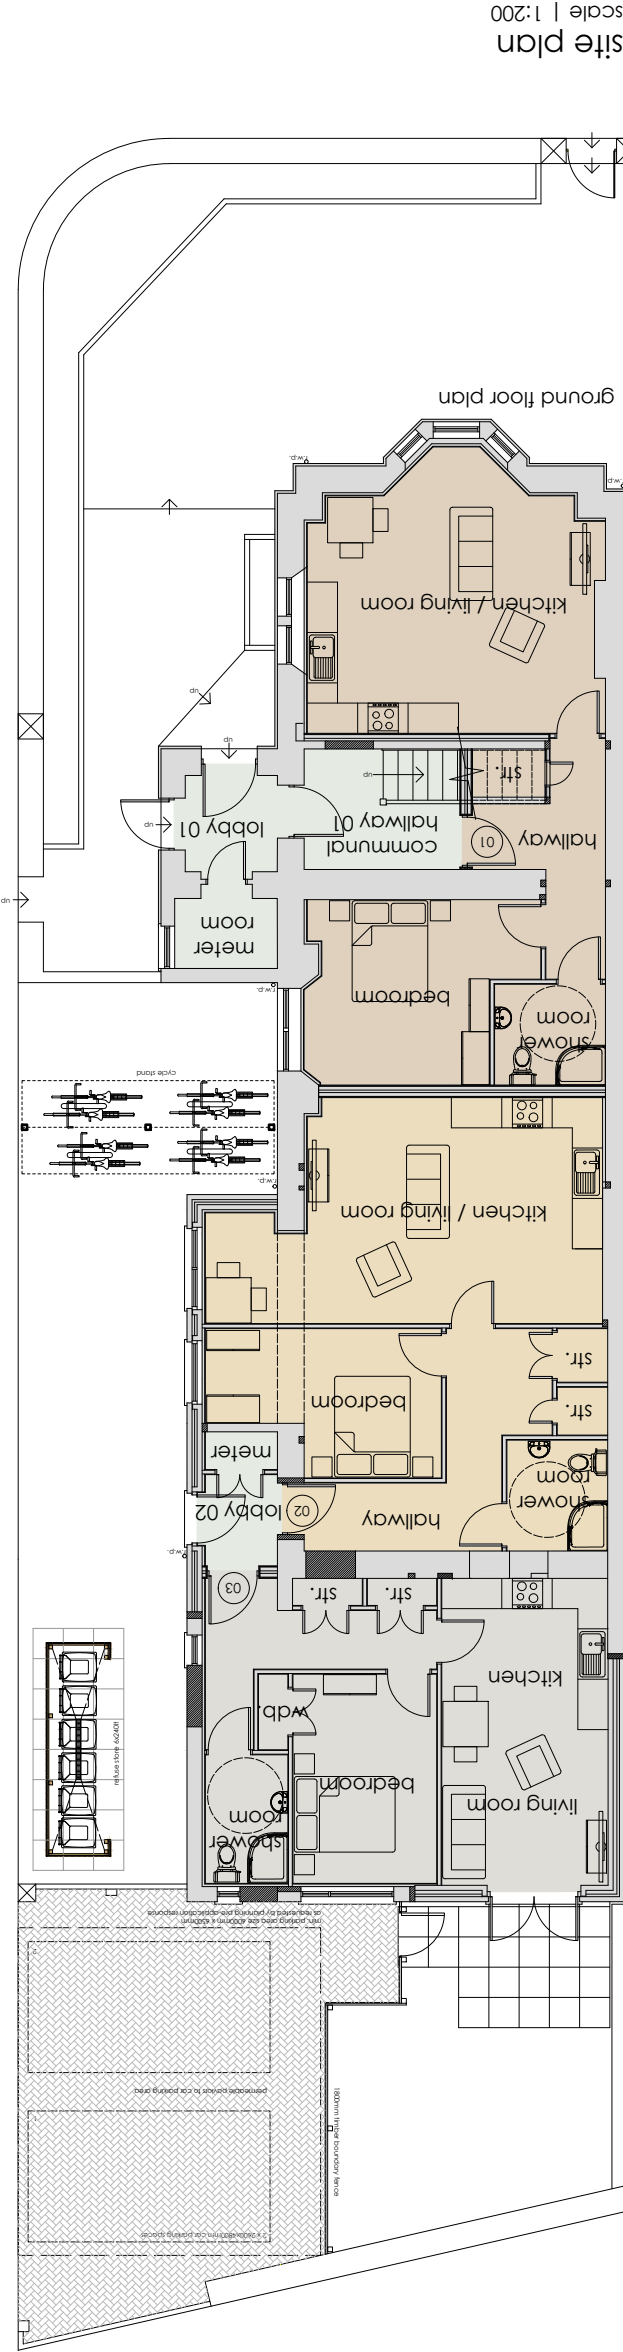

revision

0	bin store and cycle stand added at lpa request, 30.11.2021
1	
2	
3	
4	
5	
6	
7	
8	
9	

Superseded