
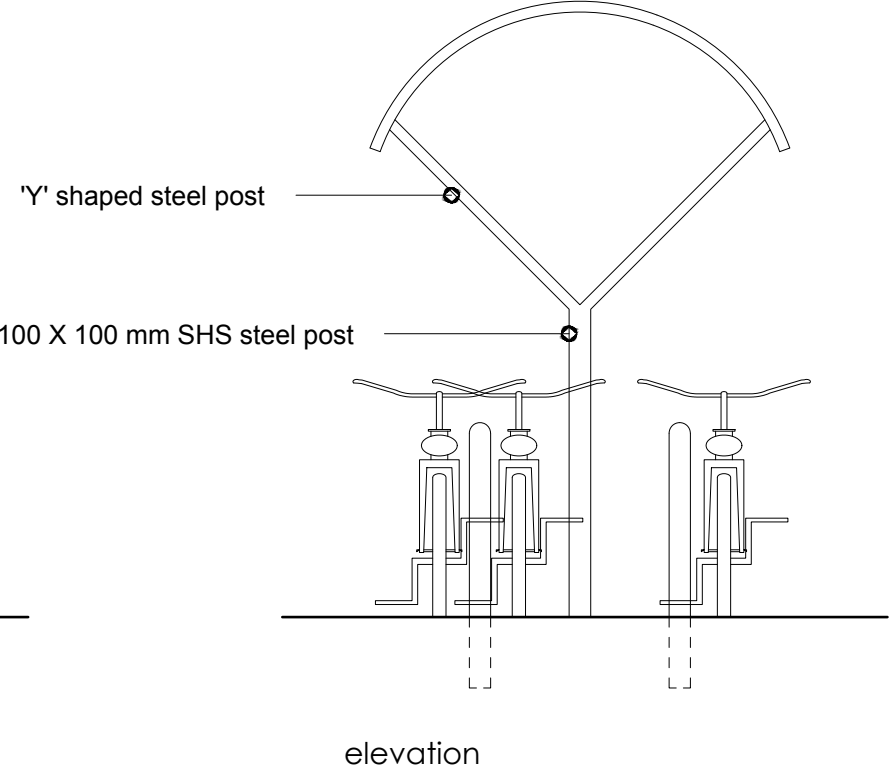
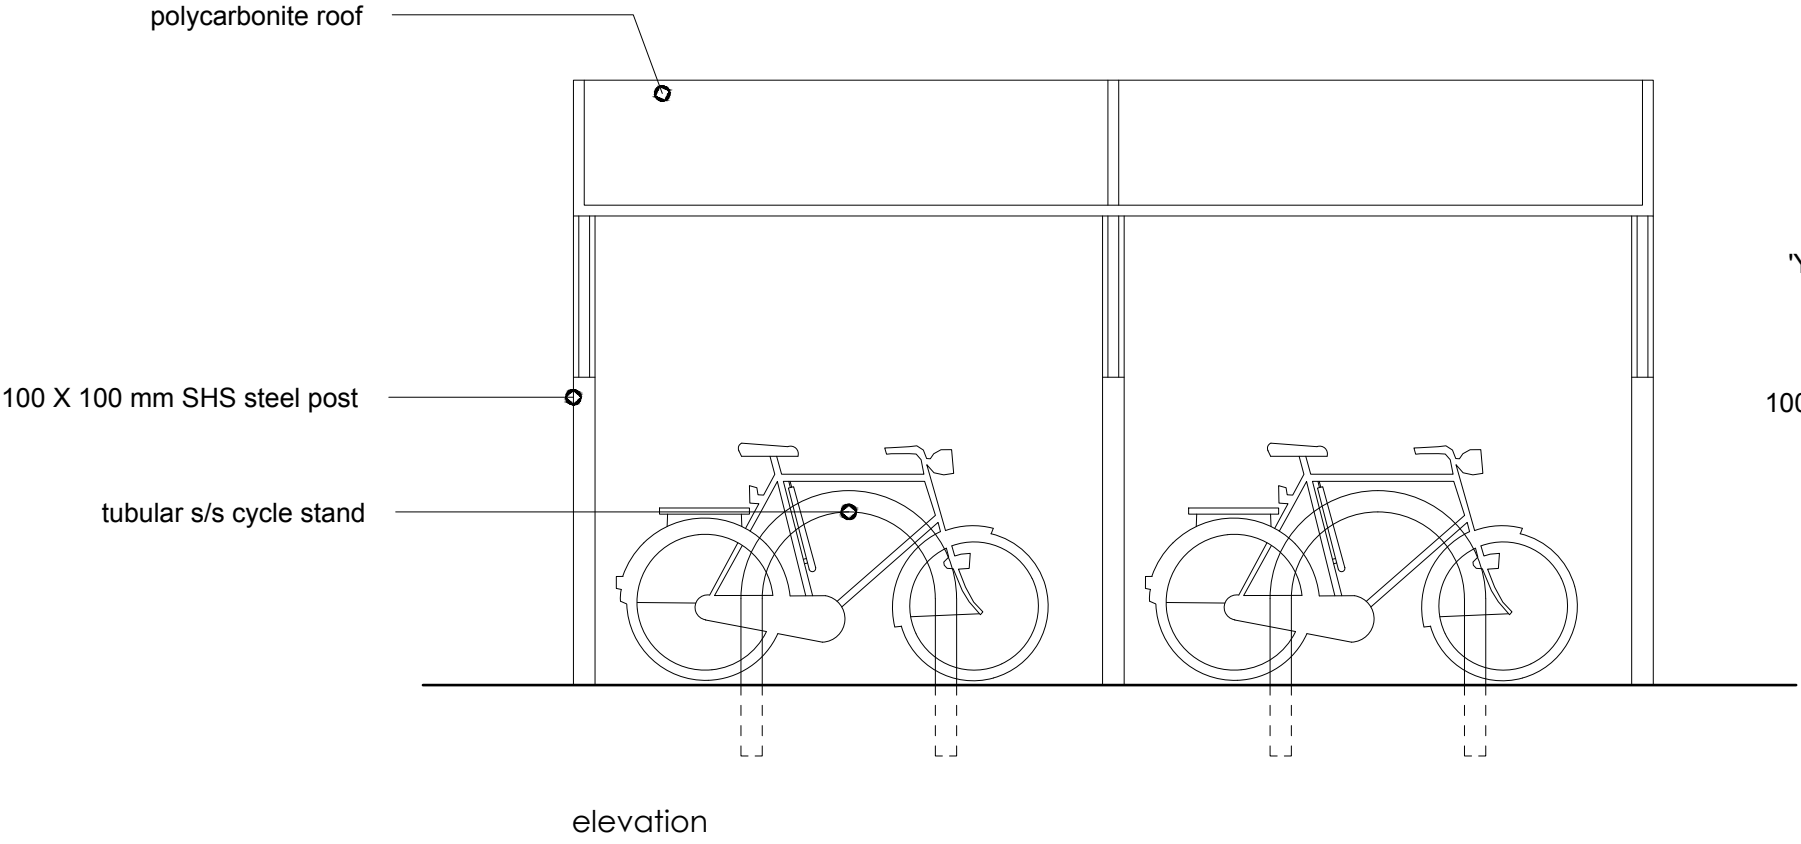


product: castleford cycle shelter or similar 5000mm length
(exact design to manufacturer specification)

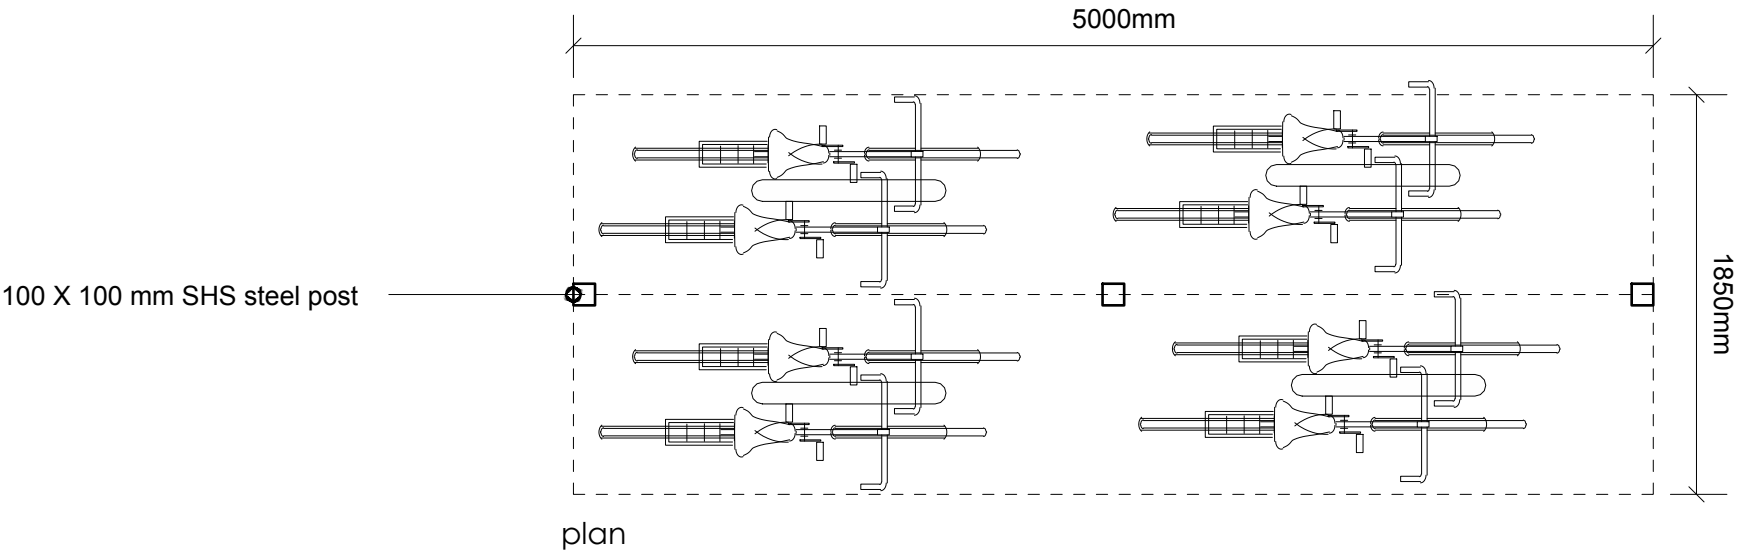

revision	
a	
b	
c	
d	
e	
f	
g	

project	drawing	date
20 VICTORIA GARDENS, NEATH	CYCLE STAND	NOVEMBER 2021
client	drawing no.	scale
CELTIC PROPERTIES 2 LIMITED	21.246.09	1 35 @ A3
www.iplanarchitecture.co.uk	hello@iplanarchitecture.co.uk	07765 660189