


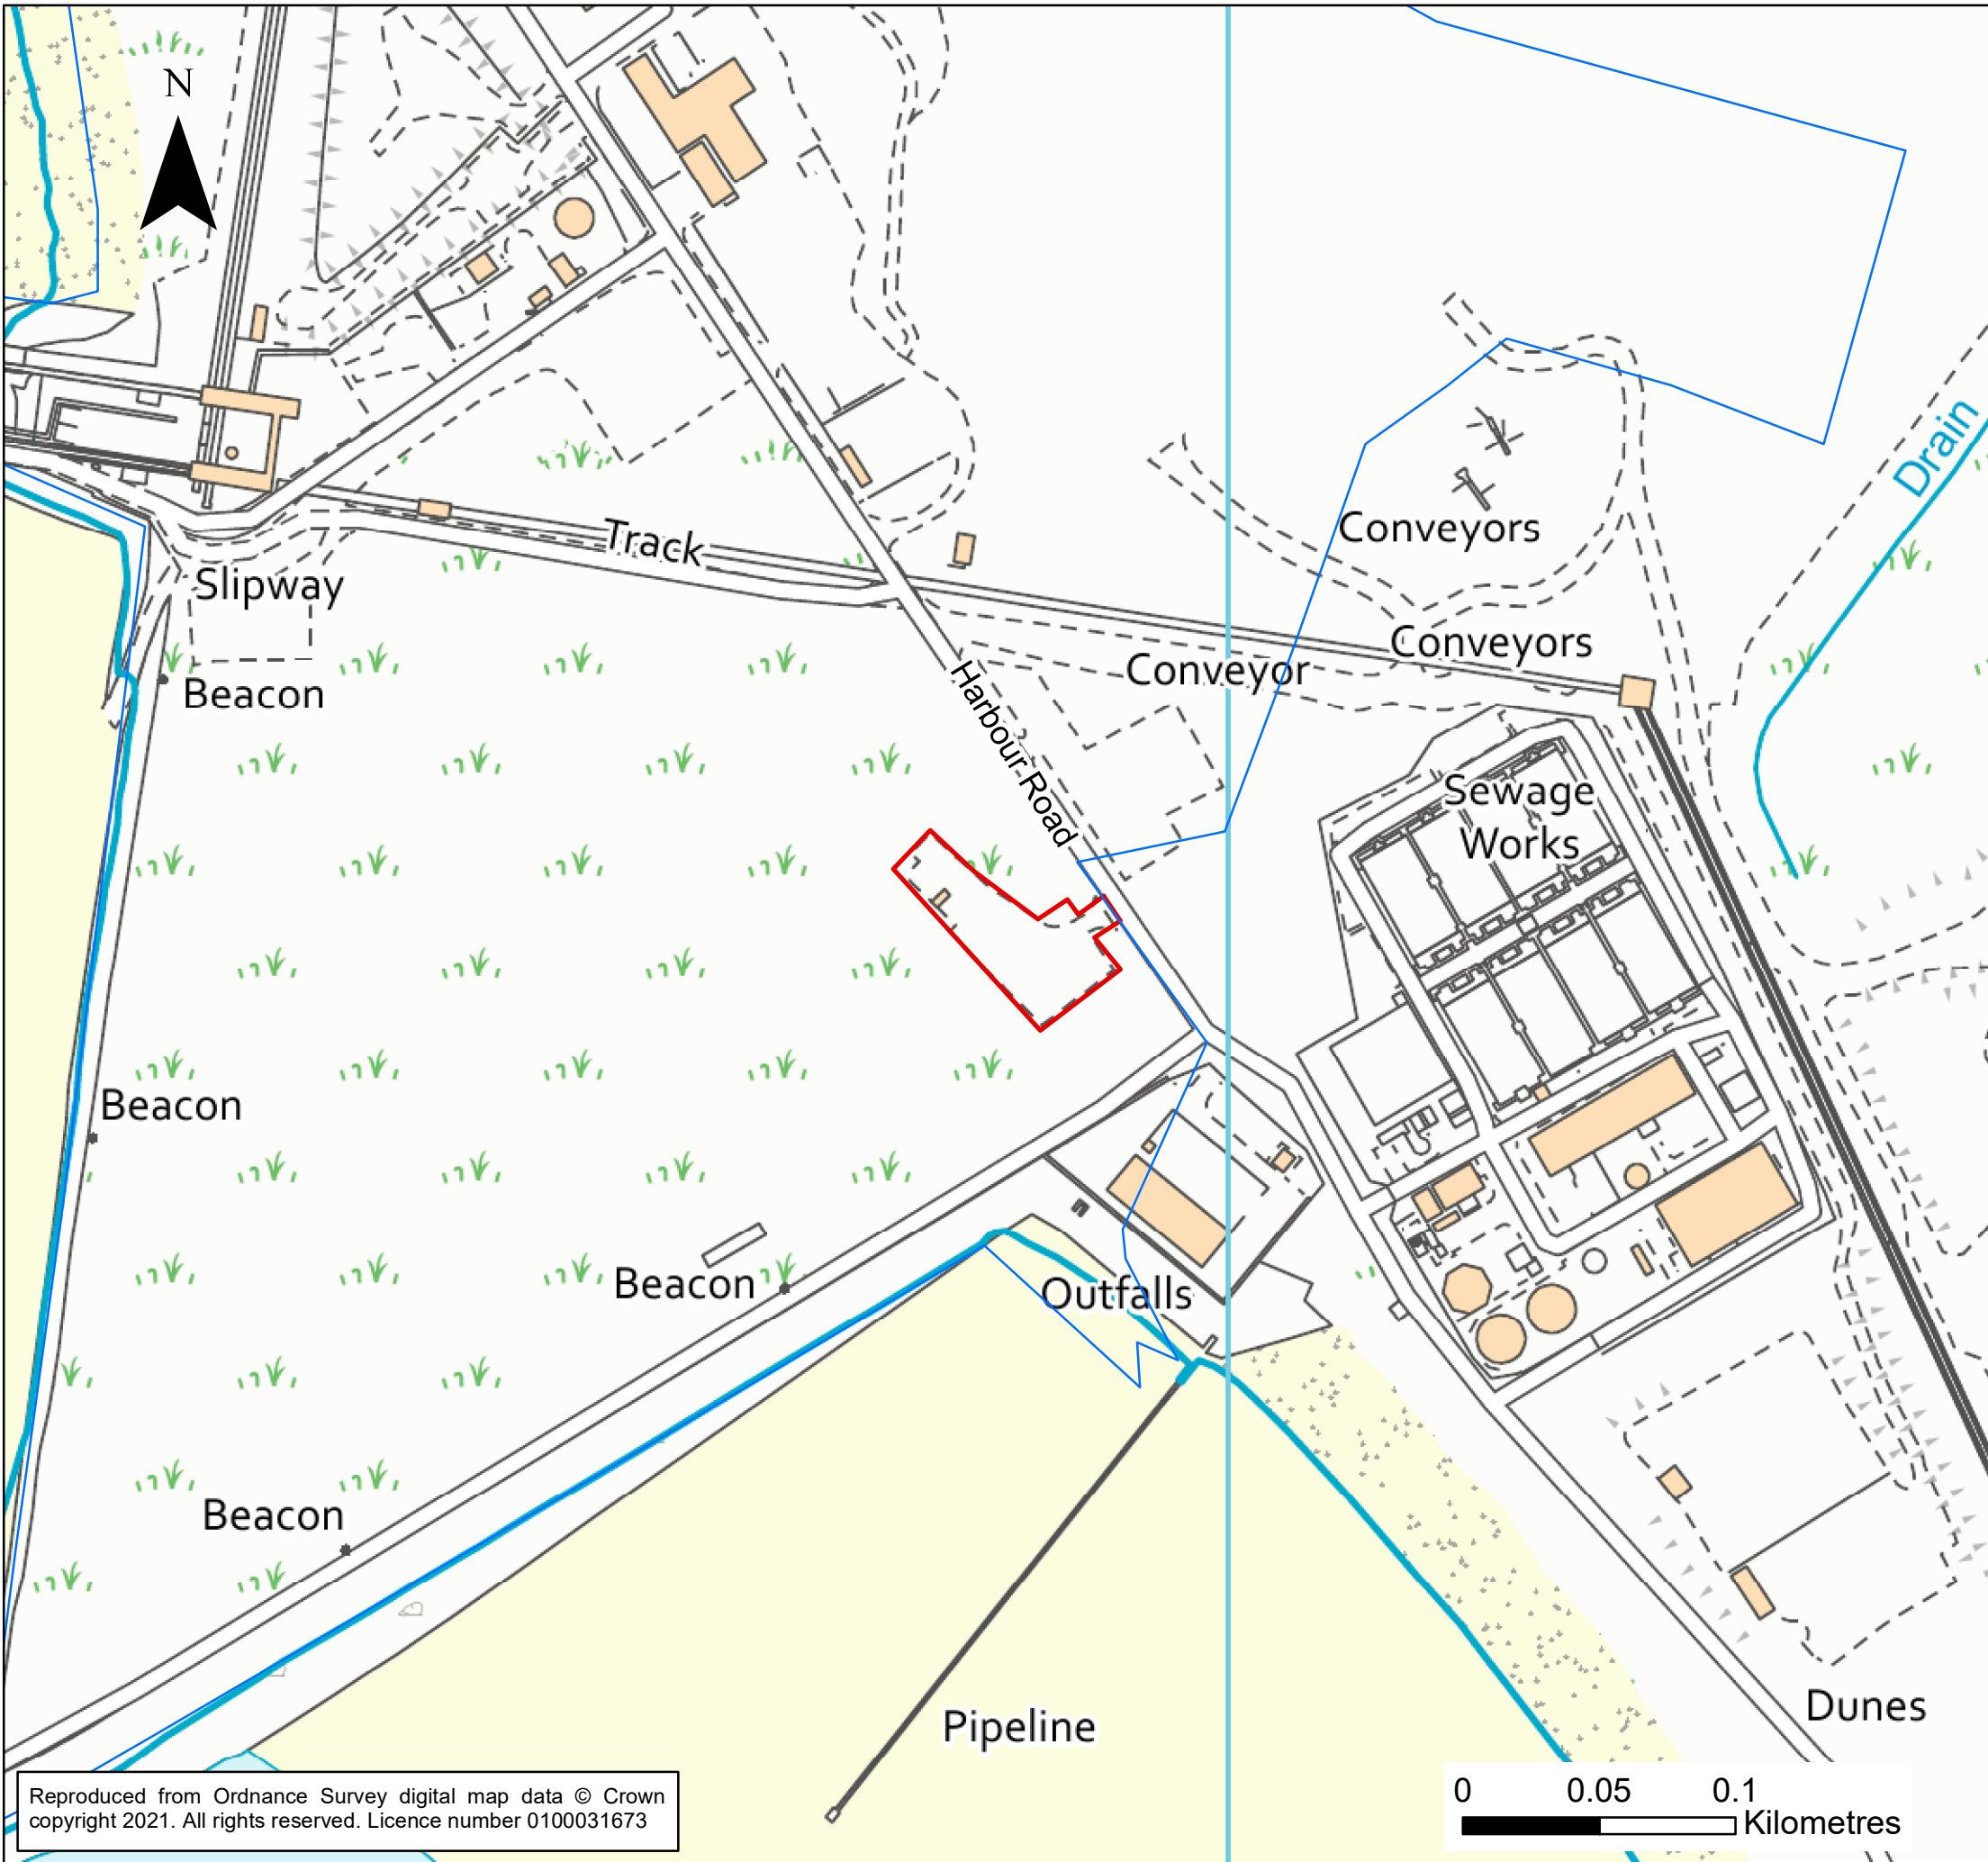

Legend

-  Landowner Boundary
-  Planning Application Boundary

Scale (at A3): 1:2,500

Date: September 2021

Prepared by:  **dulas**
inspiring renewable energy

Client:  **CrossflowEnergy**
Clean power - Smart towers - Connectivity without limits

Port Talbot Docks Test Site

Figure 1: Site Location

Drawn by: LR	Checked by: MP	Version: V3
--------------	----------------	-------------

Reproduced from Ordnance Survey digital map data © Crown copyright 2021. All rights reserved. Licence number 0100031673

0 0.05 0.1
Kilometres

Every effort has been made to ensure the accuracy of the information provided on this figure. Dulas Ltd cannot be held responsible for any omissions or errors in the data supplied by third parties and hereby expressly disclaims any responsibility for any losses, disappointment, negligence or damage caused by reliance on the information contained on this figure.

