


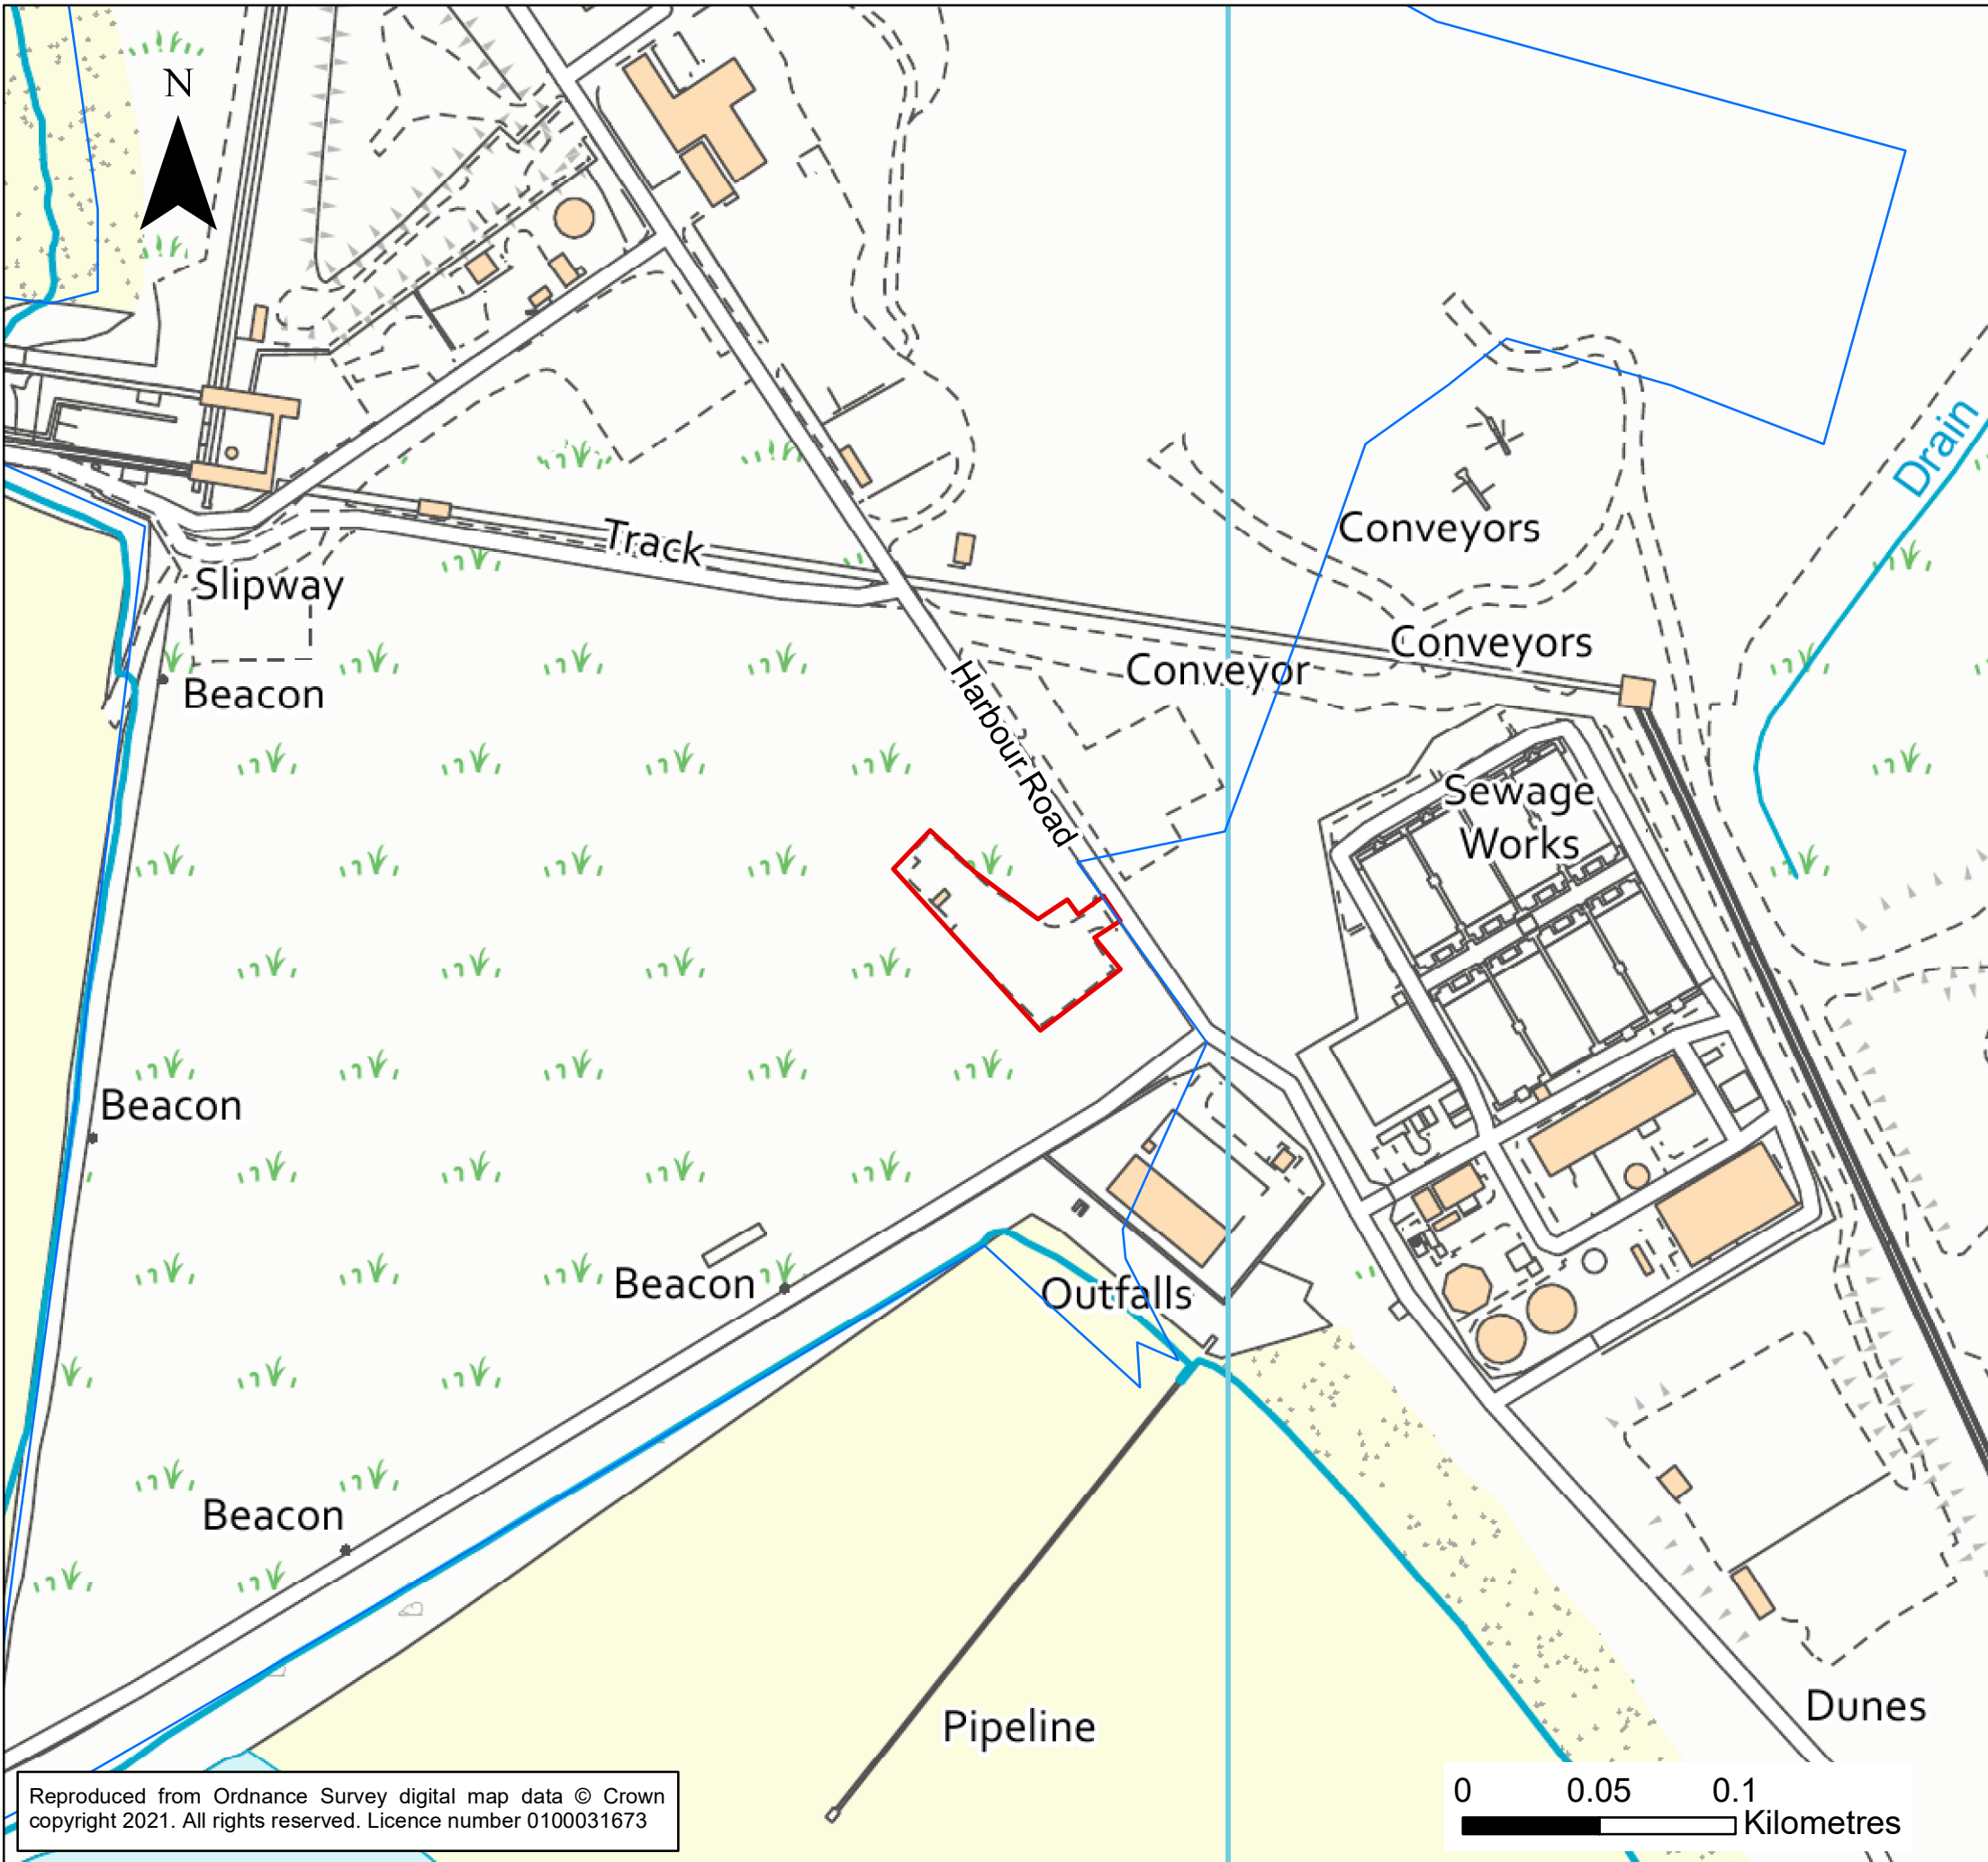

Legend

Landowner Boundary

Planning Application Boundary

Scale (at A3): 1:2,500		Date: September 2021	
Prepared by:  dulas inspiring renewable energy			
Client:  CrossflowEnergy Clean power - Smart towers - Connectivity without limits			
Port Talbot Docks Test Site			
Figure 1: Site Location			
Drawn by: LR		Checked by: MP	
Version: V3			

Every effort has been made to ensure the accuracy of the information provided on this figure. Dulas Ltd cannot be held responsible for any omissions or errors in the data supplied by third parties and hereby expressly disclaims any responsibility for any losses, disappointment, negligence or damage caused by reliance on the information contained on this figure.



Reproduced from Ordnance Survey digital map data © Crown copyright 2021. All rights reserved. Licence number 0100031673