


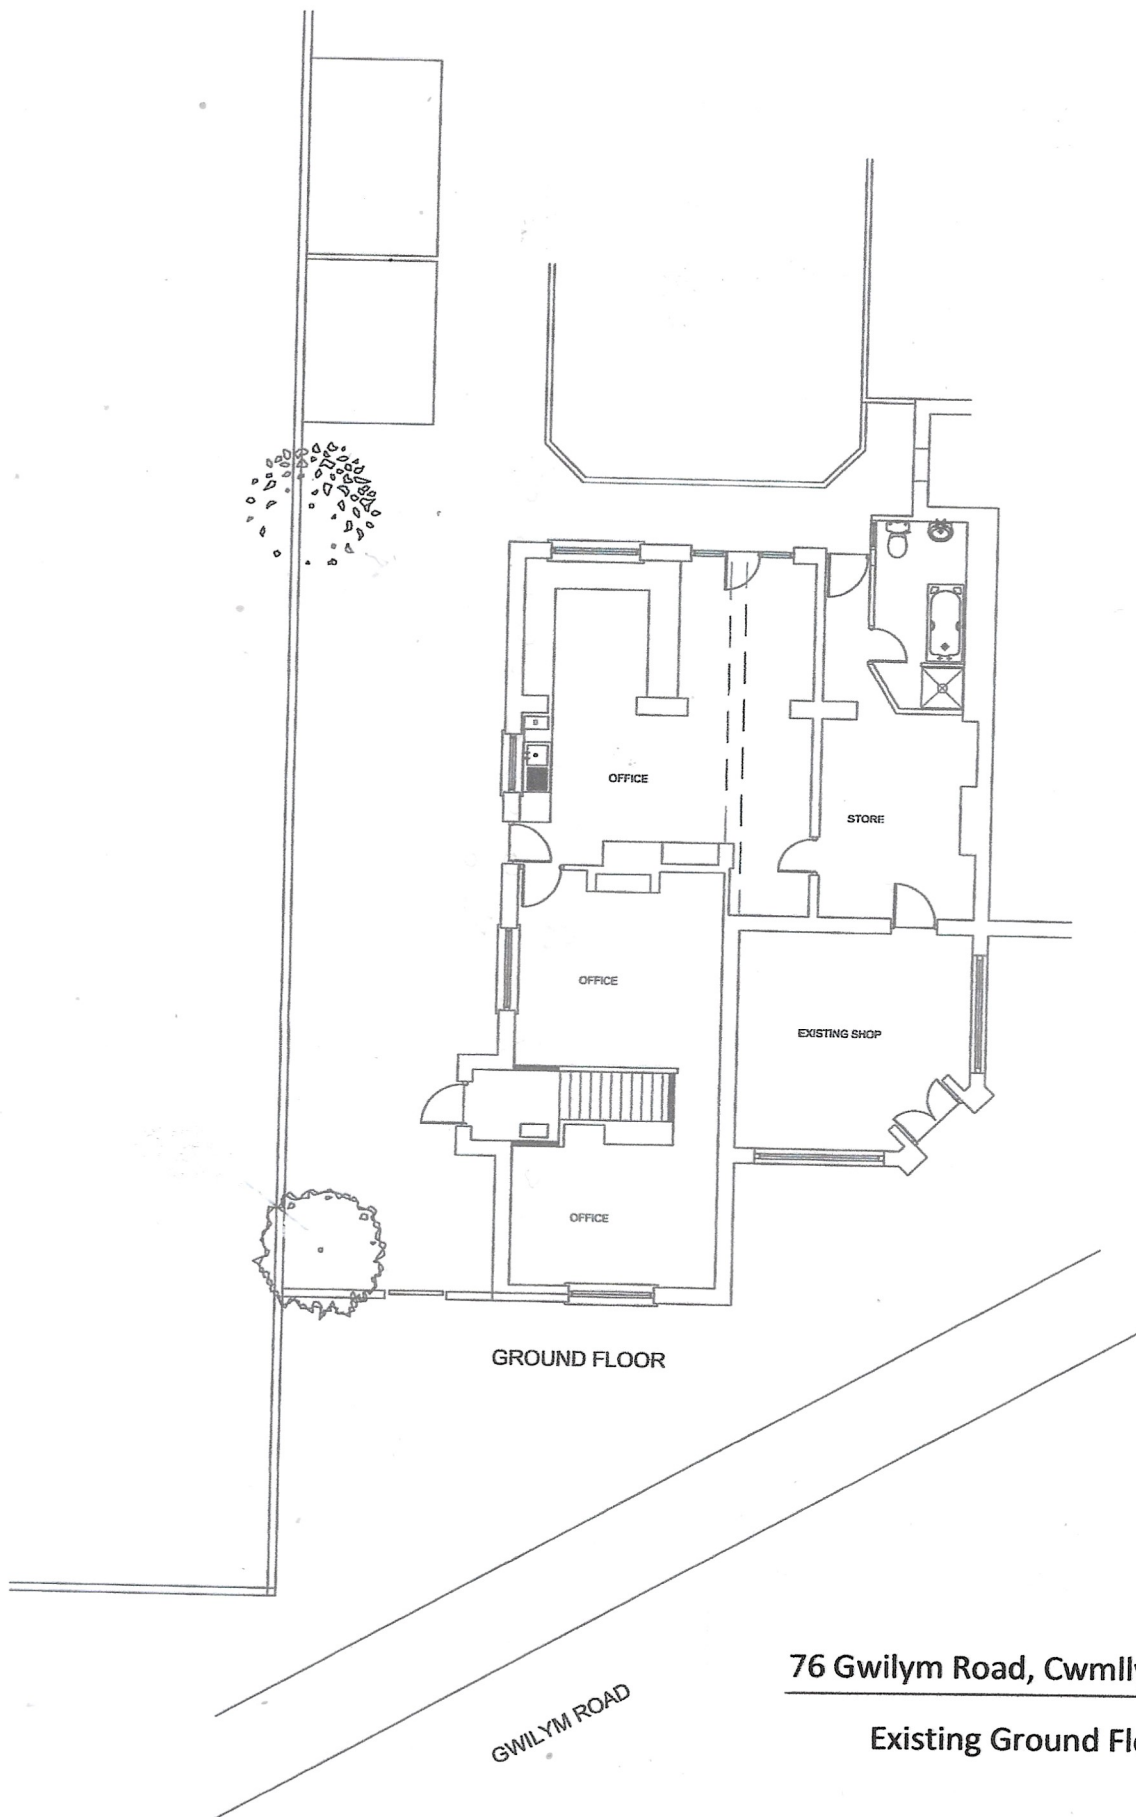

76 Gwilym Road, Cwmllynfell, SA9 2GN

Existing Ground Floor Plans

Scale – 1 : 75