
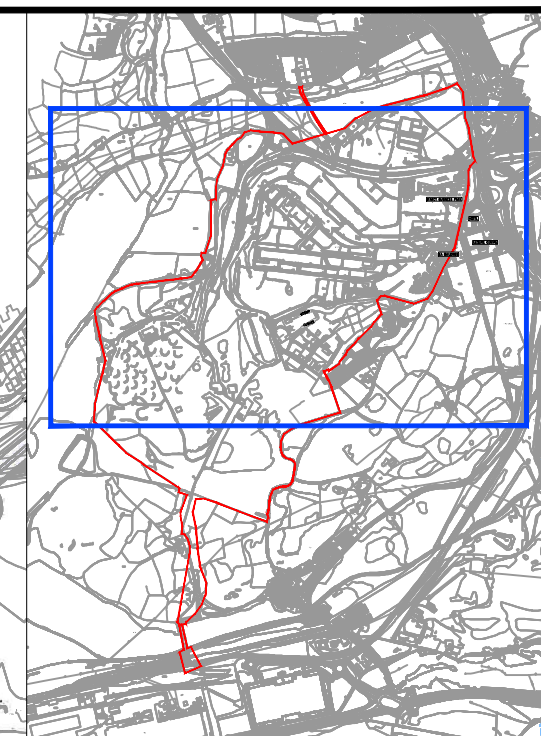


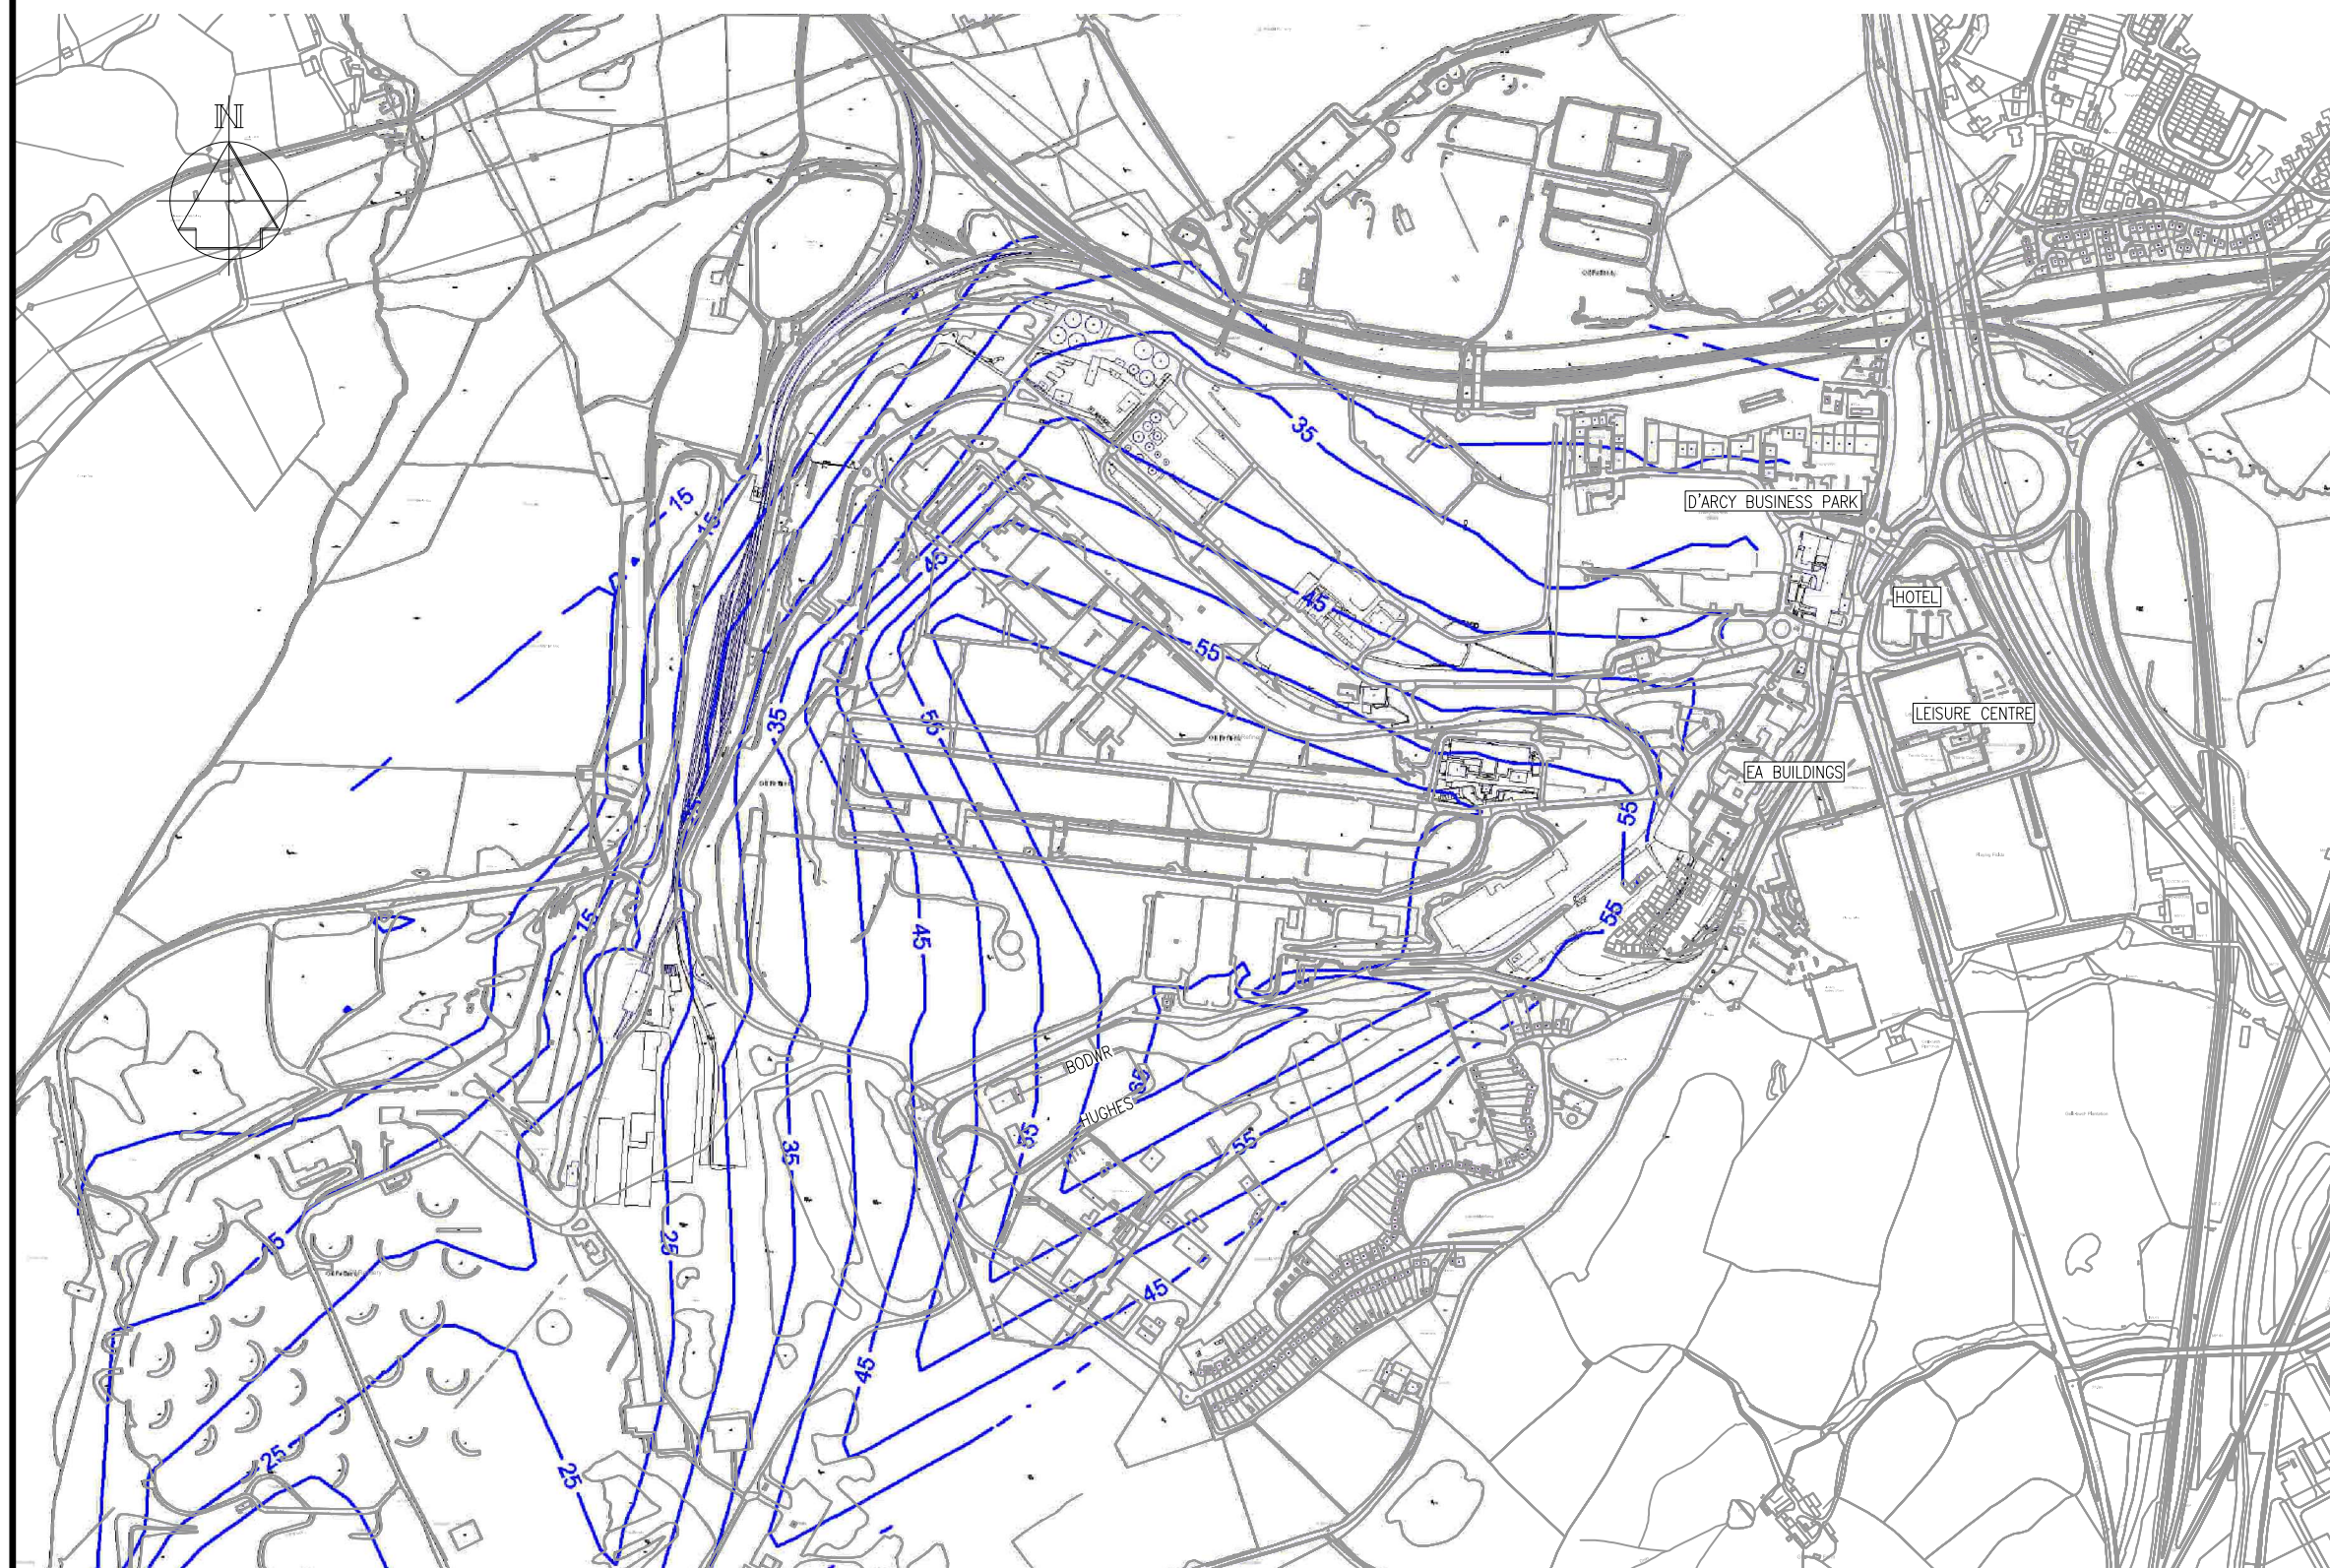

REVISIONS	Drawn By	Checked By	Date
PURPOSE OF ISSUE	Rev.	Authorised for issue	Date

Atkins Limited

Telford Office
Cornerstone House
Stafford Park 13
Telford TF3 3AZ

Tel 01952 201234
Fax 01952 200981

Birmingham Office
The Axis, 10 Holliday Street
Birmingham
West Midlands B1 1TF

Tel 0121 483 5000
Fax 0121 483 5252

THIS DRAWING IS NOT TO BE SCALED

CLIENT



PROJECT


Coed Darcy Urban Village
Middle & Upper Terraces

DRAWING TITLE

Groundwater Contours

SCALES N.T.S.	DRAWN B.S.	CHECKED M.L.	CO-ORD CHECK
	DATE Aug. '11	DATE Aug. '11	DATE
		SHEET A3	PLOT DATE 22.08.11
DRAWING NO 5041216-REM-DWG-1020			REV -

5041216-REM-DWG-1020

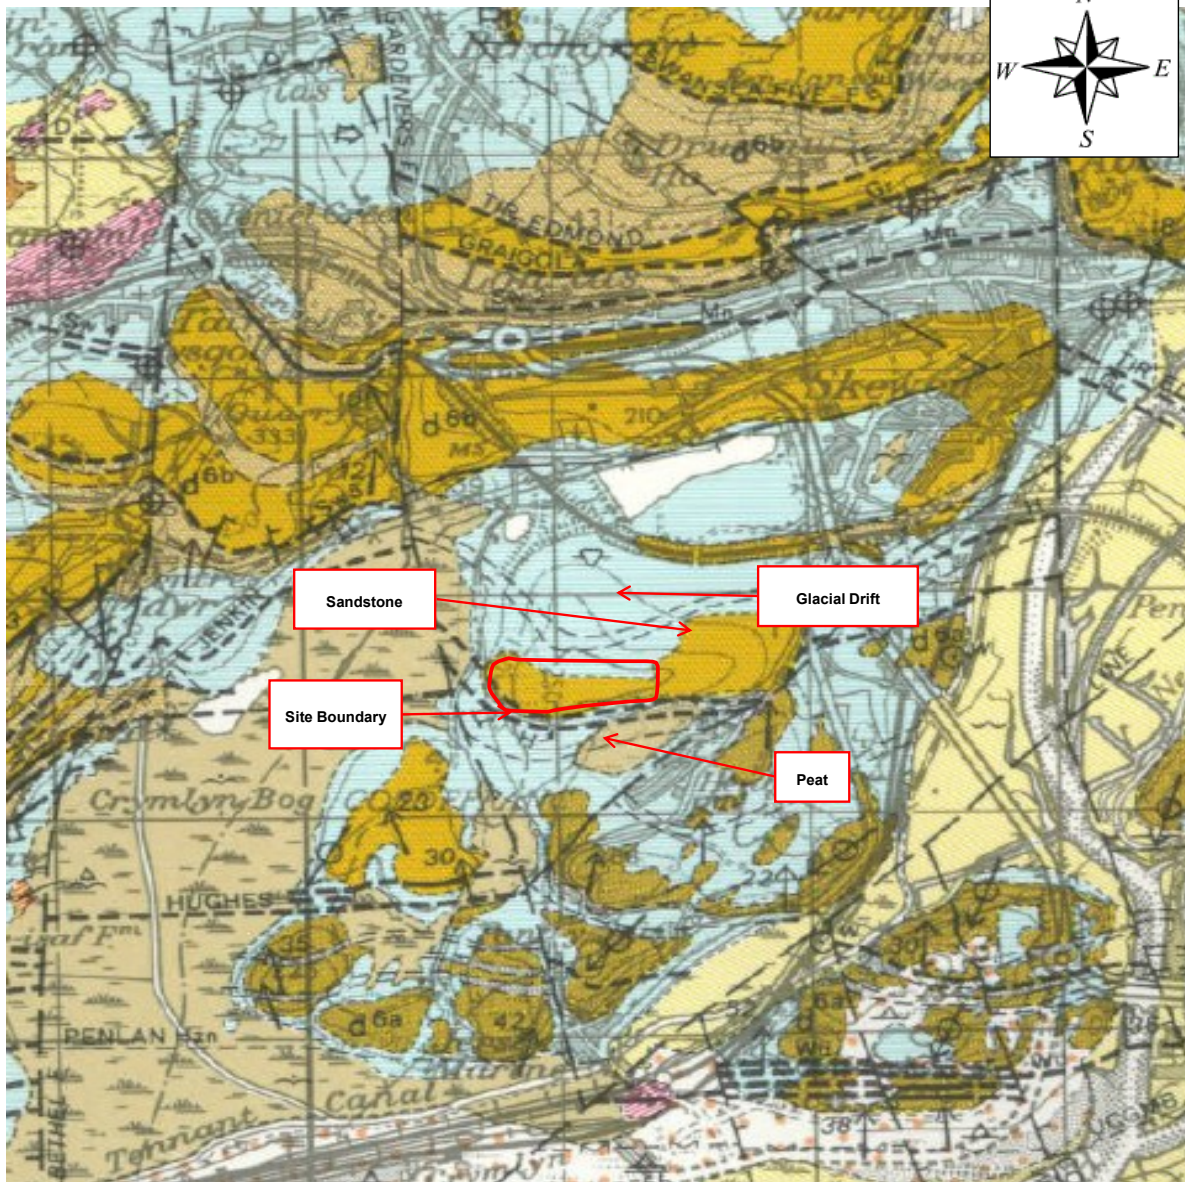

Atkins Ltd Consulting Engineers THIS DRAWING IS NOT TO BE SCALED				The Axis, 10 Holliday Street Birmingham B1 1TF Tel 0121 483 5000 Fax 0121 483 5858 Cad Ref:				Sheet Size A4	CLIENT St Modwen Developments LTD PROJECT Coed Darcy Middle and upper Terrace Published Geology SCALE NOT TO SCALE
Draft	1		22/08/11					22/08/11	
PURPOSE OF ISSUE	Rev.	Auth'd	Date	REVISIONS	Drawn	Chkd.	Date	Drawing No.	Rev
Plot Date:	22/08/11			ORIGINAL DRAWING: Created: 22/08/11				5041216/REM/1027	1



LEGEND:

--- Fault


--- Coal Crop

↗ 66 Dip Angle — As shown on Geological maps

Approximate locations taken from BGS sheet 79NW (1:10,560)

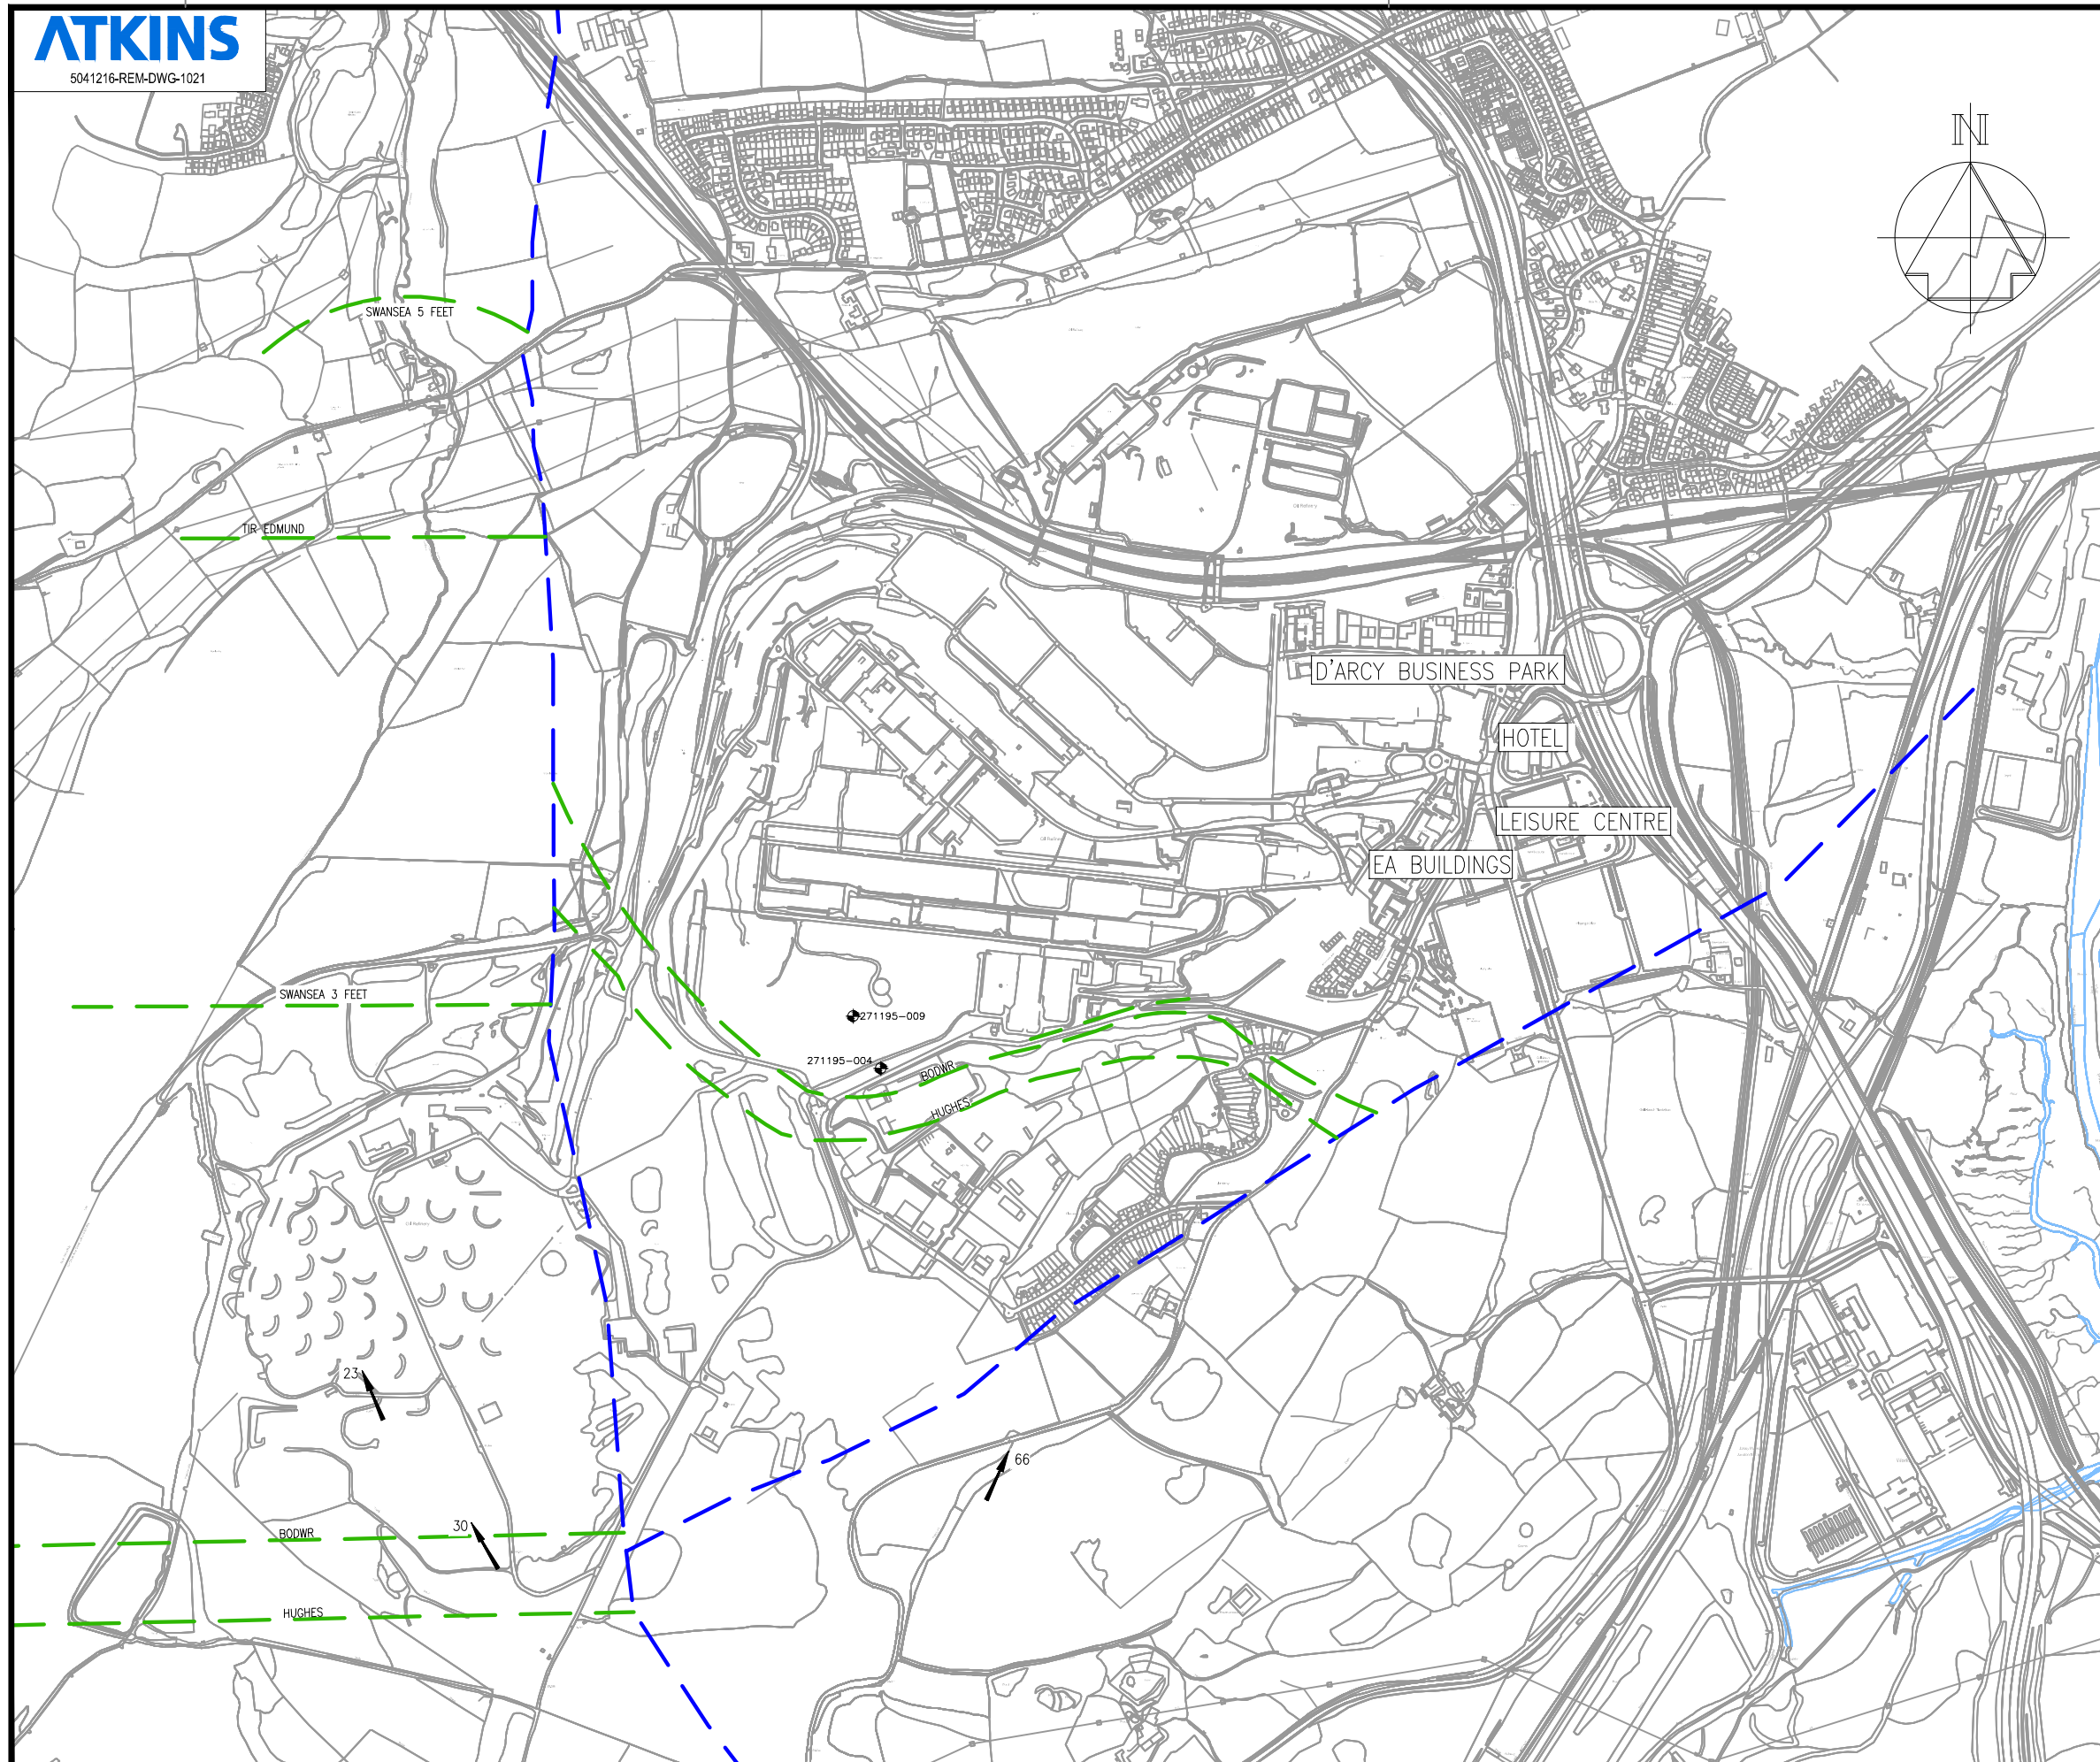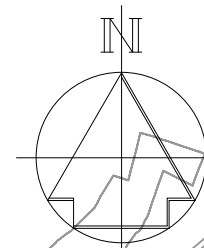

REVISIONS		Drawn By	Checked By	Date
PURPOSE OF ISSUE		Rev.	Authorised for issue	Date
Atkins Limited Telford Office Cornerstone House Stafford Park 13 Telford TF3 3AZ Birmingham Office The Axis, 10 Holliday Street Birmingham West Midlands B1 1TF Tel 01952 201234 Fax 01952 200981 © Tel 0121 483 5000 Fax 0121 483 5252 THIS DRAWING IS NOT TO BE SCALED				
CLIENT ST.MODWEN				
PROJECT Coed Darcy Urban Village Middle & Upper Terraces				
DRAWING TITLE Geological Information				
SCALES 1:10,000	DRAWN B.S.	CHECKED M.L.	CO-ORD CHECK	
	DATE Aug. '11	DATE Aug. '11	DATE	
DRAWING NO		SHEET A3	PLOT DATE 22.08.11	
5041216-REM-DWG-1021			REV -	

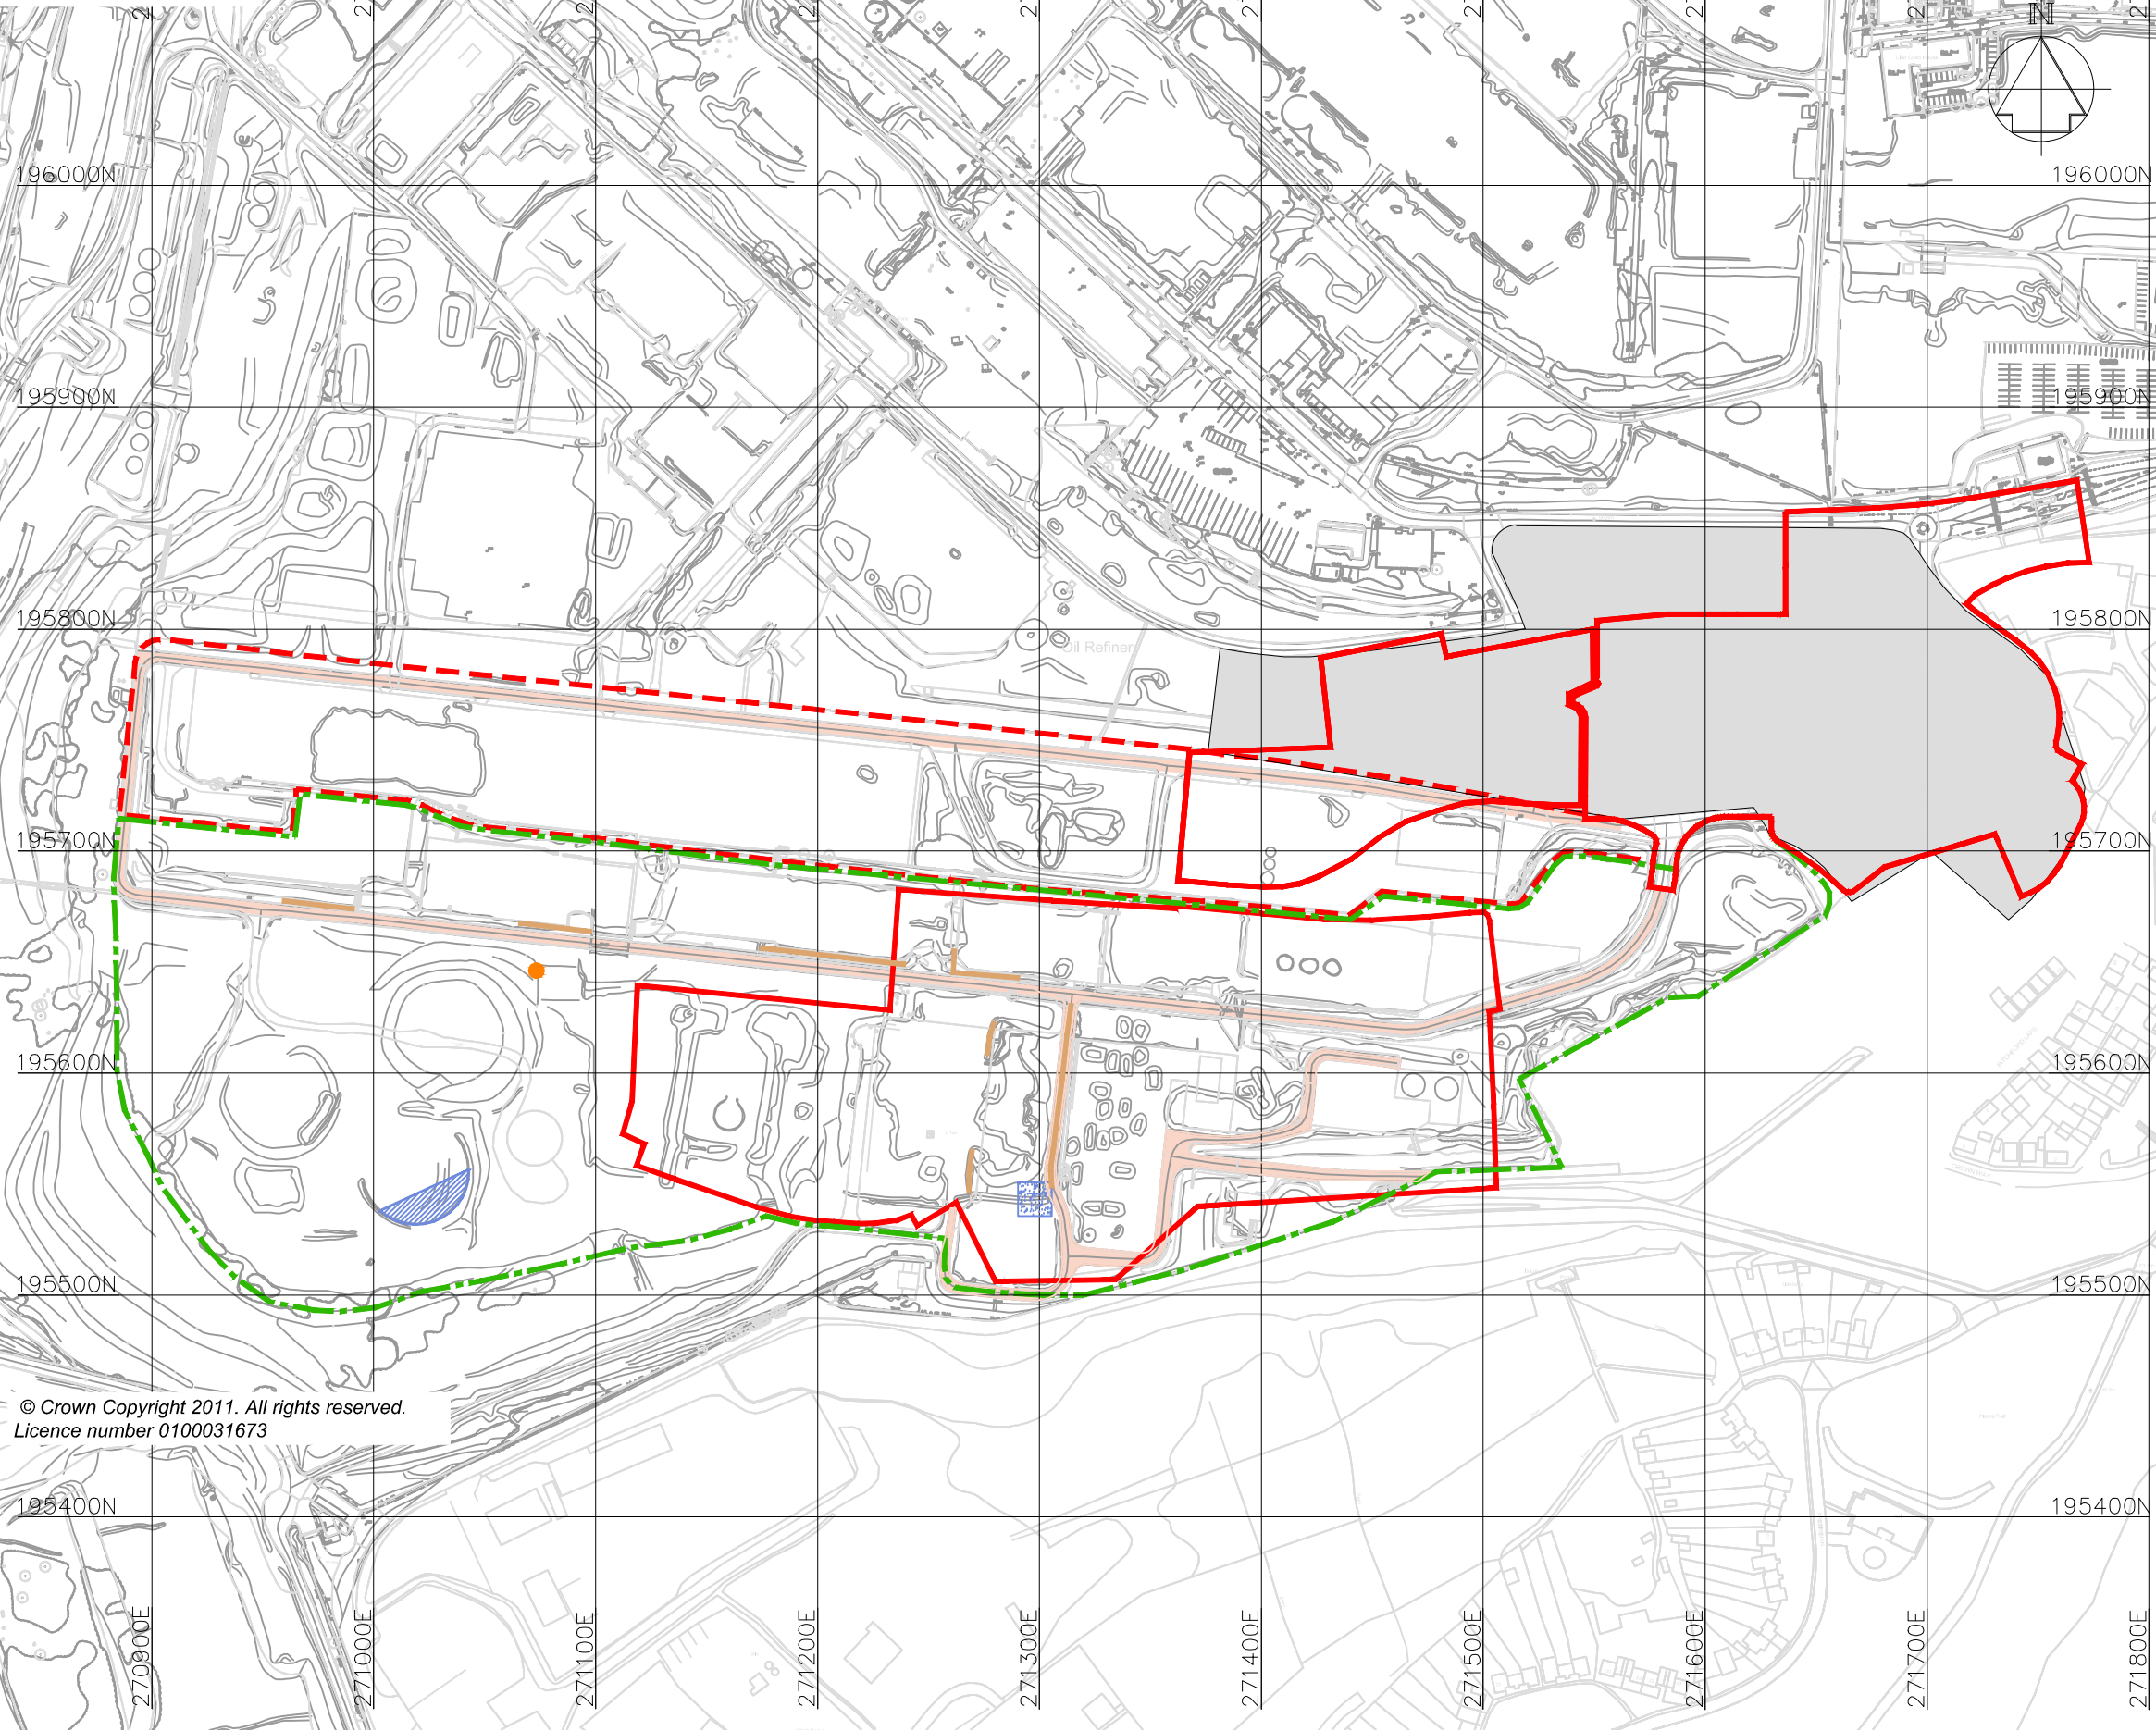


© Crown Copyright 2011. All rights reserved.
Licence number 0100031673

KEY


-  Preliminary Phase of Residential Housing as covered under Atkins Report , 5041216/REM/RPT/431 & 5041216/REM/RPT/576
-  Middle Terrace Boundary
-  Upper Terrace Boundary
-  Proposed residential area boundaries taken from Barton Willmore 'Composite Sketch Layout Phase 1A & 1B' dated 08.08.11 rev.A
-  Brick walls
-  Road
-  Concrete
-  Pipe

REVISIONS		Drawn By	Checked By	Date
PURPOSE OF ISSUE		Rev.	Authorised for issue	Date
Atkins Limited Telford Office Cornerstone House Stafford Park 13 Telford TF3 3AZ Birmingham Office The Axis, 10 Holliday Street Birmingham West Midlands B1 1TF Tel 01952 201234 Fax 01952 200981 © Tel 0121 483 5000 Fax 0121 483 5252 THIS DRAWING IS NOT TO BE SCALED				
CLIENT				
ST.MODWEN				
PROJECT				
Coed Darcy Urban Village				
Middle and Upper Terrace				
DRAWING TITLE				
Above Ground Constraints				
SCALES	DRAWN	CHECKED	CO-ORD CHECK	
N.T.S.	MJ	AM	DATE	
	DATE	DATE	DATE	
	11.07.11	11.07.11		
DRAWING NO		SHEET	PLOT DATE	
5041216-REM-DWG-1028		A3	23.08.11	
		REV		

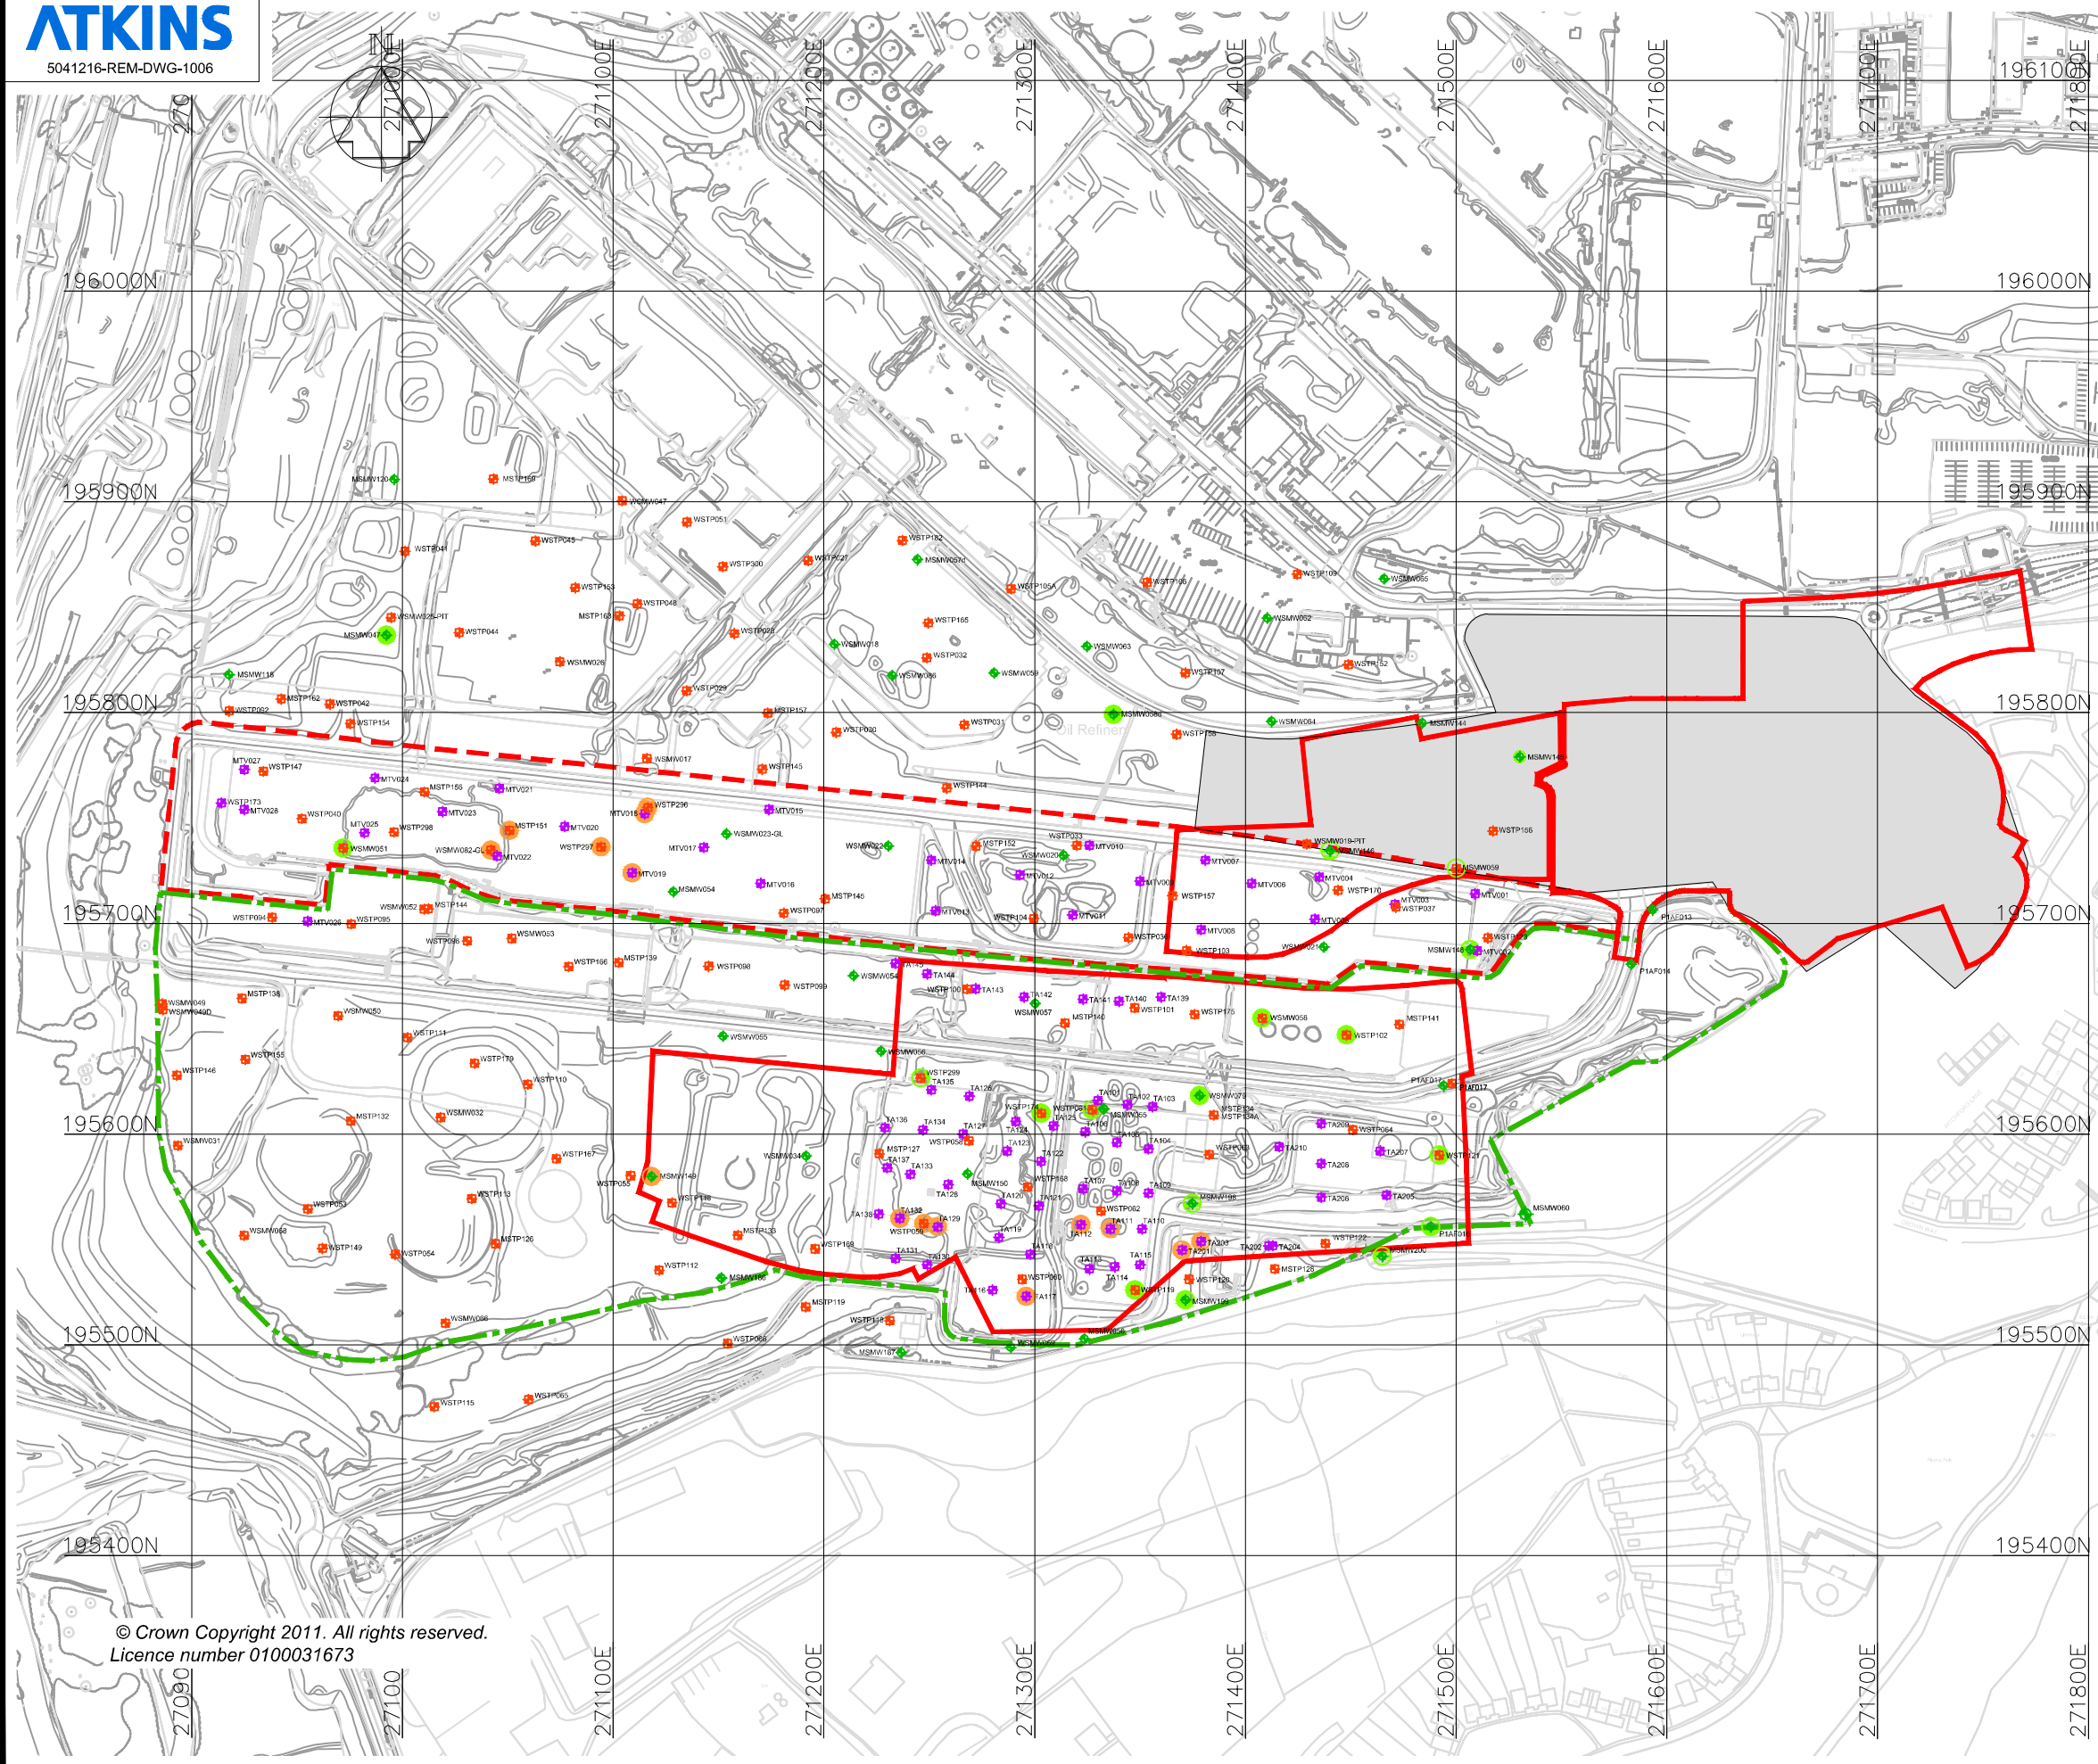

- Key**
- Atkins trial pit (2009-2011)
 - URS historical borehole (pre 2004)
 - Historical trialpit (pre 2004)
 - Product encountered during monitoring
 - Product encountered during O.S. drilling
 - Preliminary Phase of Residential Housing as covered under Atkins Report , 5041216/REM/RPT/431 & 5041216/REM/RPT/576
 - Middle Terrace Boundary
 - Upper Terrace Boundary
 - Proposed residential area boundaries taken from Barton Willmore 'Composite Sketch Layout Phase 1A & 1B' dated 08.08.11 rev.A

REVISIONS	Drawn By	Checked By	Date
PURPOSE OF ISSUE	Rev.	Authorised for issue	Date
Atkins Limited Telford Office Cornerstone House Stafford Park 13 Telford TF3 3AZ Birmingham Office The Axis, 10 Holliday Street Birmingham West Midlands B1 1TF Tel 01952 201234 Fax 01952 200981 © Tel 0121 483 5000 Fax 0121 483 5252 THIS DRAWING IS NOT TO BE SCALED			
CLIENT ST.MODWEN			
PROJECT Coed Darcy Urban Village Middle and Upper Terrace			
DRAWING TITLE Product Encountered			
SCALES	DRAWN	CHECKED	CO-ORD CHECK
N.T.S.	MJ	AM	
	DATE	DATE	DATE
	28.07.11	28.07.11	
DRAWING NO		SHEET	PLOT DATE
5041216-REM-DWG-1006		A3	23.08.11
		REV	
		-	

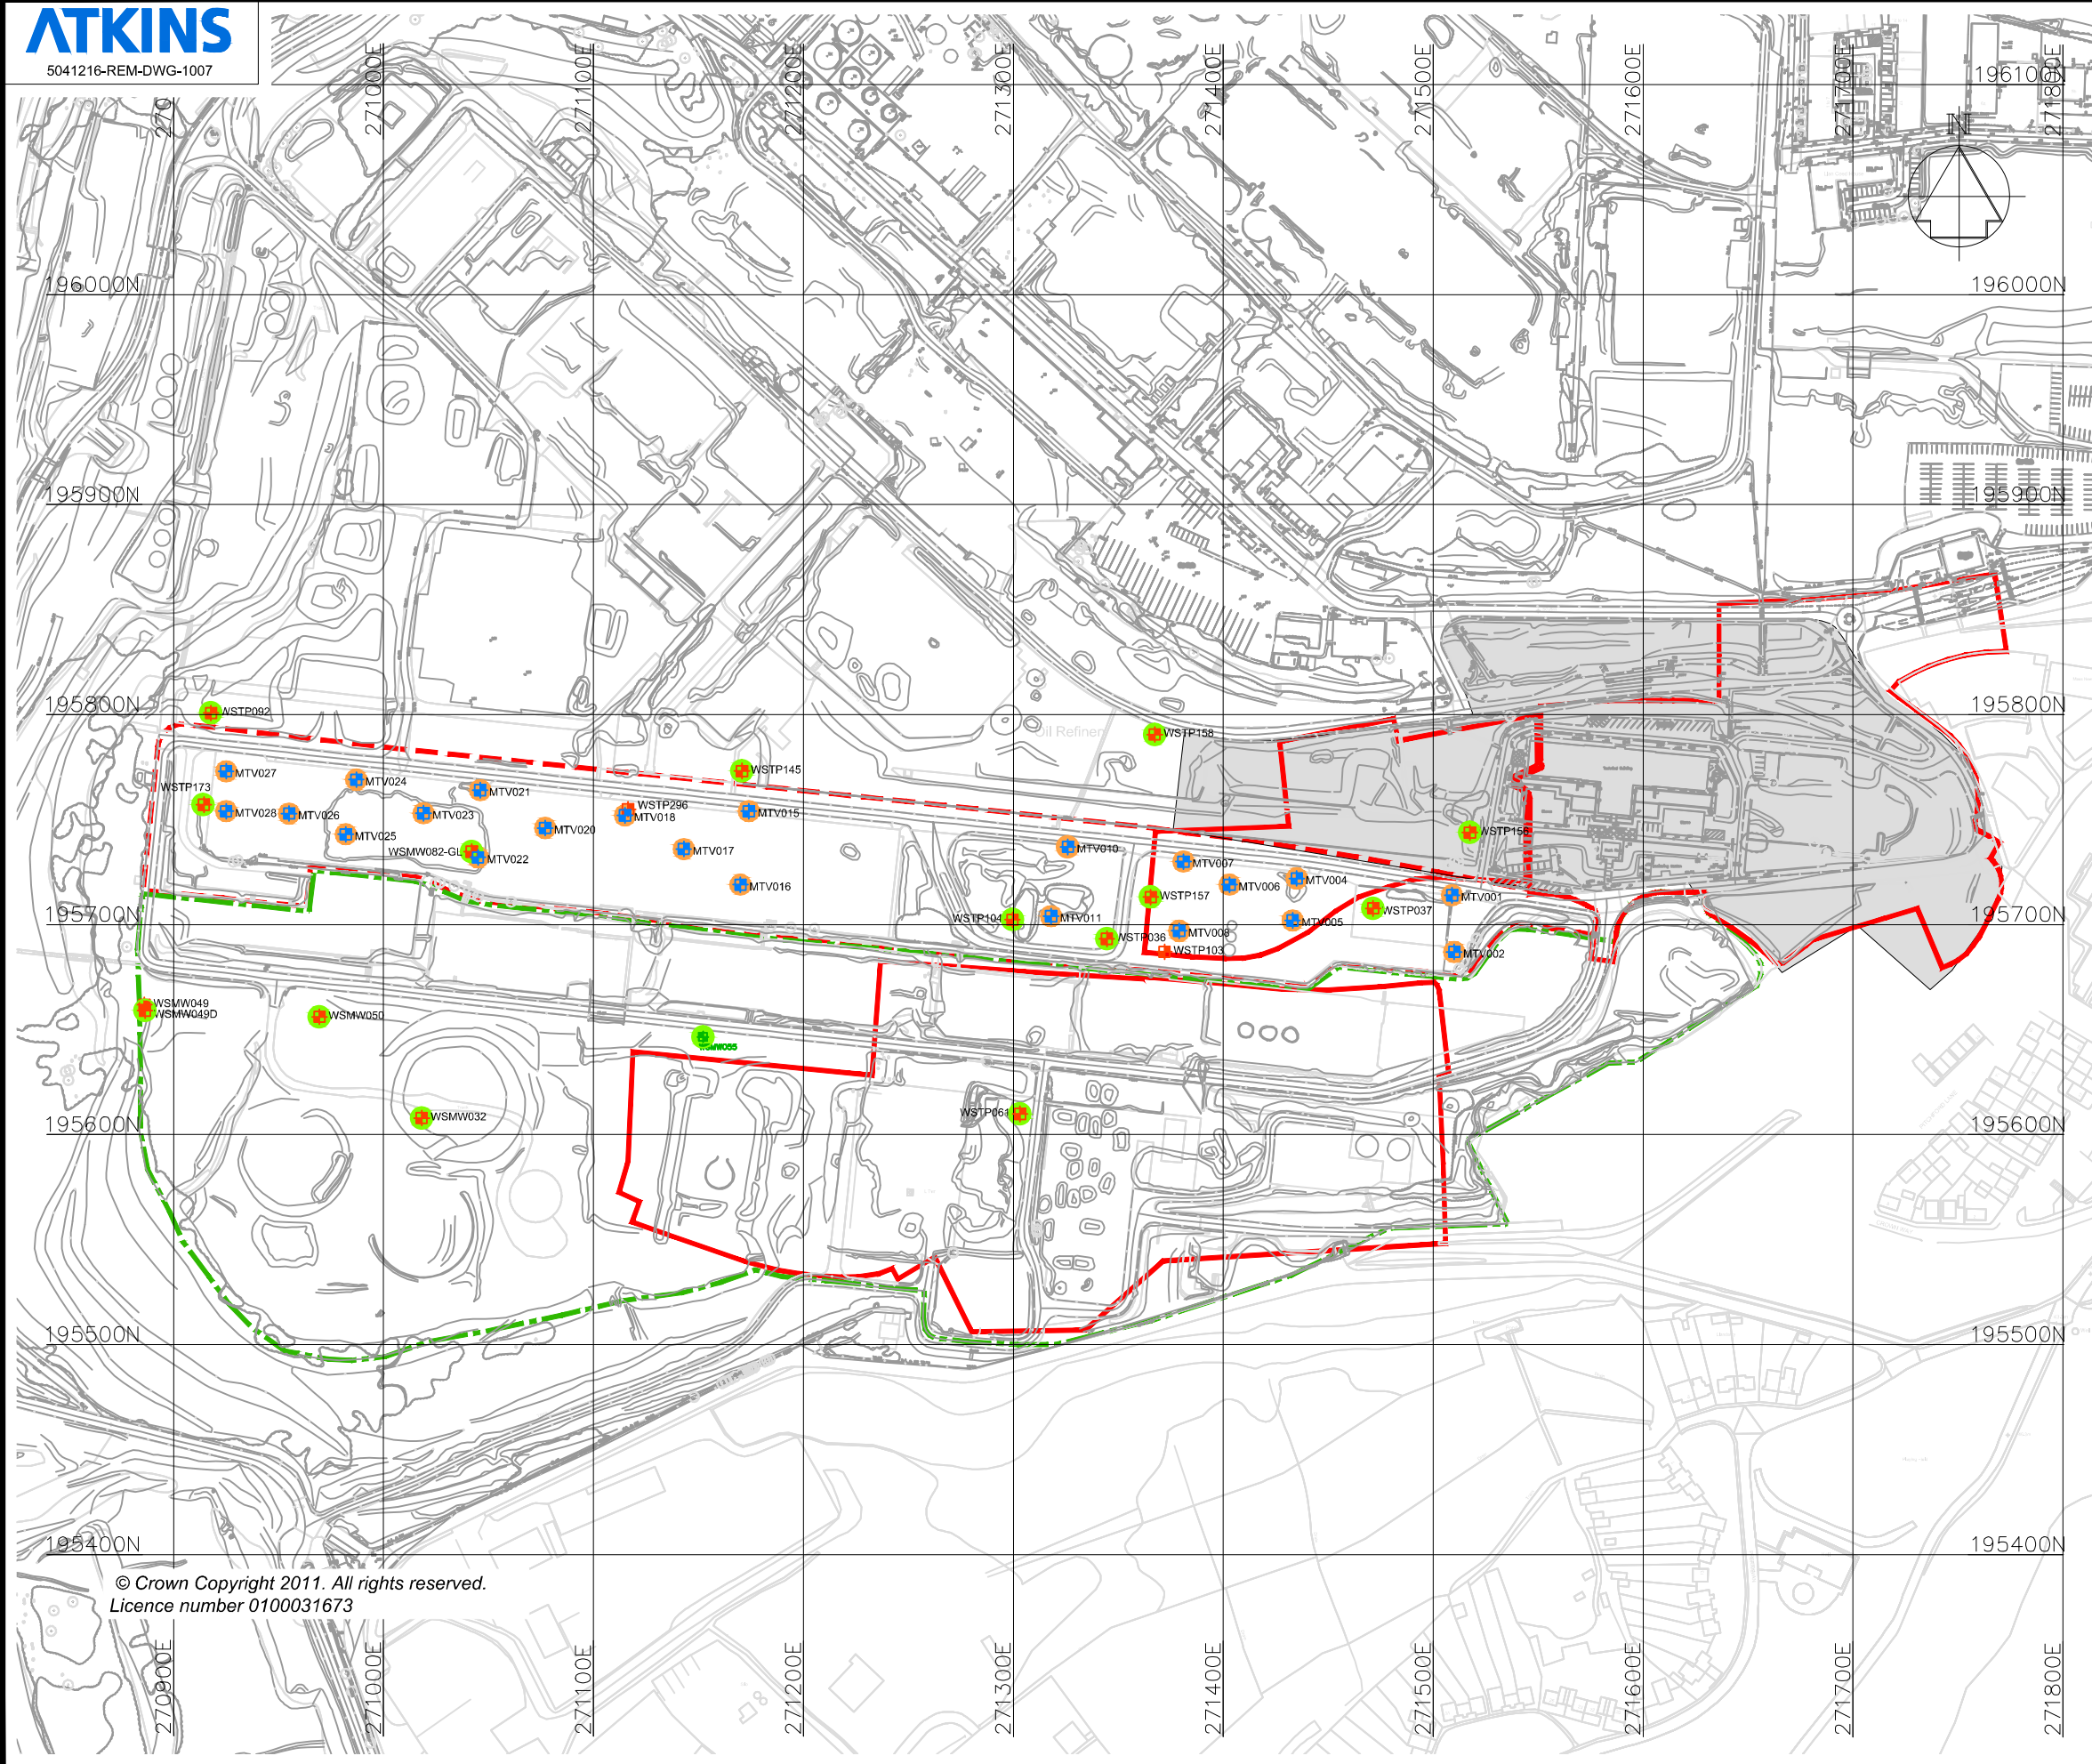

© Crown Copyright 2011. All rights reserved.
Licence number 0100031673

Key

- Atkins trialpit (2011)
- Historical borehole (URS, pre 2004)
- Historical trialpit (URS, pre 2004)
- Recent positive asbestos screen
- Historic positive asbestos screen
- Preliminary Phase of Residential Housing as covered under Atkins Report , 5041216/REM/RPT/431 & 5041216/REM/RPT/576
- Middle Terrace Boundary
- Upper Terrace Boundary
- Proposed residential area boundaries taken from Barton Willmore 'Composite Sketch Layout Phase 1A & 1B' dated 08.08.11 rev.A

REVISIONS		Drawn By	Checked By	Date
PURPOSE OF ISSUE		Rev.	Authorised for issue	Date
Atkins Limited Telford Office Cornerstone House Stafford Park 13 Telford TF3 3AZ Tel 01952 201234 Fax 01952 200981 Birmingham Office The Axis, 10 Holliday Street Birmingham West Midlands B1 1TF Tel 0121 483 5000 Fax 0121 483 5252 © THIS DRAWING IS NOT TO BE SCALED				
CLIENT				
 ST.MODWEN				
PROJECT				
Coed Darcy Urban Village Middle and Upper Terrace				
DRAWING TITLE				
Asbestos Identified During Ground Investigation				
SCALES	DRAWN	CHECKED	CO-ORD CHECK	
N.T.S.	MJ	AM		
	DATE	DATE	DATE	
	03.08.11	03.08.11		
0 		SHEET A3	PLOT DATE 22.08.11	
DRAWING NO			REV	
5041216-REM-DWG-1007			-	