


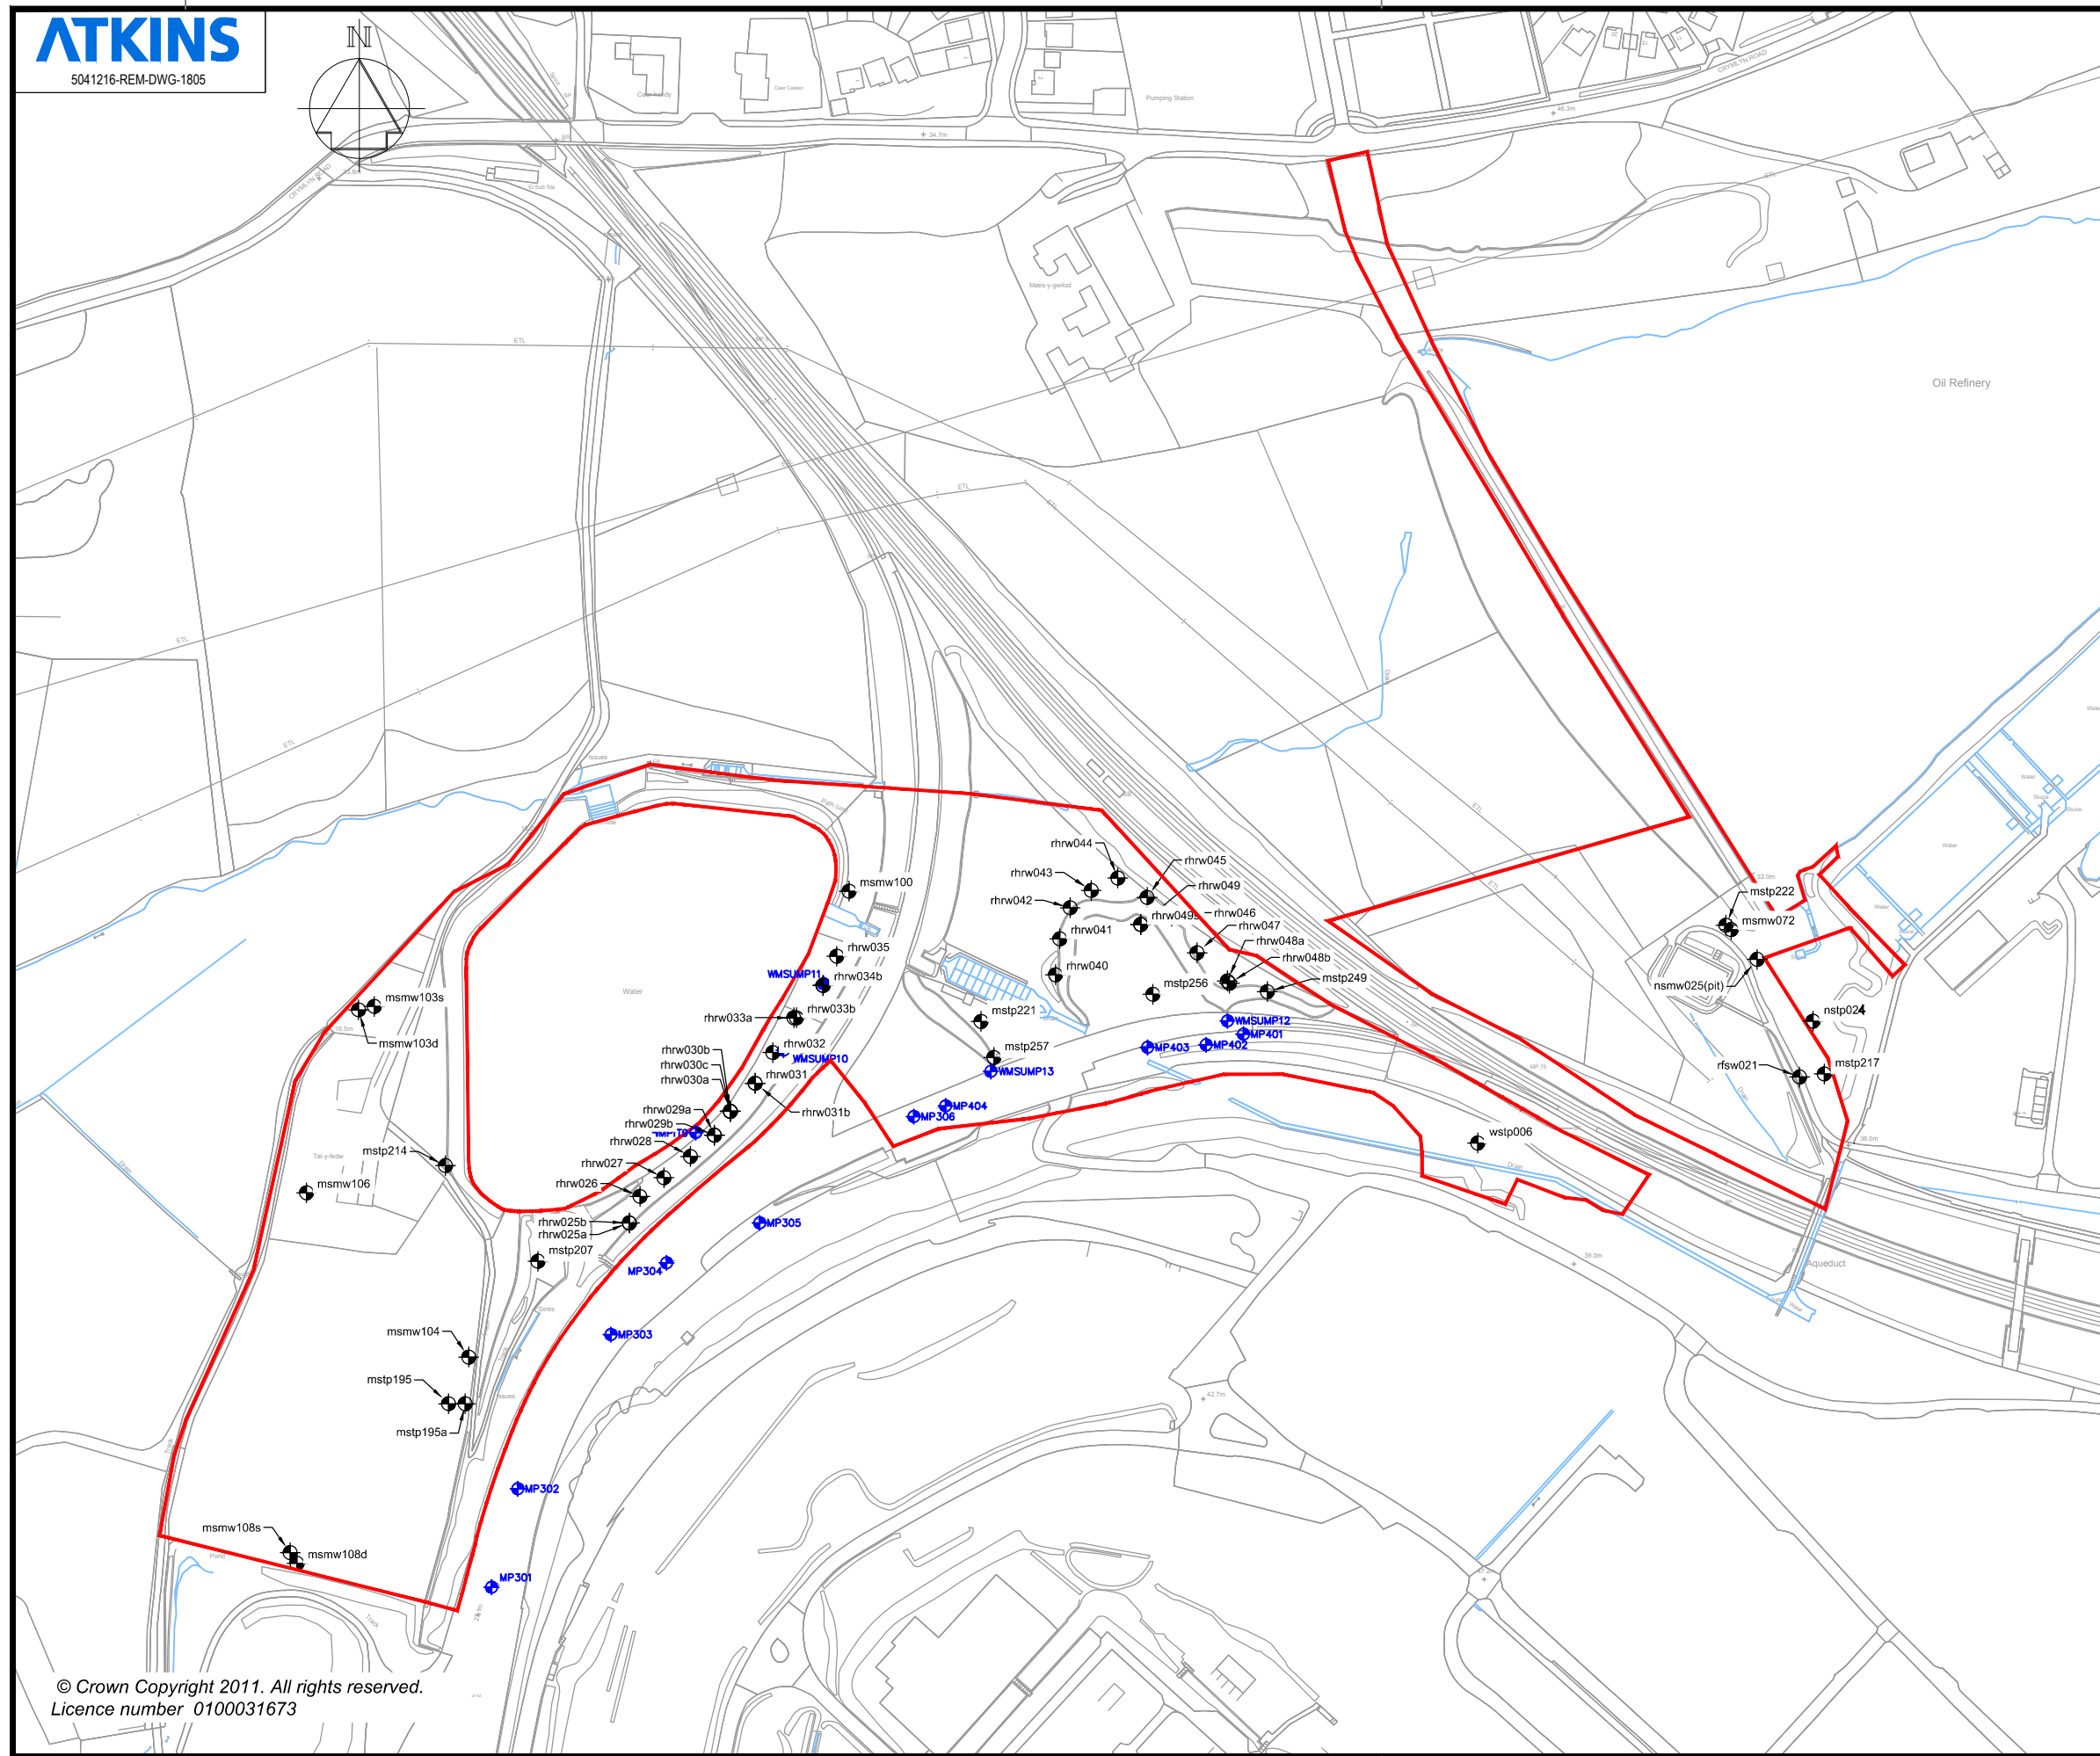

© Crown Copyright 2011. All rights reserved.
Licence number 0100031673

10

PUBLIC OPEN SPACE ZONE B



HISTORIC EXPLORATORY HOLE



TRIAL PIT



S MONITORING SUMP

P2	BOUNDARY AMENDMENT FIRST ISSUE	HS	MT	26.10.18
P1		MJ	MT	05.03.19
REVISIONS		Drawn By	Checked By	Date

PURPOSE OF ISSUE	Rev.	Authorised for issue	Date
------------------	------	-------------------------	------

Atkins Limited

Telford Office
Cornerstone House
Stafford Park 13
Telford TF3 3AZ

Birmingham Office
The Axis, 10 Holliday Street
Birmingham
West Midlands B1 1TF

Tel 01952 201234
Fax 01952 200981

© Tel 0121 483 5000
Fax 0121 483 5252

THIS DRAWING IS NOT TO BE SCALED

CLIENT




PROJECT
COED DARC

DRAWING TITLE

PUBLIC OPEN SPACE ZONE B
HISTORIC EXPLORATORY HOLE LOCATIONS

SCALES 1:2,500	DRAWN MJ	CHECKED MT	CO-ORD CHECK
	DATE 05.03.15	DATE 05.03.15	DATE

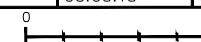


DRAWING NO.

SHEET
A3

PLOT DATE
28.10.15


5041216-REM-DWG-1805

P2

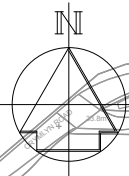

KEY

- PUBLIC OPEN SPACE ZONE B
- GROUND INVESTIGATION

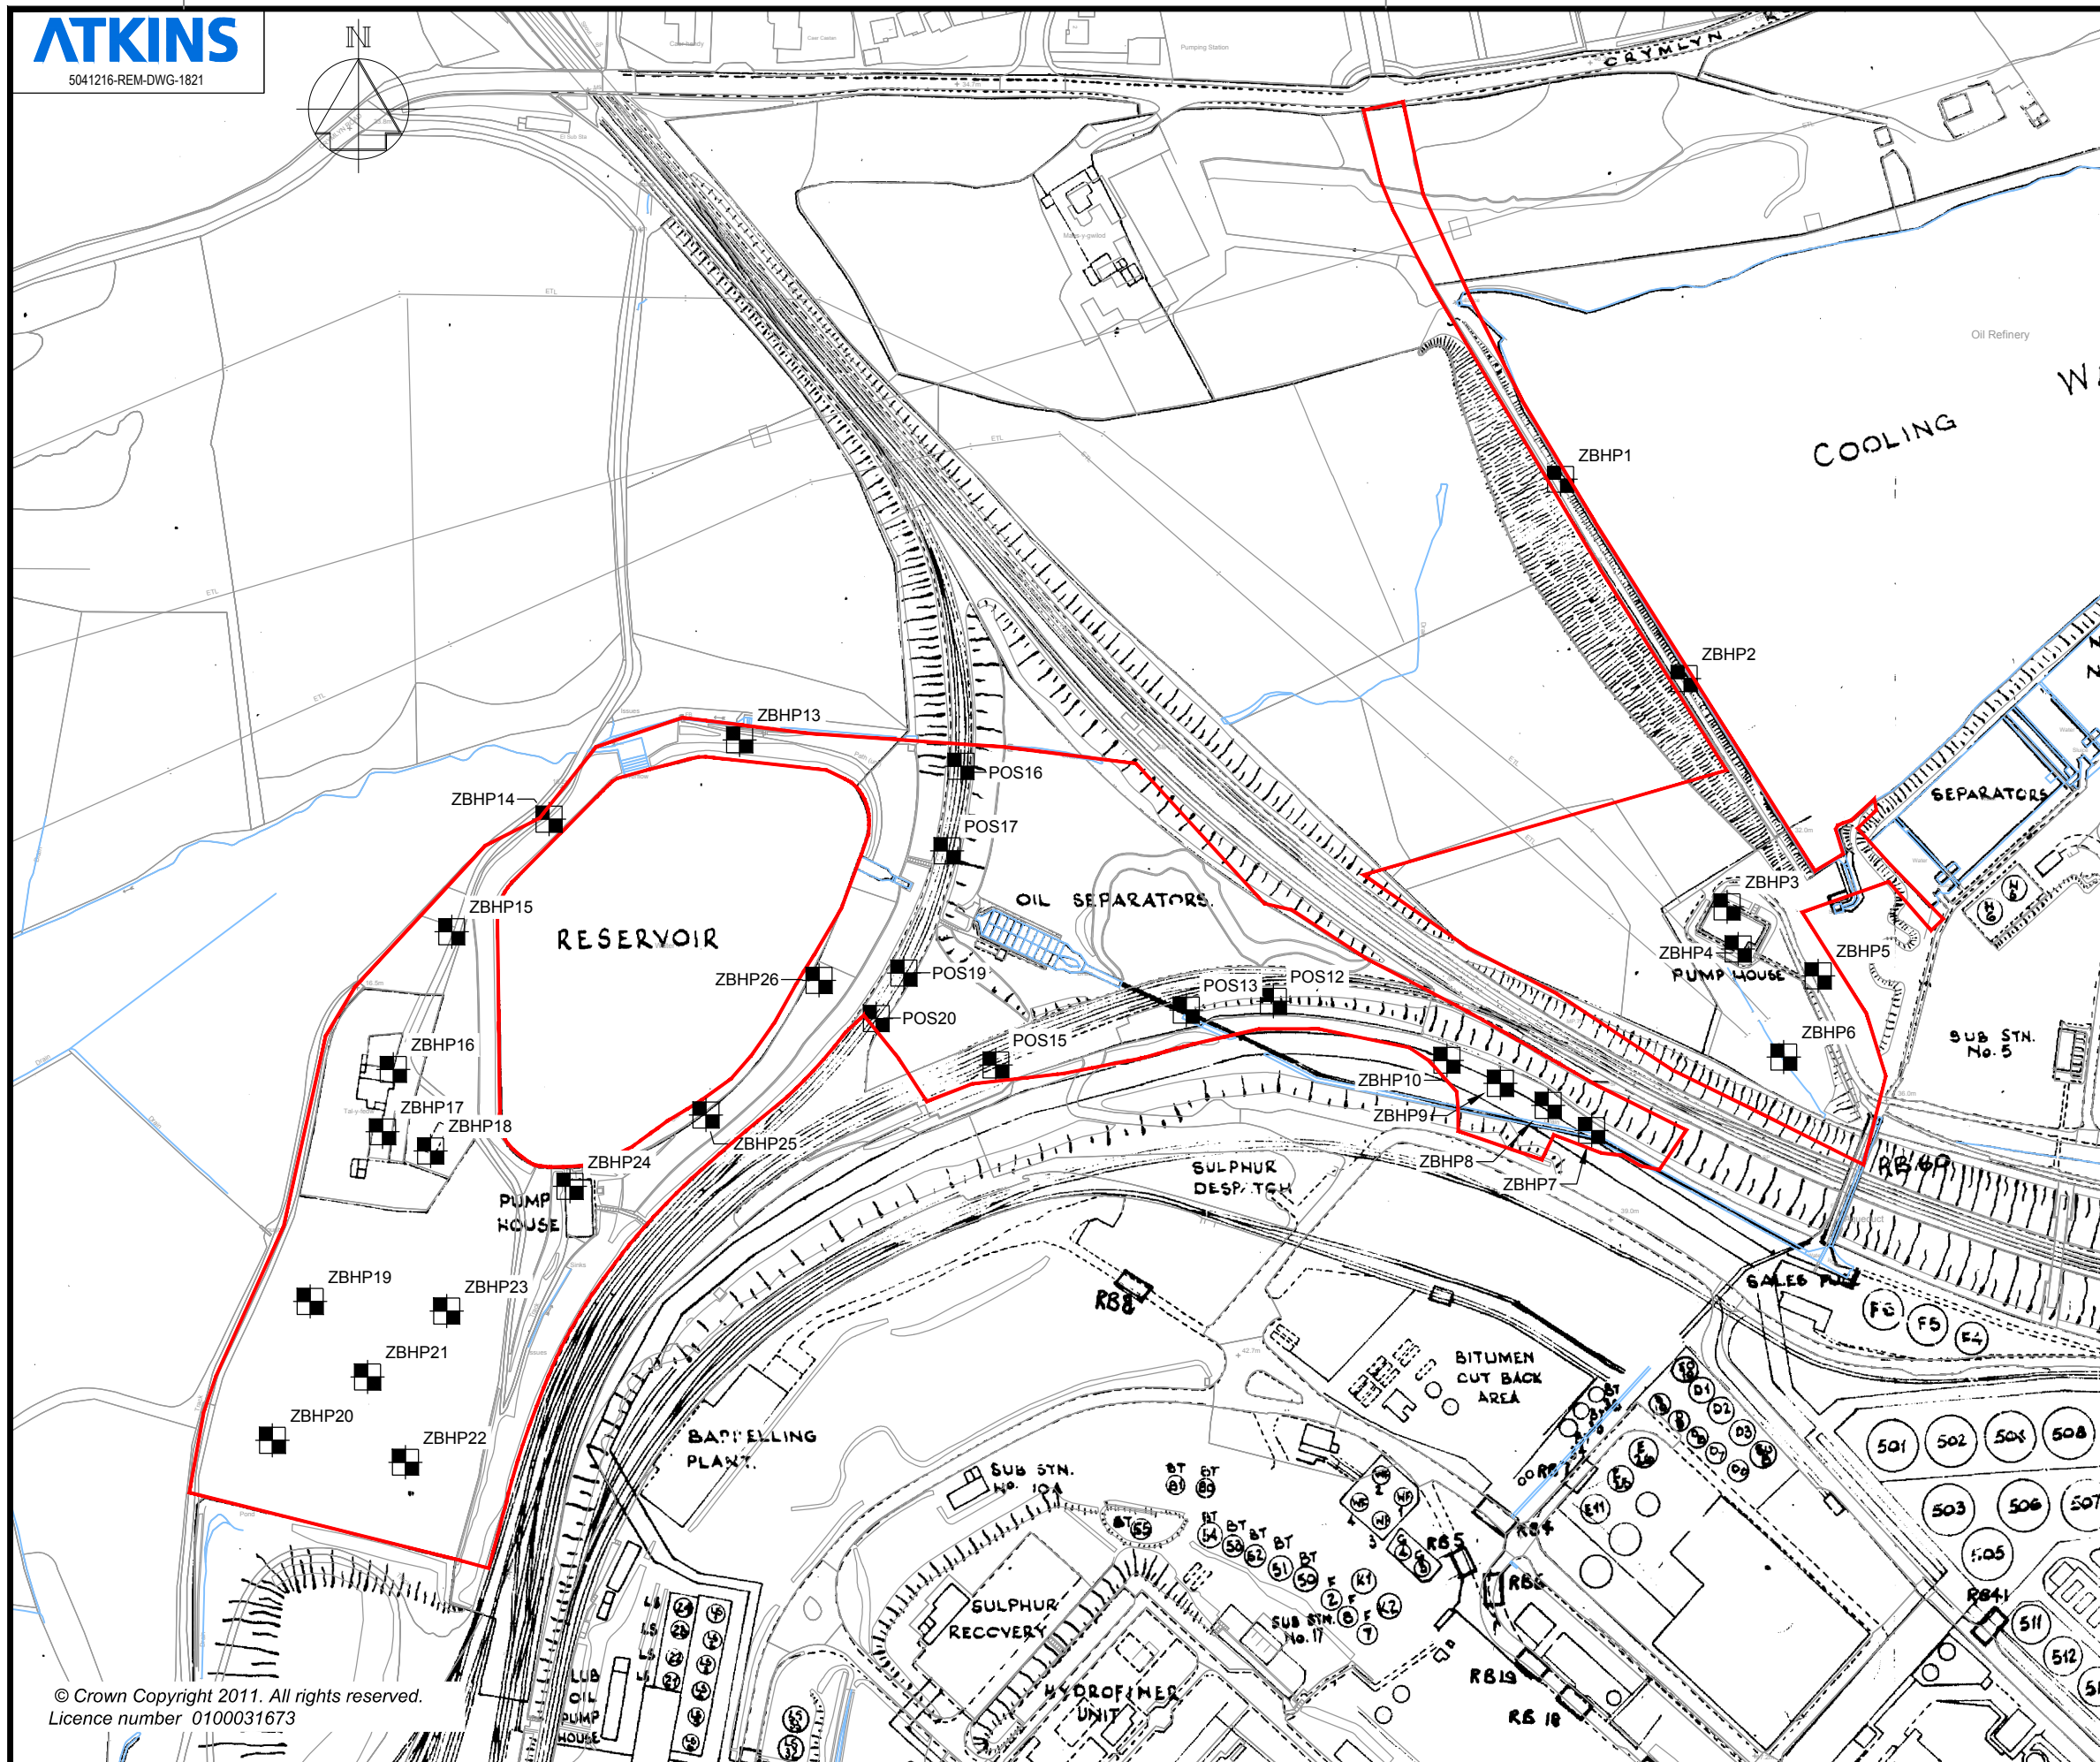

P2	BOUNDARY AMENDMENT	HS	MT	26/10/15
P1	FIRST ISSUE	MJ	MT	24/03/15
REVISIONS		Drawn By	Checked By	Date

PURPOSE OF ISSUE	Rev.	Authorised for issue	Date
------------------	------	----------------------	------

Atkins Limited			
Telford Office	Birmingham Office		
Cornerstone House	The Axis, 10 Holliday Street		
Stafford Park 13	Birmingham		
Telford TF3 3AZ	West Midlands B1 1TF		
Tel 01952 201234	©	Tel 0121 483 5000	
Fax 01952 200981		Fax 0121 483 5252	

THIS DRAWING IS NOT TO BE SCALED

CLIENT	ST.MODWEN
--------	------------------


PROJECT	COED DARCY
---------	------------

DRAWING TITLE	PUBLIC OPEN SPACE ZONE B SOUTH SITE RESERVOIR WOODLAND HISTORICAL LAYOUT		
---------------	--	--	--

SCALES	DRAWN	CHECKED	CO-ORD CHECK
1:2,500	MJ	MT	
	DATE	DATE	DATE
	24/03/15	24/03/15	
DRAWING NO	SHEET	PLOT DATE	REV
	A3	28.10.15	


5041216-REM-DWG-1821

P2

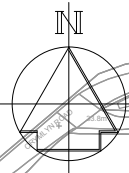

KEY

- PUBLIC OPEN SPACE ZONE B
- AREA OF RESTRICTED ACCESS
- AREAS OF LITTLE OR NO DEVELOPMENT
- AREA OF HISTORICAL PROCESS OPERATIONS AND STORAGE

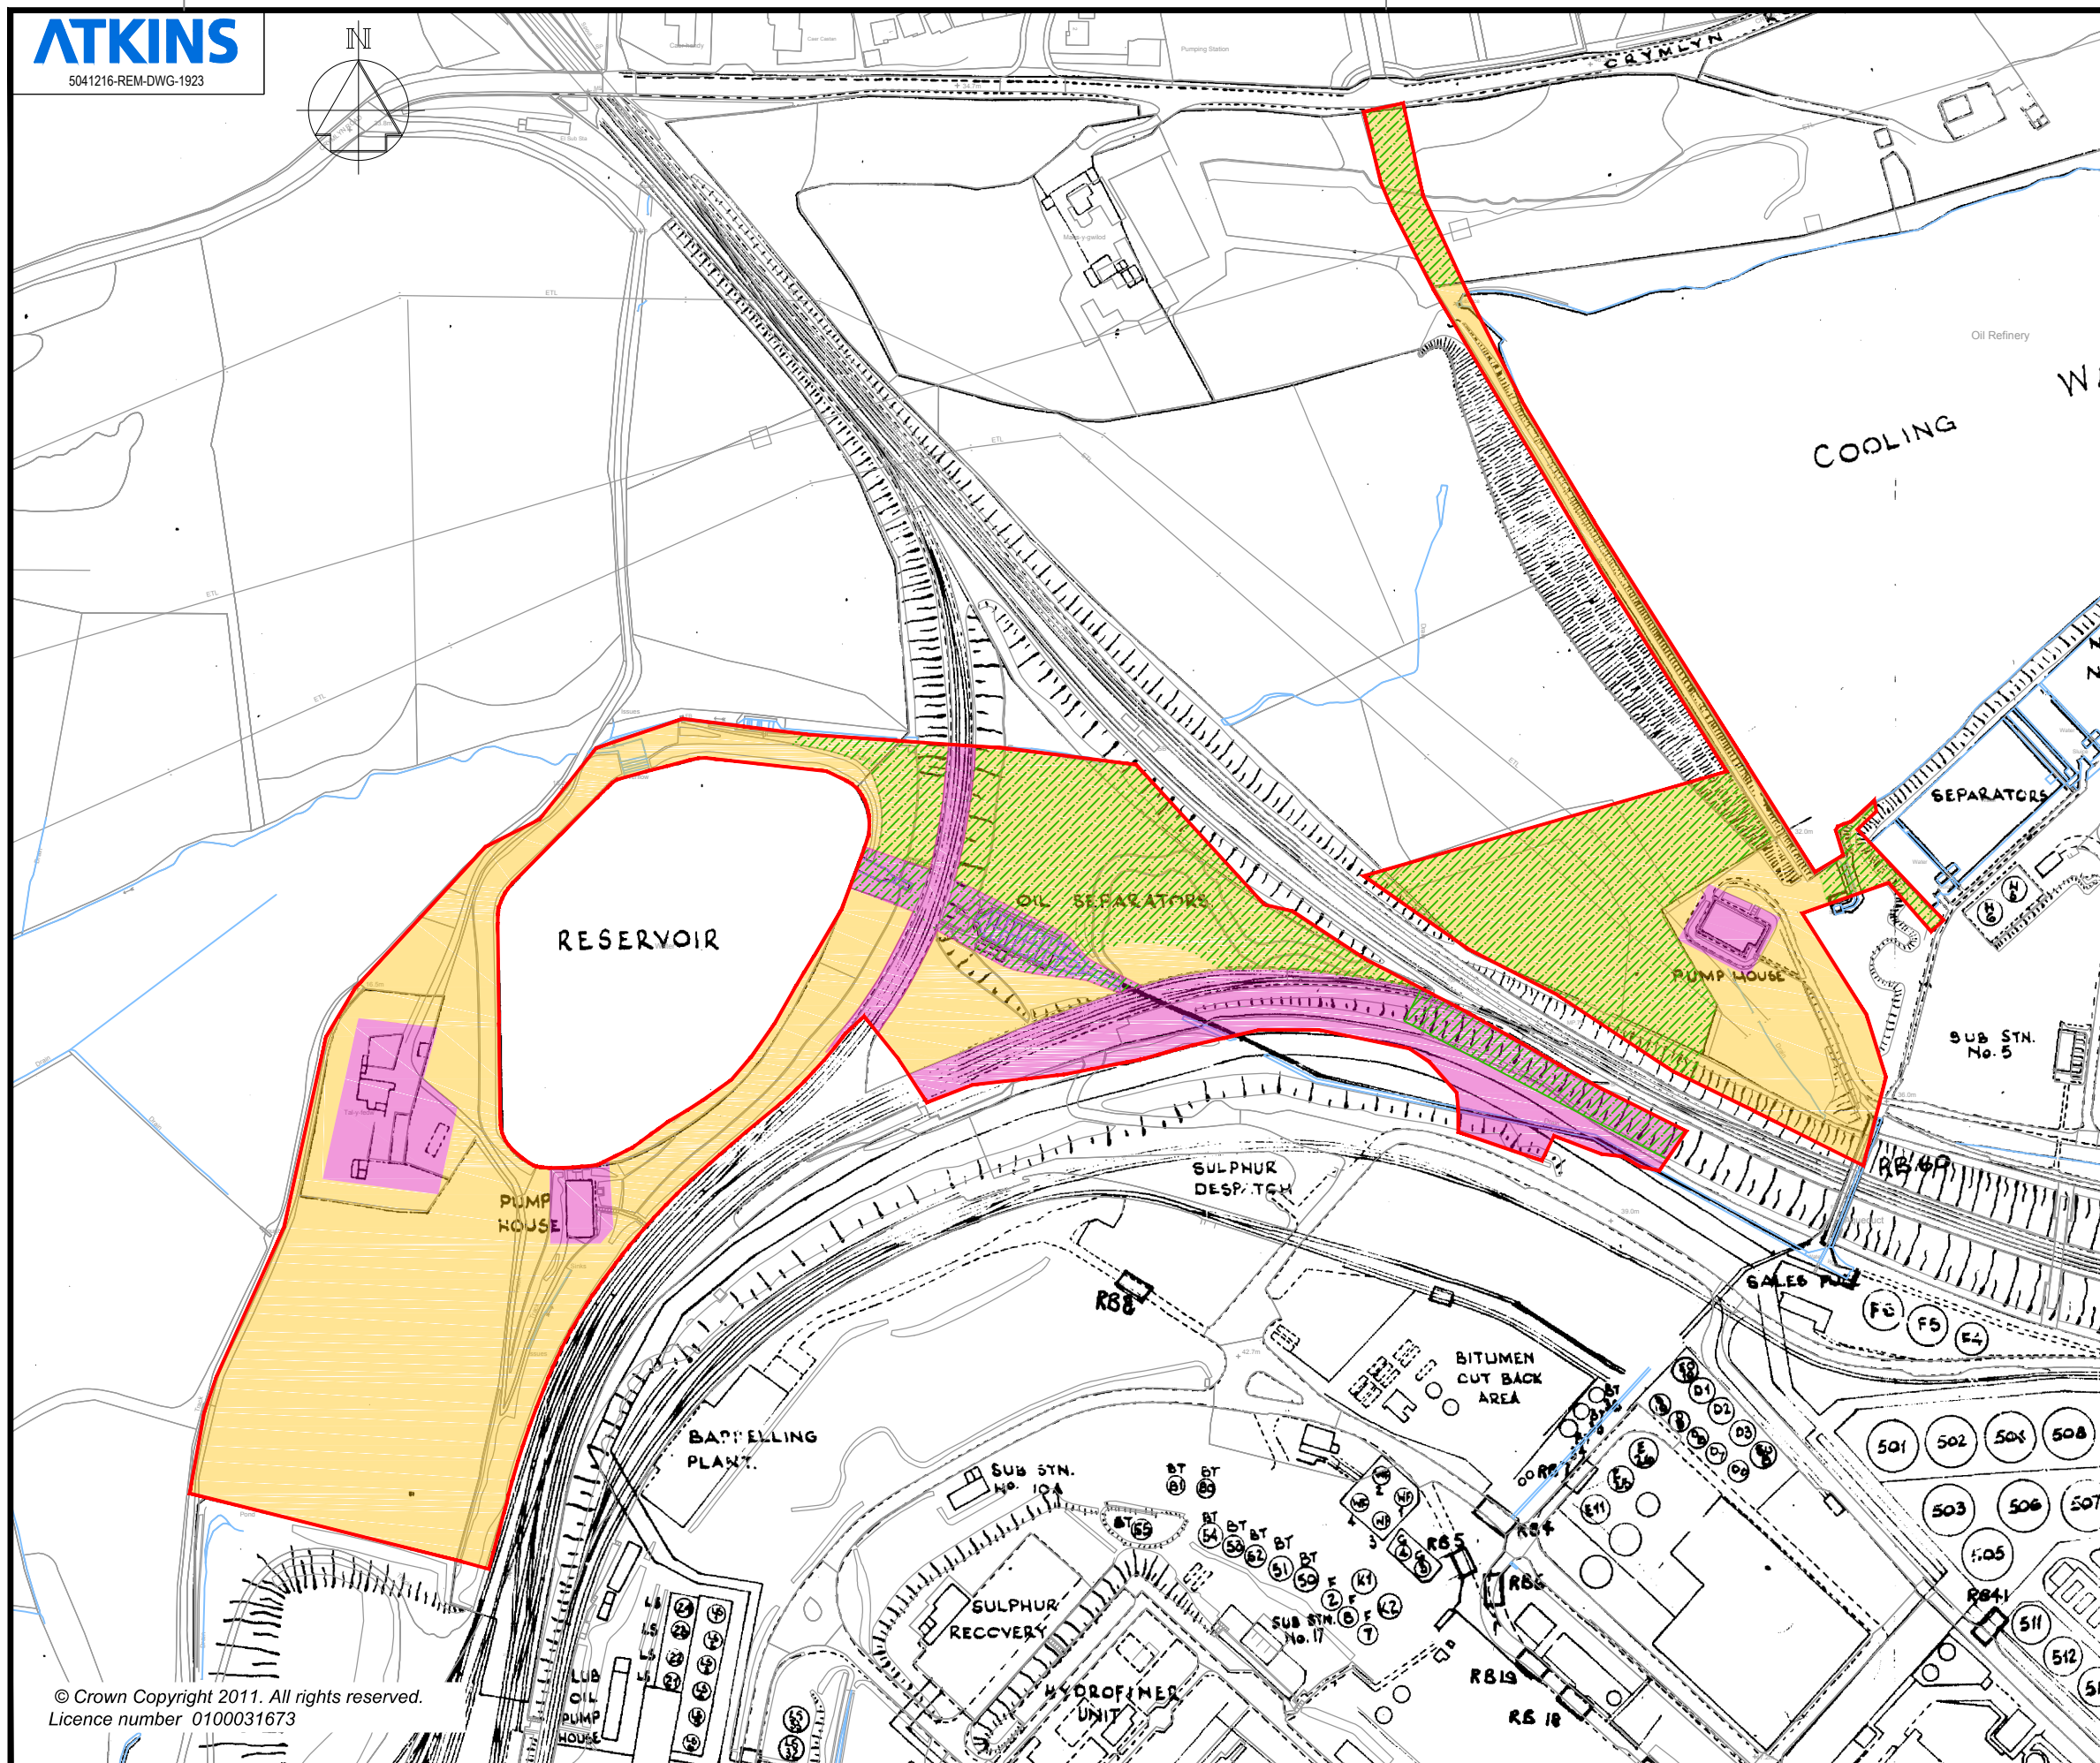

P2	BOUNDARY AMENDMENT	HS	MT	26/10/15
P1	FIRST ISSUE	MJ/CK	MT	18/05/15
REVISIONS		Drawn By	Checked By	Date

PURPOSE OF ISSUE	Rev.	Authorised for issue	Date
Atkins Limited Telford Office Cornerstone House Stafford Park 13 Telford TF3 3AZ Tel 01952 201234 Fax 01952 200981			
Birmingham Office The Axis, 10 Holliday Street Birmingham West Midlands B1 1TF Tel 0121 483 5000 Fax 0121 483 5252			

THIS DRAWING IS NOT TO BE SCALED

ST.MODWEN


CLIENT	PROJECT
COED DARCY	
DRAWING TITLE	
PUBLIC OPEN SPACE ZONE B NORTH SITE WOODLAND HISTORICAL LAYOUT	

SCALES	DRAWN	CHECKED	CO-ORD CHECK
1:2,500	MJ	MT	
	DATE	DATE	DATE
	19/03/15	19/03/15	
DRAWING NO	SHEET	PLOT DATE	REV
5041216-REM-DWG-1923	A3	29.10.15	P2

100
0 10
Millimetres



DO NOT SCALE

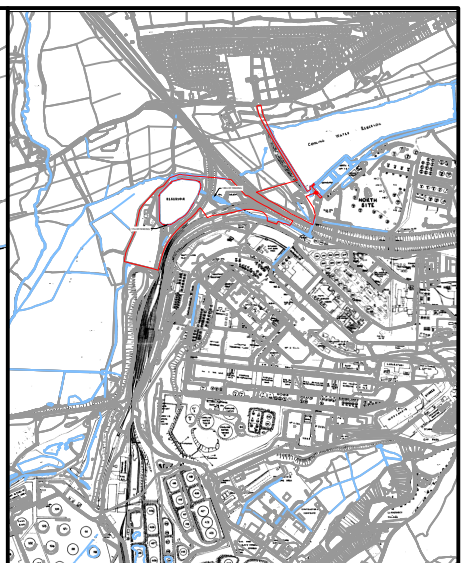

LOCATION PLAN
SCALE 1:25,000

KEY

- PUBLIC OPEN SPACE ZONE B
- FENCING
- REPROFILING USING SOME IMPORTED CLEAN COVER FOR PROPOSED OPEN FIELD
- TRIAL PIT LOCATION

NOTE

145m TOTAL LENGTH OF FENCING REQUIRED

Rev.	Date	Description	By	Chkd	App'd
P1	03/09/15	FIRST ISSUE	MJ	MT	ML

FOR INFORMATION

ATKINS

The Axis
10 Holliday Street
Birmingham
B1 1TF

Tel: +44 (0)1214 835000
Fax: +44 (0)1214 835252
www.atkinsglobal.com

Copyright © Atkins Limited (2015)

ST.MODWEN

COED DARCY

PUBLIC OPEN SPACE ZONE B
LONG TERM RECEPTORS
ACCESS AND LANDSCAPING PROPOSALS

Scale	Designed	Drawn	Checked	Authorised
1:2500	MT	MJ	MT	ML
Original Size	Date	Date	Date	Date
A3	03/09/15	03/09/15	03/09/15	03/09/15
Drawing Number				Revision
5041216-ATK-DR-C-REM-002015				P 1

Appendix A – Photographs



Photograph 1: Open excavation filled with surface water run off and surrounded by dense semi mature woodland with thick scrub.



Photograph 2: Dirt turning head adjacent to NSR pumps with dense semi mature woodland either side.



Photograph 3: Sheet piled jetty in the south eastern corner of the NSR. Structure fenced off for access on the eastern edge.



Photograph 4: Photo taken northwards along the NSR grassed dam wall.



Photograph 5: Grassed bank of the NSR dam wall with dense scrubland from the toe of the slope.



Photograph 6: Grassed bank of the NSR dam wall with dense semi mature woodland with thick scrub from the toe of the slope.



Photograph 7: Photo taken southwards along the NSR grassed dam wall next to the spillway.



Photograph 8: Semi mature woodland with thick scrub comprising brambles and fallen deadwood.



Photograph 9: Northern end of the NSR pumping main. Note where exposed, pipe lagging was identified.



Photograph 10: Relic concrete based drainage channel in dense scrub and semi mature woodland.



Photograph 11: Relic concrete based drainage channel with steel drainage pipe. Located in dense scrub and semi mature woodland.



Photograph 12: Relic concrete based drainage channel in dense scrub and semi mature woodland.



Photograph 13: Dense scrubland and gauze with the site boundary denoted by the palisade fencing.



Photograph 14: Concrete culvert and some pipes in an overgrown area of scrub comprising brambles and buddlejia. Some small mounds of track scrapings were noted to be present.



Photograph 15: Photo taken westwards on top of a degraded woodchip pile with miscellaneous anthropogenic inclusions in. Fencing and some broken materials noted on the hardstanding beyond the woodchip.



Photograph 16: Flooded former pumping equipment sump.



Photograph 17: Operational brick constructed South Site Reservoir (SSR) API separators with ancillary building and above ground storage tank.



Photograph 18: Concrete headwall allowing the discharge from the API separators to reach the SSR to the south east.