


Millimetres

0 10 100

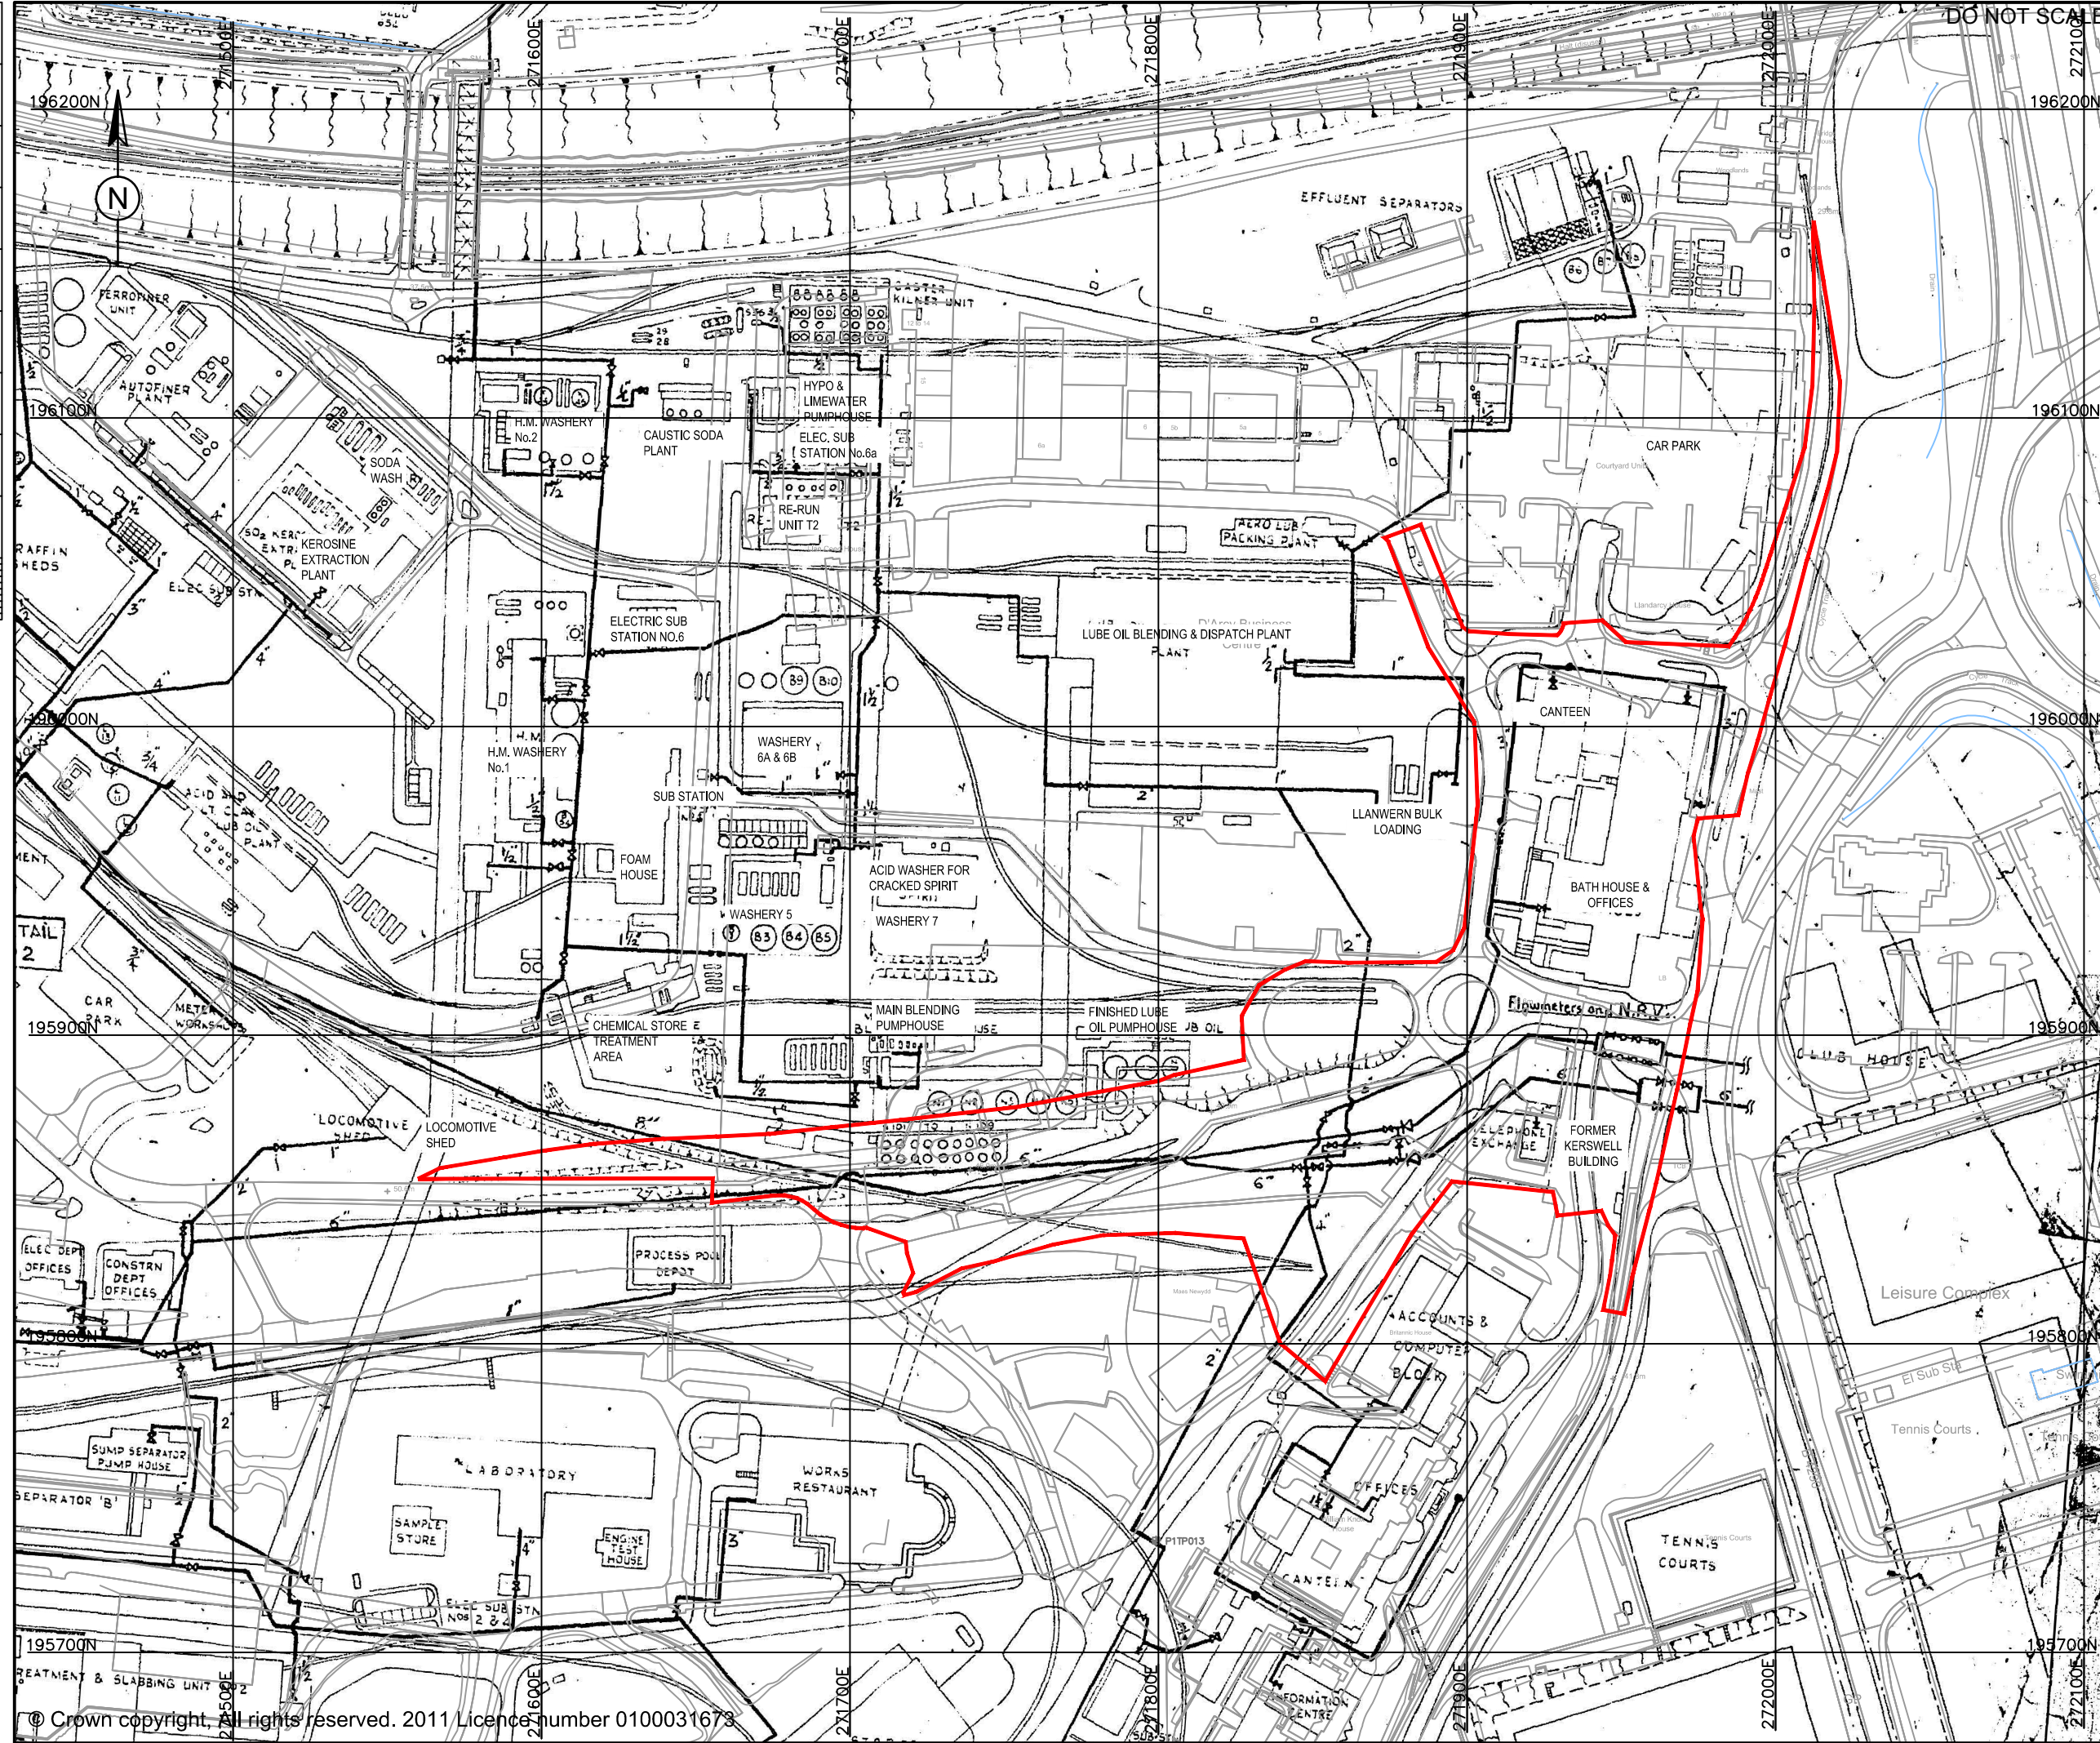

DO NOT SCALE

NOTE:
THIS DRAWING SHOWS THE HISTORICAL SITE LAYOUT WITHIN THE PHASE
BOUNDARY TAKEN FROM A SCANNED IMAGE OF NEATH WATER SERVICES
DRAWING 30701274 DATED 29th OCTOBER 1965.

KEY:
MONITOR PHASE 48 BOUNDARY

P1	11/01/16	FIRST ISSUE	MJ	ML	MP
Rev.	Date	Description	By	Chk'd	App'd
Drawing Status					Suitability

FOR INFORMATION

ATKINS

The Axis
10 Holiday Street
Birmingham
B1 1TF

Tel: +44 (0)1214 835000
Fax: +44 (0)1214 835252
www.atkinsglobal.com

Copyright © Atkins Limited (2015)

Client


ST.MODWEN

Leisure Complex

Project Title
COED DARCY

Drawing Title
MONITOR PHASE 48
HISTORICAL FEATURES

Scale	Designed	Drawn	Checked	Authorised
1:2000	ML	MJ	ML	MP
Original Size A3	Date 11/01/16	Date 11/01/16	Date 11/01/16	Date 11/01/16
Drawing Number 5041216-ATK-DR-C-REM-2154	Revision P 1			

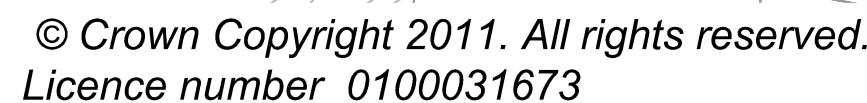[illegible]

Drawing Status	Suitability
FOR INFORMATION	S2

Client

 ST.MODWEN

Drawing Title

MONITOR PHASE 48
CURRENT TOPOGRAPHICAL SURVEY
AND ROAD LAYOUT

Scale	Designed	Drawn	Checked	Authorised
1:1000	ML	MJ	ML	MP
Original Site	Date	Date	Date	Date
A1	21/01/16	21/01/16	21/01/16	21/01/16
Drawing Number				Revision
5041216-ATK-DR-C-REM-02175				P 1

Appendices

Appendix A. Photo Records taken during the road reconfiguration works



Photograph 1 – Looking east over bank improvement ground works.



Photograph 2 – Looking north towards the motorway island.



Photograph 3 – Looking southwest towards Britannic Way.



Photograph 4 – Looking northwest towards Darcy Business park.



Photograph 5 – Looking northeast towards the motorway island.



Photograph 6 – Looking south towards Britannic Way.



Photograph 7 – Looking southeast along the B4290, note the shallow depth to bedrock.



Photograph 8 – Looking at the newly installed water main, note the shallow depth to bedrock.