
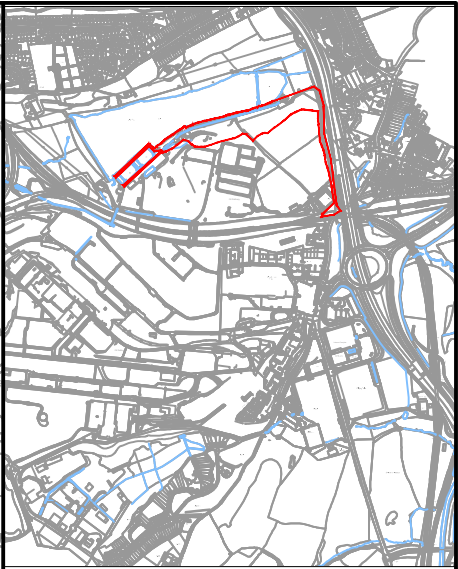


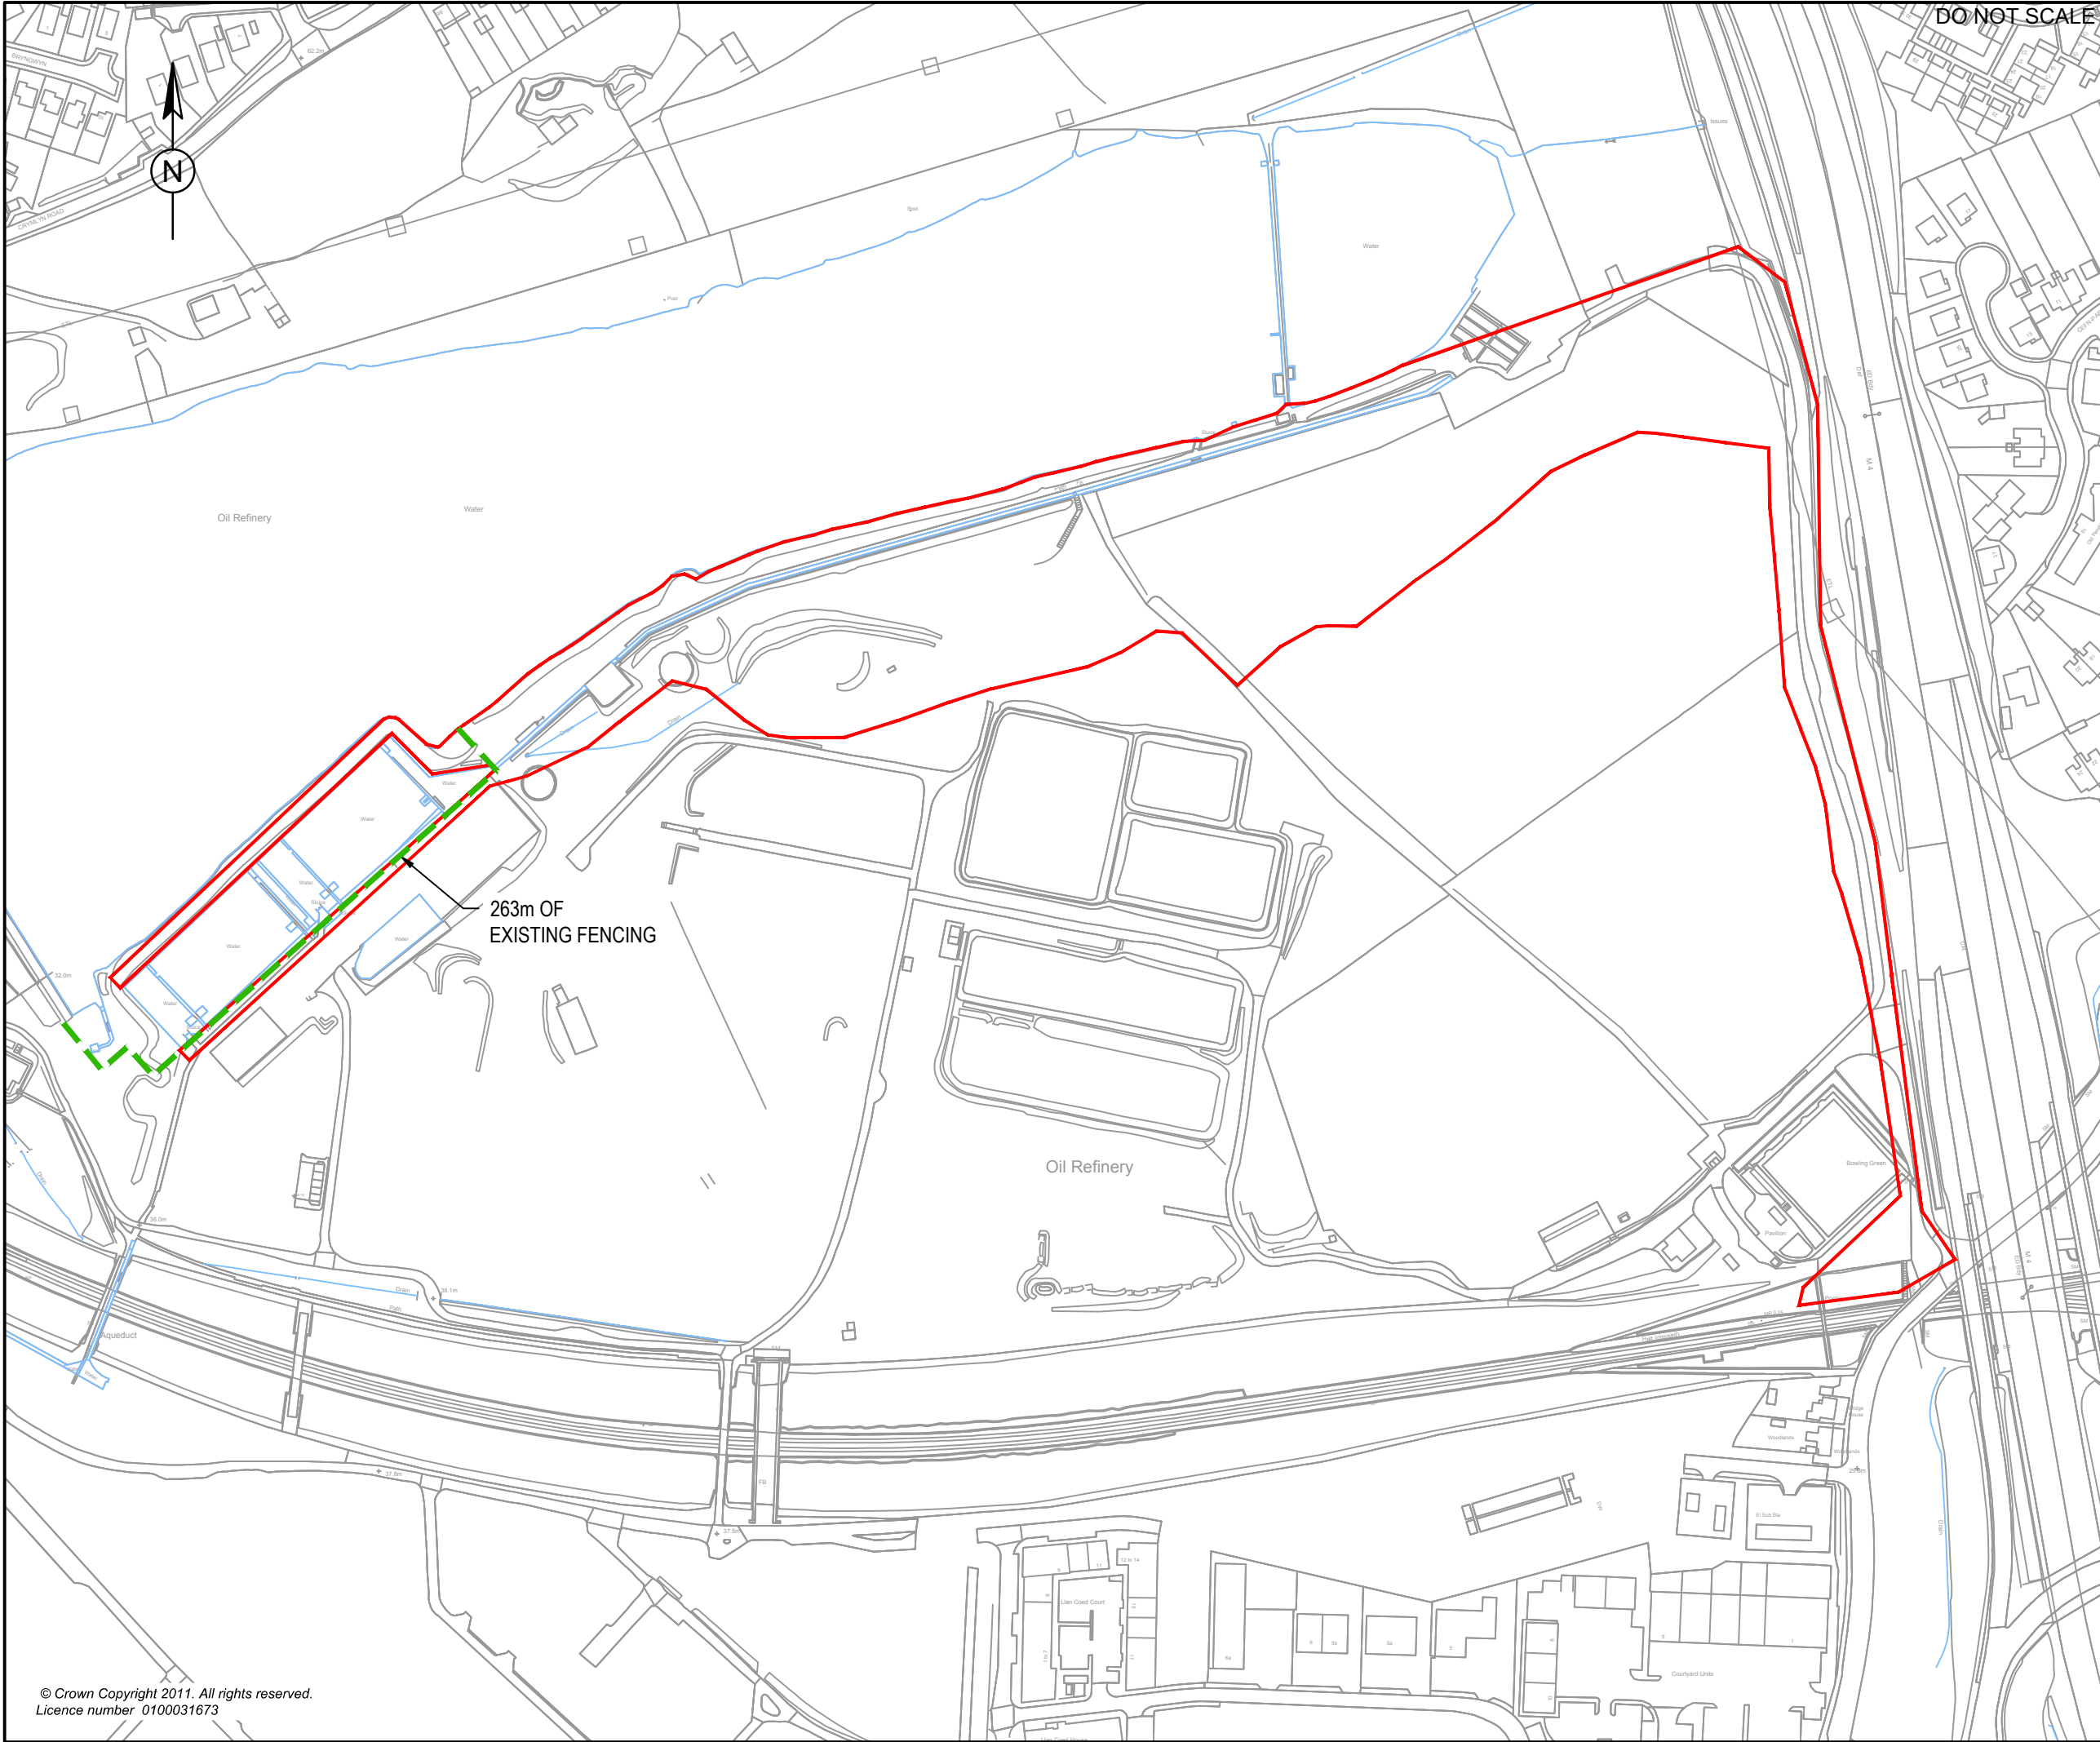

LOCATION PLAN
SCALE 1:25,000

- KEY**
- PUBLIC OPEN SPACE ZONE A
 - 263m OF EXISTING FENCING

P1	03/09/15	FIRST ISSUE	MJ	MT	ML
Rev.	Date	Description	By	Chk'd	App'd

FOR INFORMATION

ATKINS

The Axis
10 Holliday Street
Birmingham
B1 1TF

Tel: +44 (0)1214 635000
Fax: +44 (0)1214 635252
www.atkinsglobal.com

Copyright © Atkins Limited (2015)

Client

ST.MODWEN

Project Title

COED DARCY

Drawing Title

PUBLIC OPEN SPACE ZONE A
LONG TERM RECEPTOR
ACCESS AND LANDSCAPING PROPOSALS

Scale

1:2500

Designed

MT

Drawn

MJ

Checked

MT

Authorised

ML

Original Size

A3

Date

03/09/15

Date

03/09/15

Date

03/09/15

Date

03/09/15

Drawing Number

5041216-ATK-DR-C-REM-002014



Revision

P 1

100
0 10
Millimetres



DO NOT SCALE

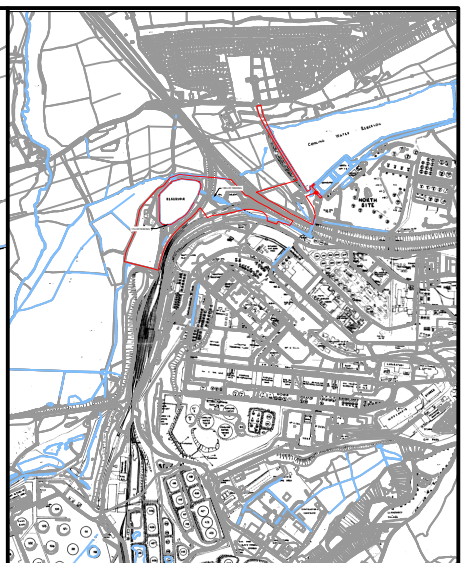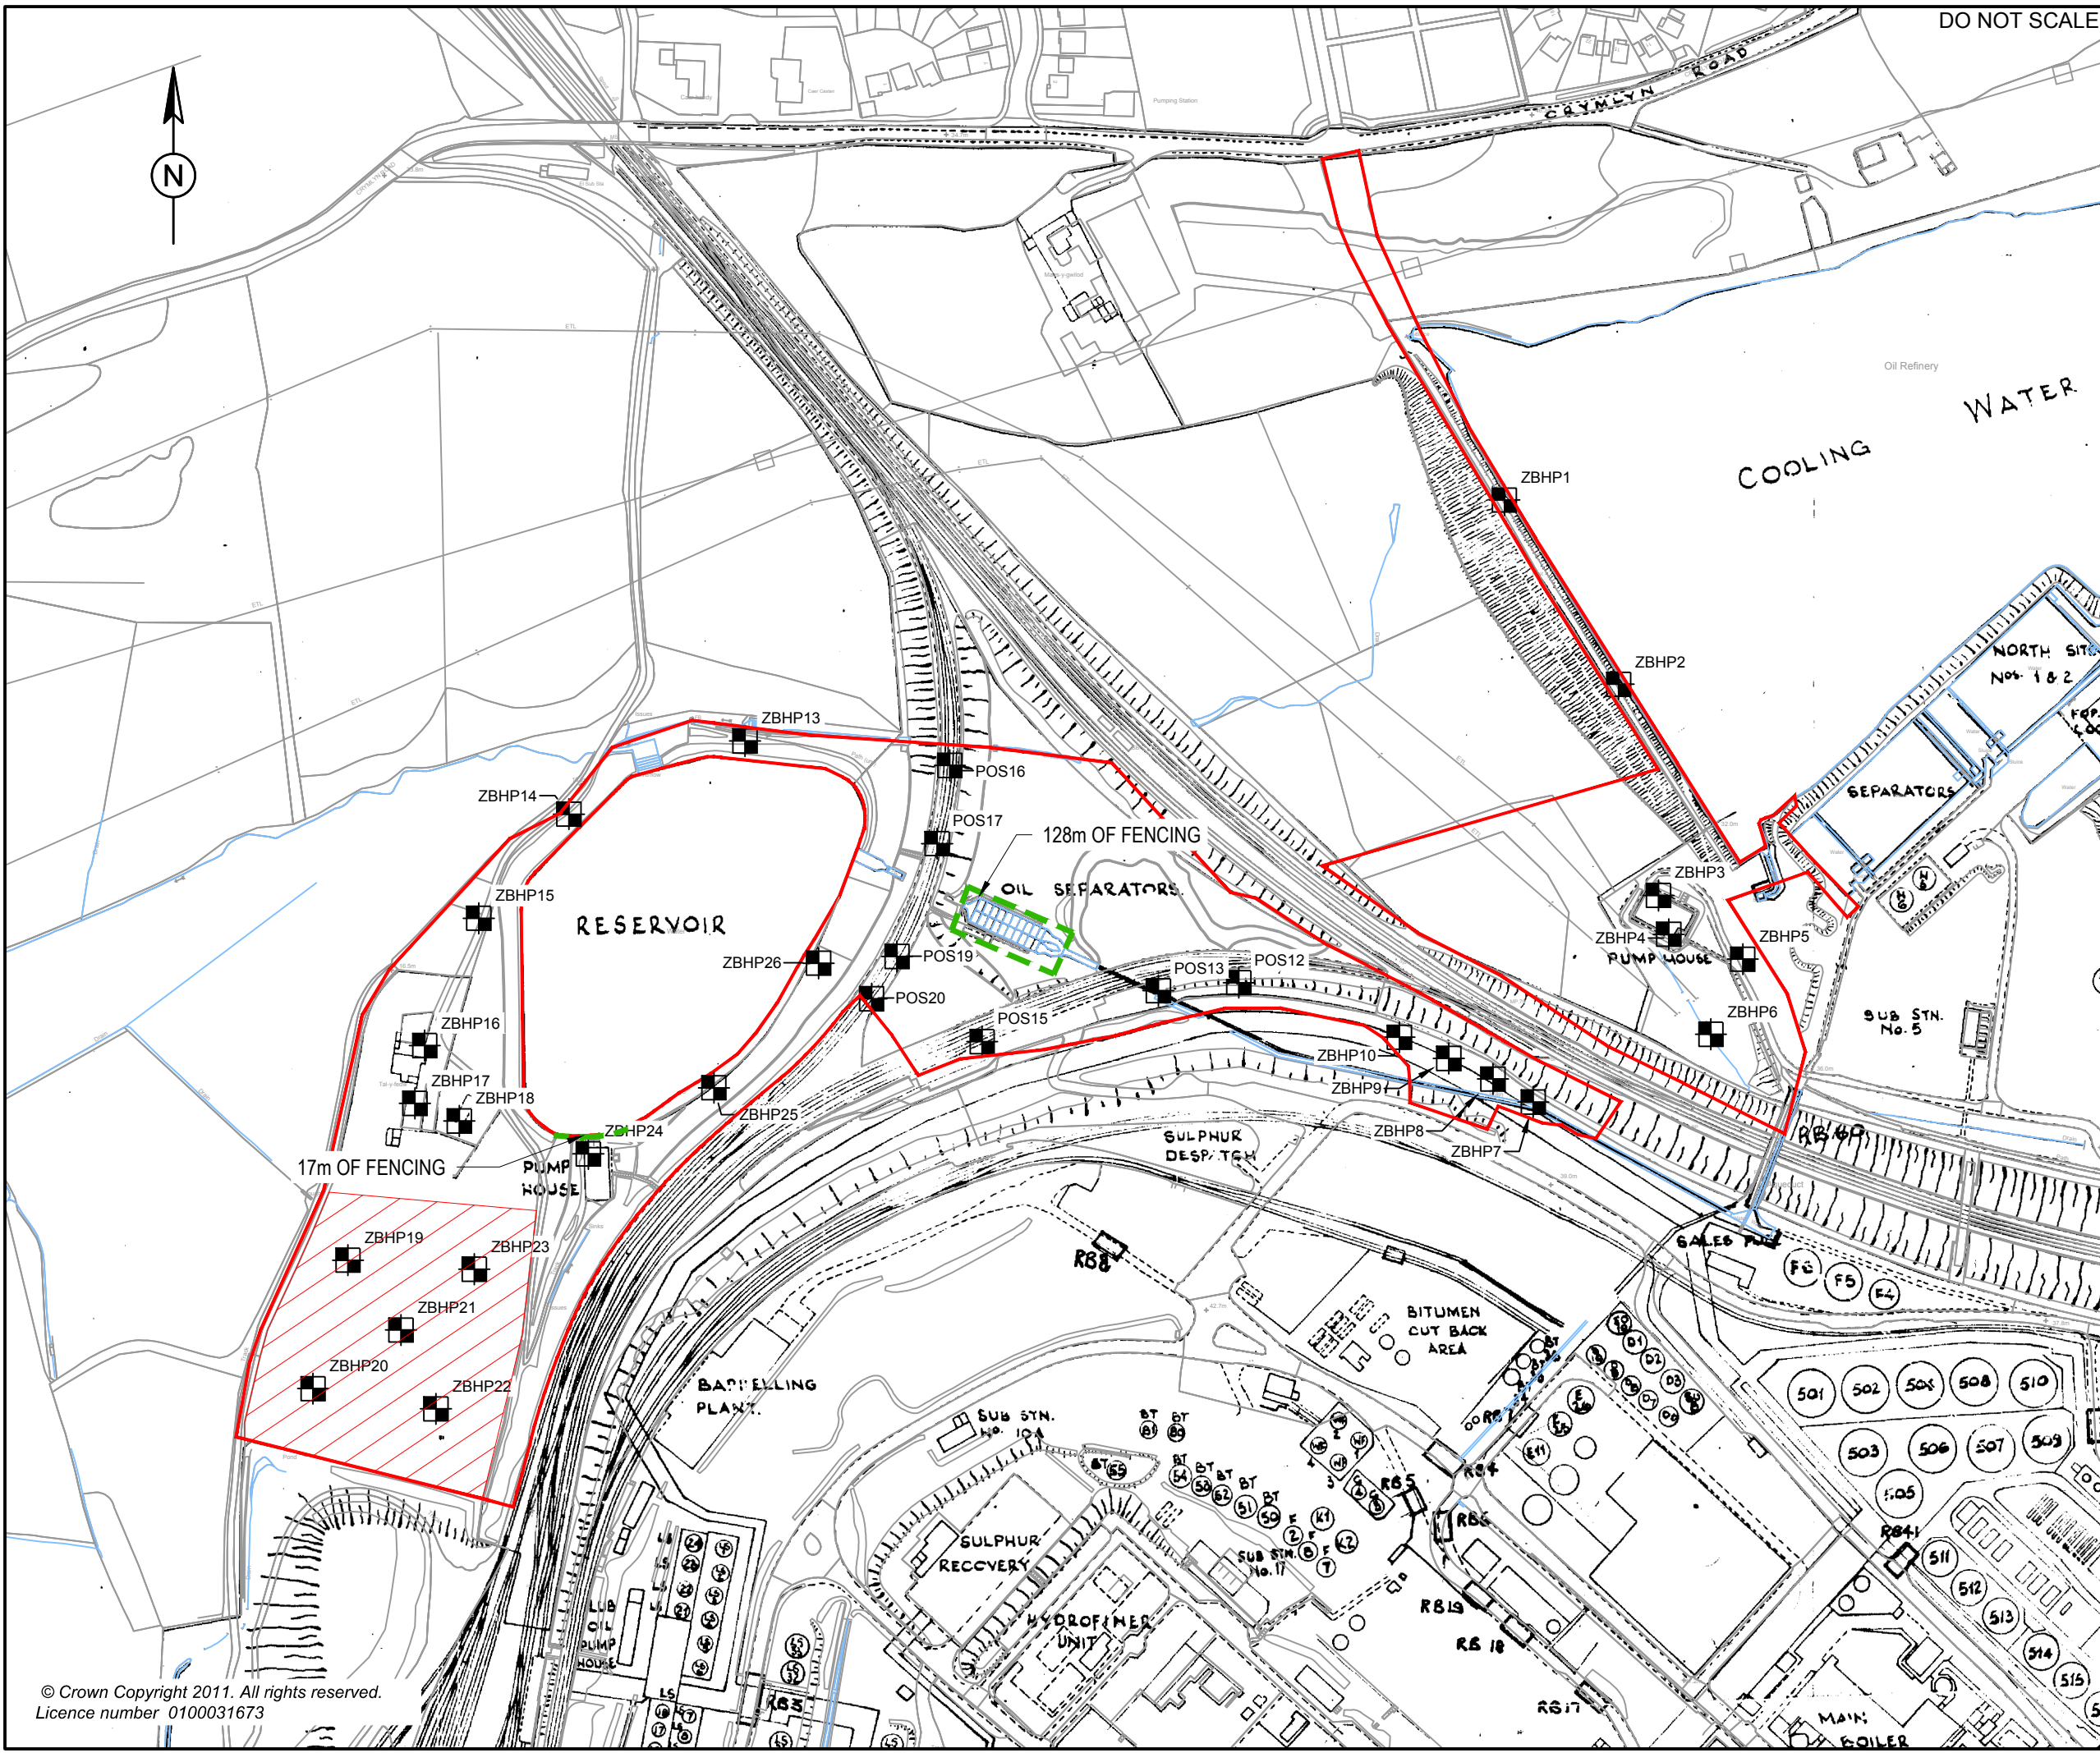

LOCATION PLAN
SCALE 1:25,000

- KEY**
- PUBLIC OPEN SPACE ZONE B
 - FENCING
 - REPROFILING USING SOME IMPORTED CLEAN COVER FOR PROPOSED OPEN FIELD
 - TRIAL PIT LOCATION

NOTE
145m TOTAL LENGTH OF FENCING REQUIRED

Rev.	Date	Description	By	Chk'd	App'd
P1	03/09/15	FIRST ISSUE	MJ	MT	ML

FOR INFORMATION

S2

ATKINS

The Axis
10 Holliday Street
Birmingham
B1 1TF

Tel: +44 (0)1214 835000
Fax: +44 (0)1214 835252
www.atkinsglobal.com


Copyright © Atkins Limited (2015)

ST.MODWEN


COED DARCY

PUBLIC OPEN SPACE ZONE B
LONG TERM RECEPTORS
ACCESS AND LANDSCAPING PROPOSALS

Scale	Designed	Drawn	Checked	Authorised
1:2500	MT	MJ	MT	ML
Original Size	Date	Date	Date	Date
A3	03/09/15	03/09/15	03/09/15	03/09/15
Drawing Number				Revision
5041216-ATK-DR-C-REM-002015				P 1

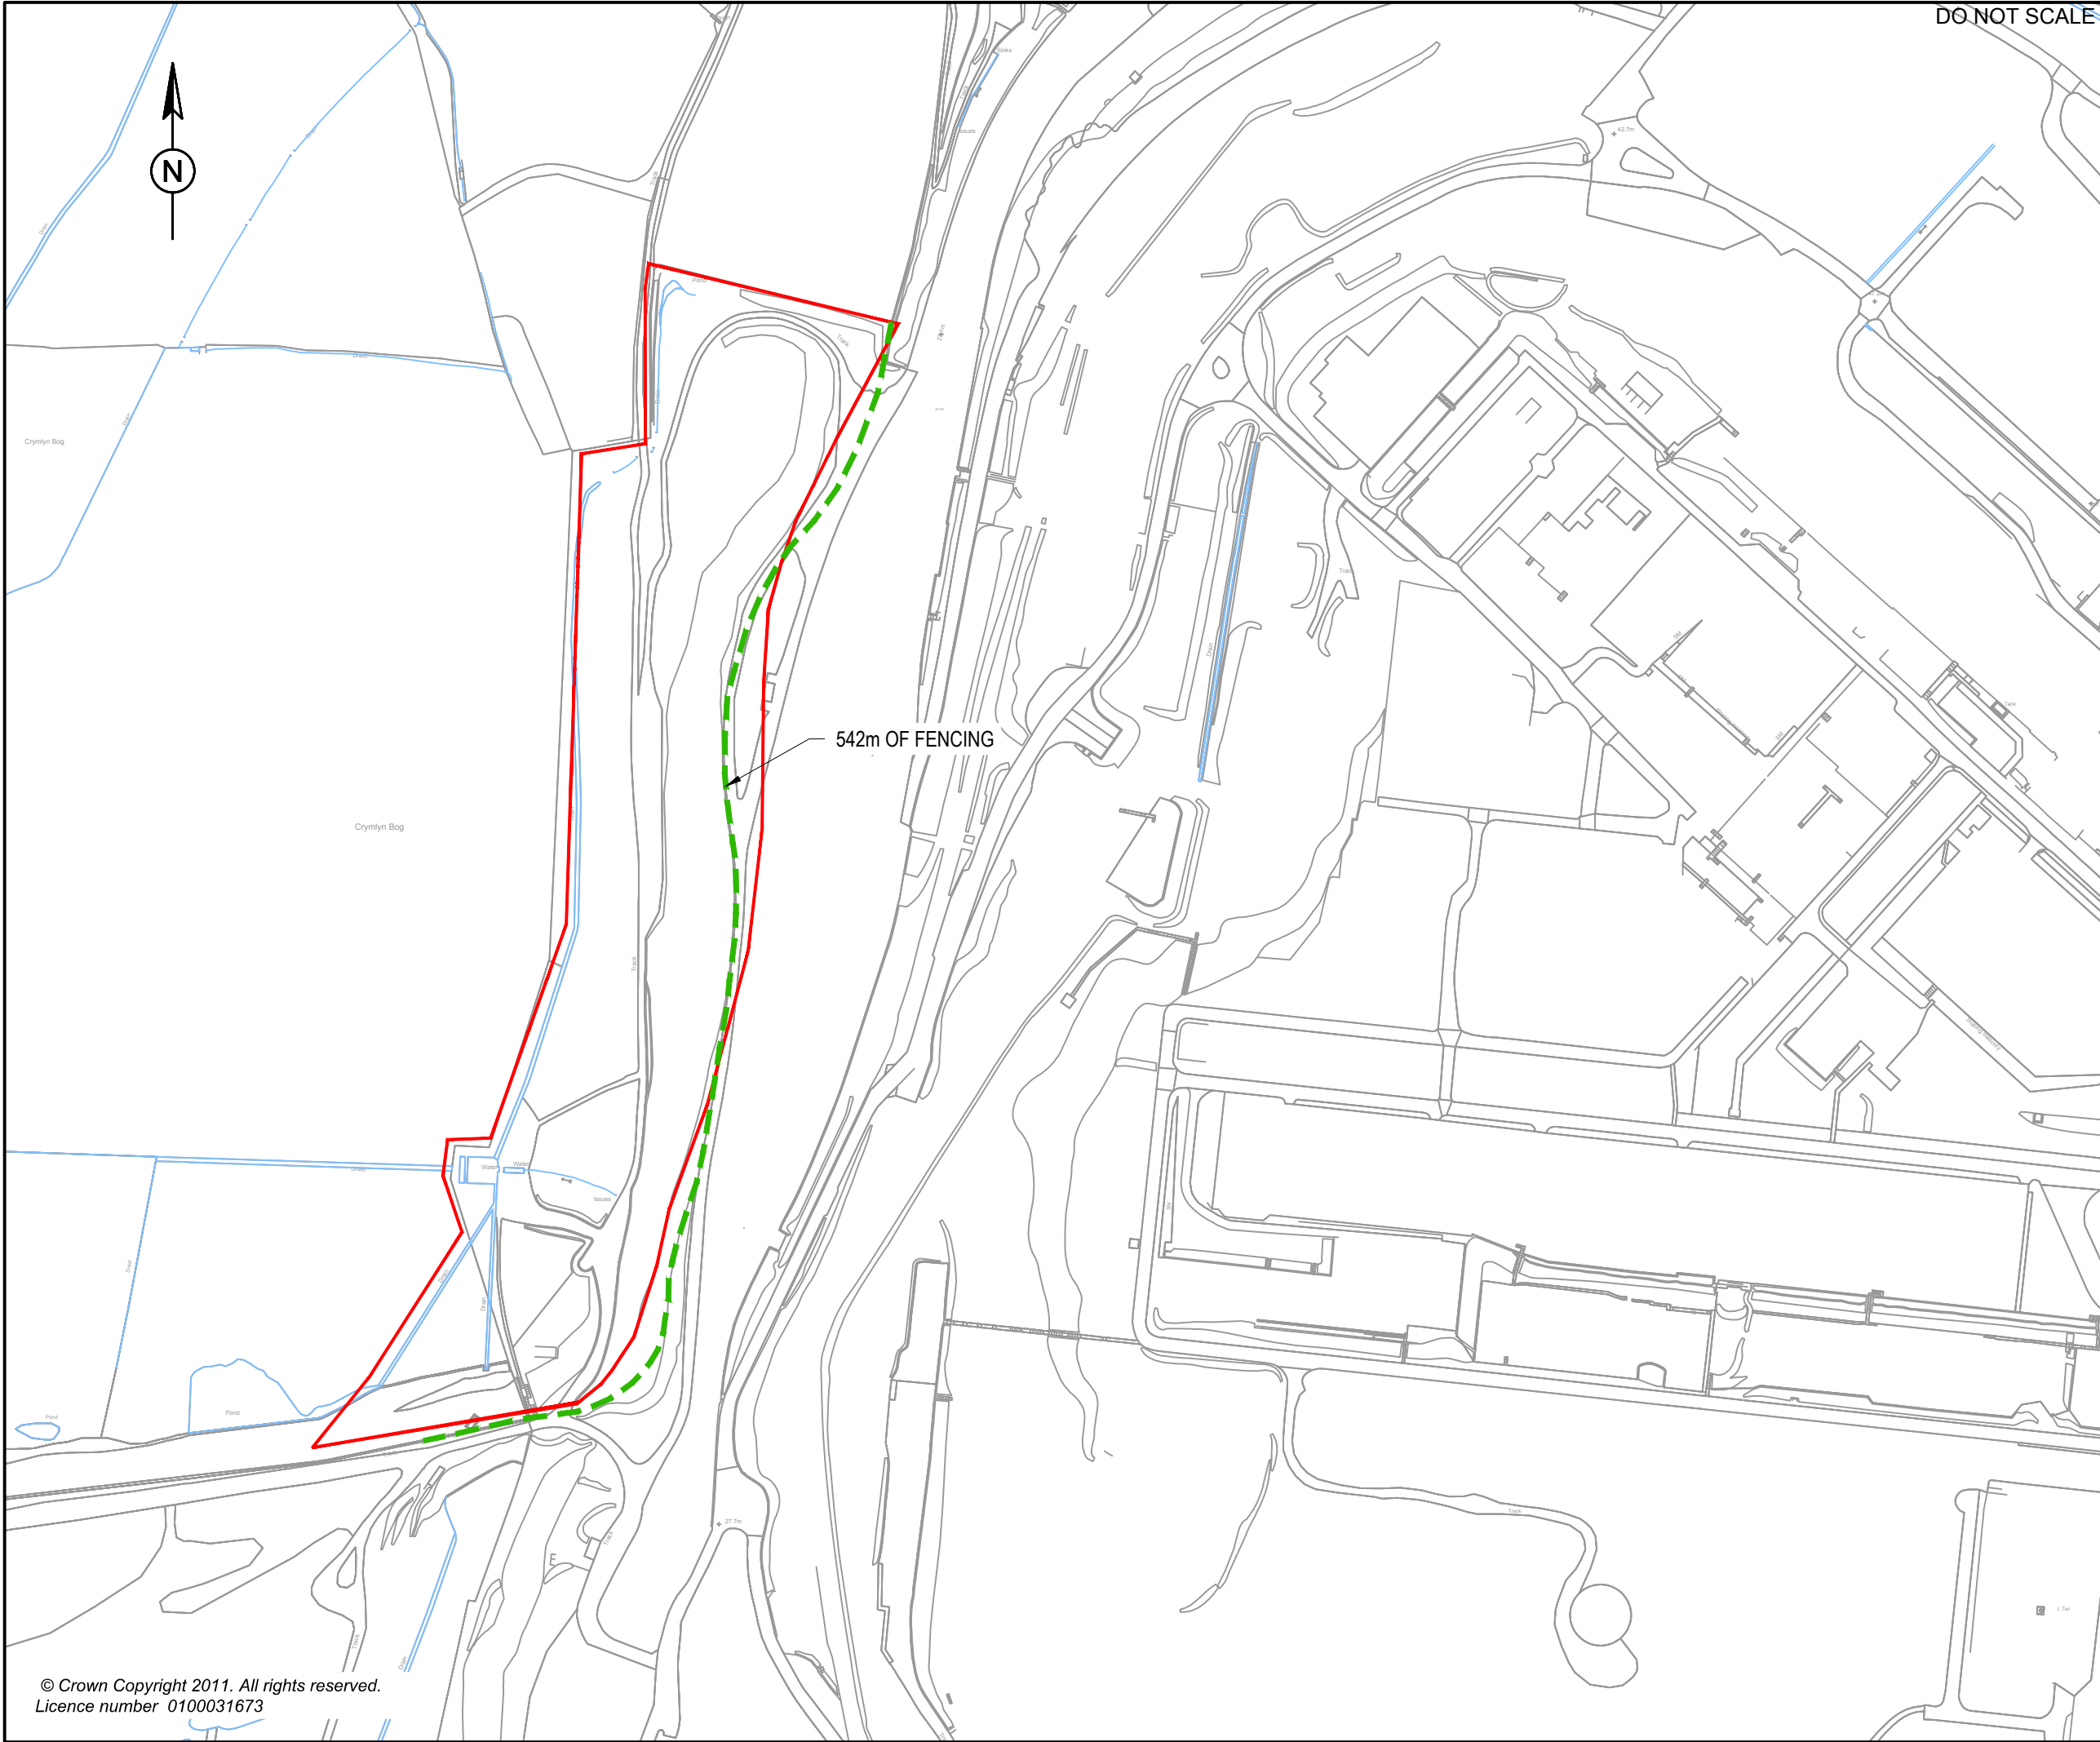

DO NOT SCALE

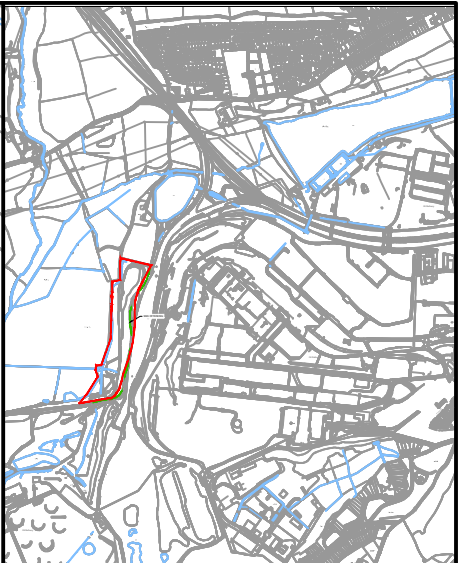

LOCATION PLAN
SCALE 1:25,000

KEY

- PUBLIC OPEN SPACE ZONE C
- FENCING

NOTE

542m TOTAL LENGTH OF FENCING REQUIRED

P1	03/09/15	FIRST ISSUE	MJ	MT	ML
Rev.	Date	Description	By	Chk'd	App'd

Drawing Status	FOR INFORMATION	Suitability	S2
----------------	-----------------	-------------	----

ATKINS

The Axis
10 Holliday Street
Birmingham
B1 1TF

Tel: 44 (0)1214 835000
Fax: 44 (0)1214 835252
www.atkinsglobal.com

Copyright © Atkins Limited (2015)

Client

ST.MODWEN

Project Title

COED DARCY

Drawing Title

PUBLIC OPEN SPACE ZONE C
LONG TERM RECEPTORS
ACCESS AND LANDSCAPING PROPOSALS

Scale	Designed	Drawn	Checked	Authorised
1:2500	MT	MJ	MT	ML
Original Size	Date	Date	Date	Date
A3	03/09/15	03/09/15	03/09/15	03/09/15
Drawing Number	Revision			
5041216-ATK-DR-C-REM-002016	P 1			

