




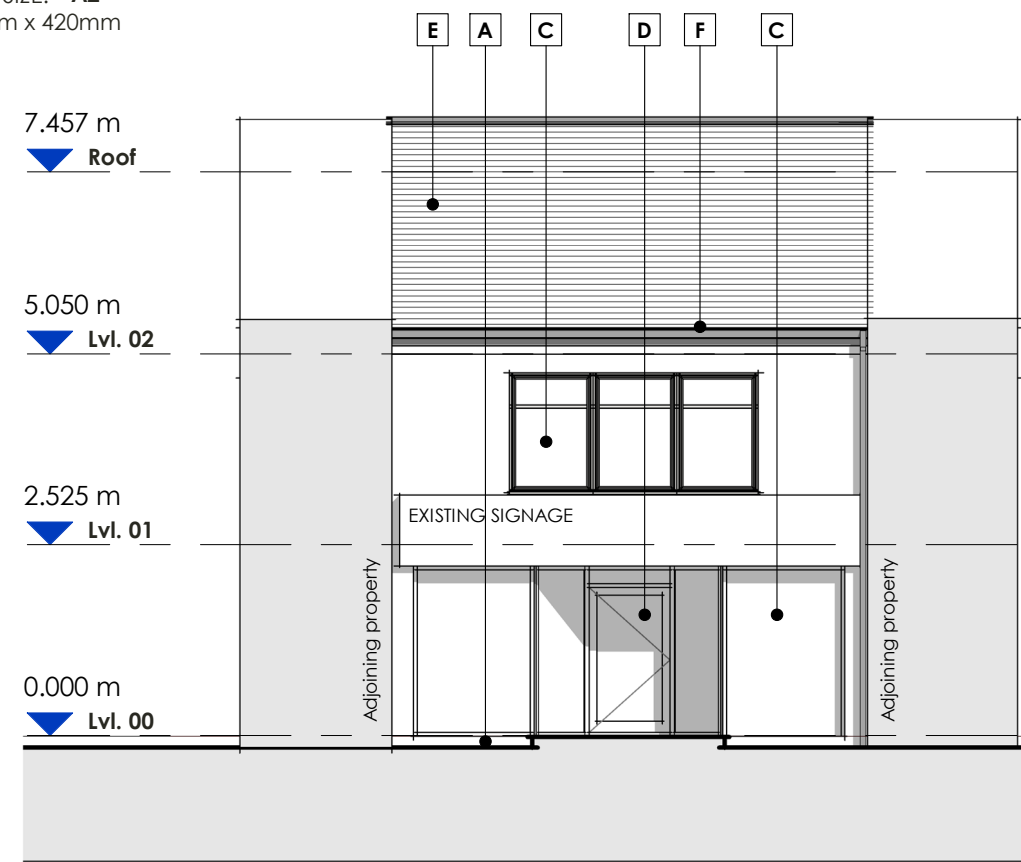


View No: **A** GA Elevation - Front - Existing  
Scale: 1 : 100

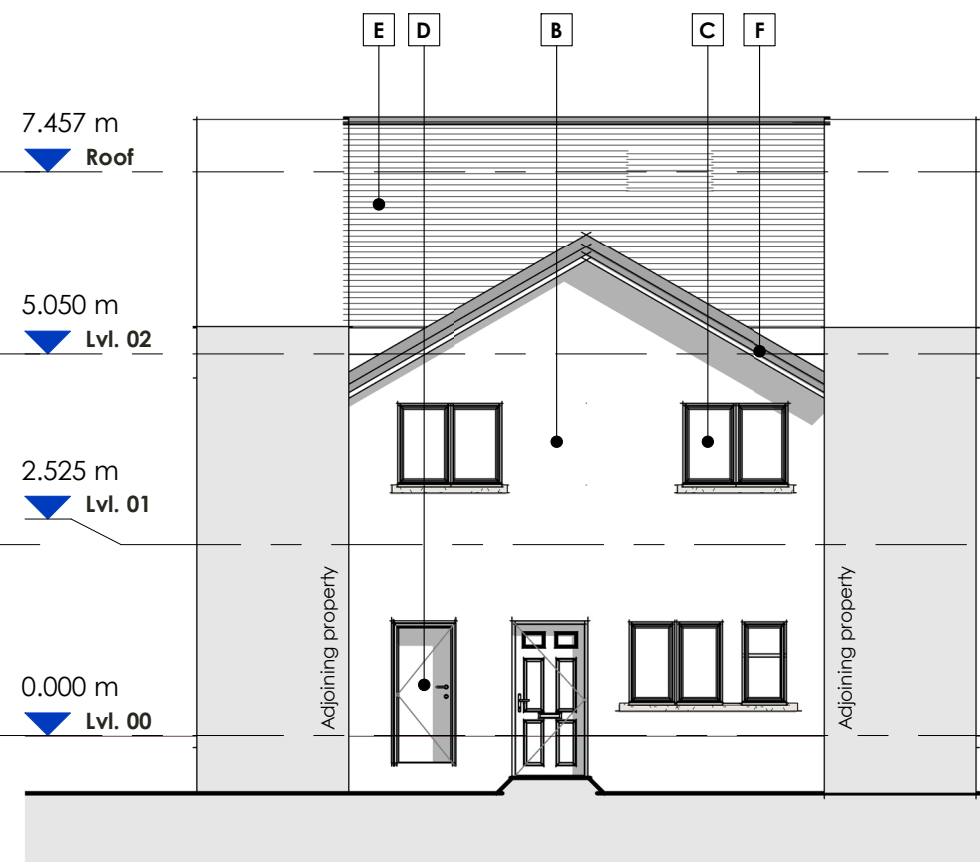


View No: **B** GA Elevation - Rear - Existing  
Scale: 1 : 100

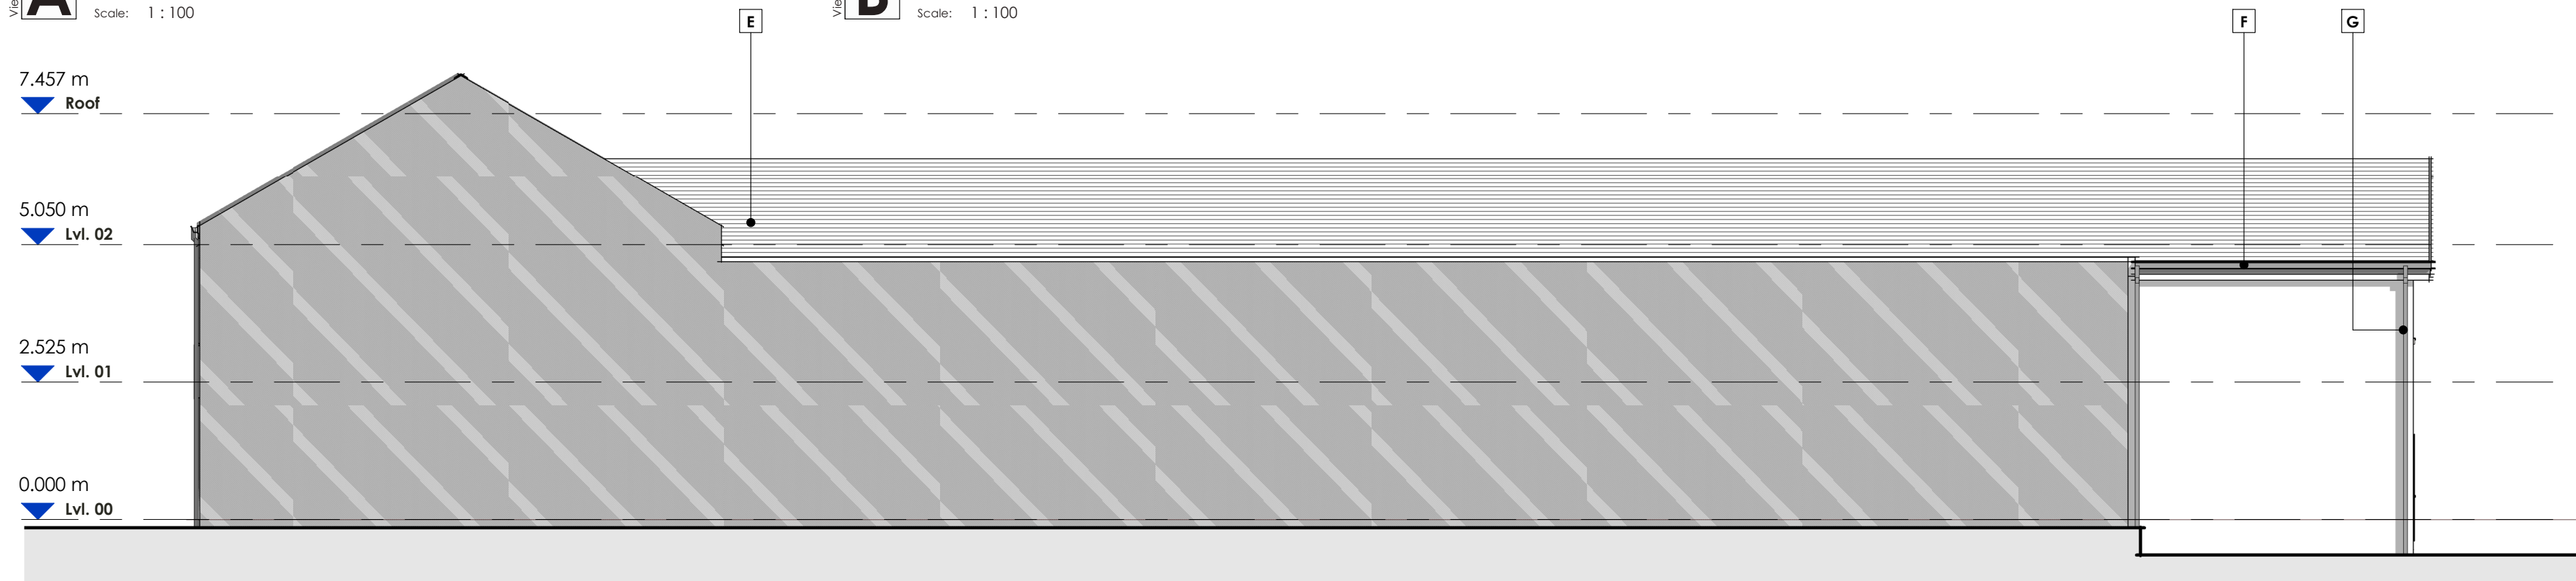

View No: **C** GA Elevation - Side 01 - Existing

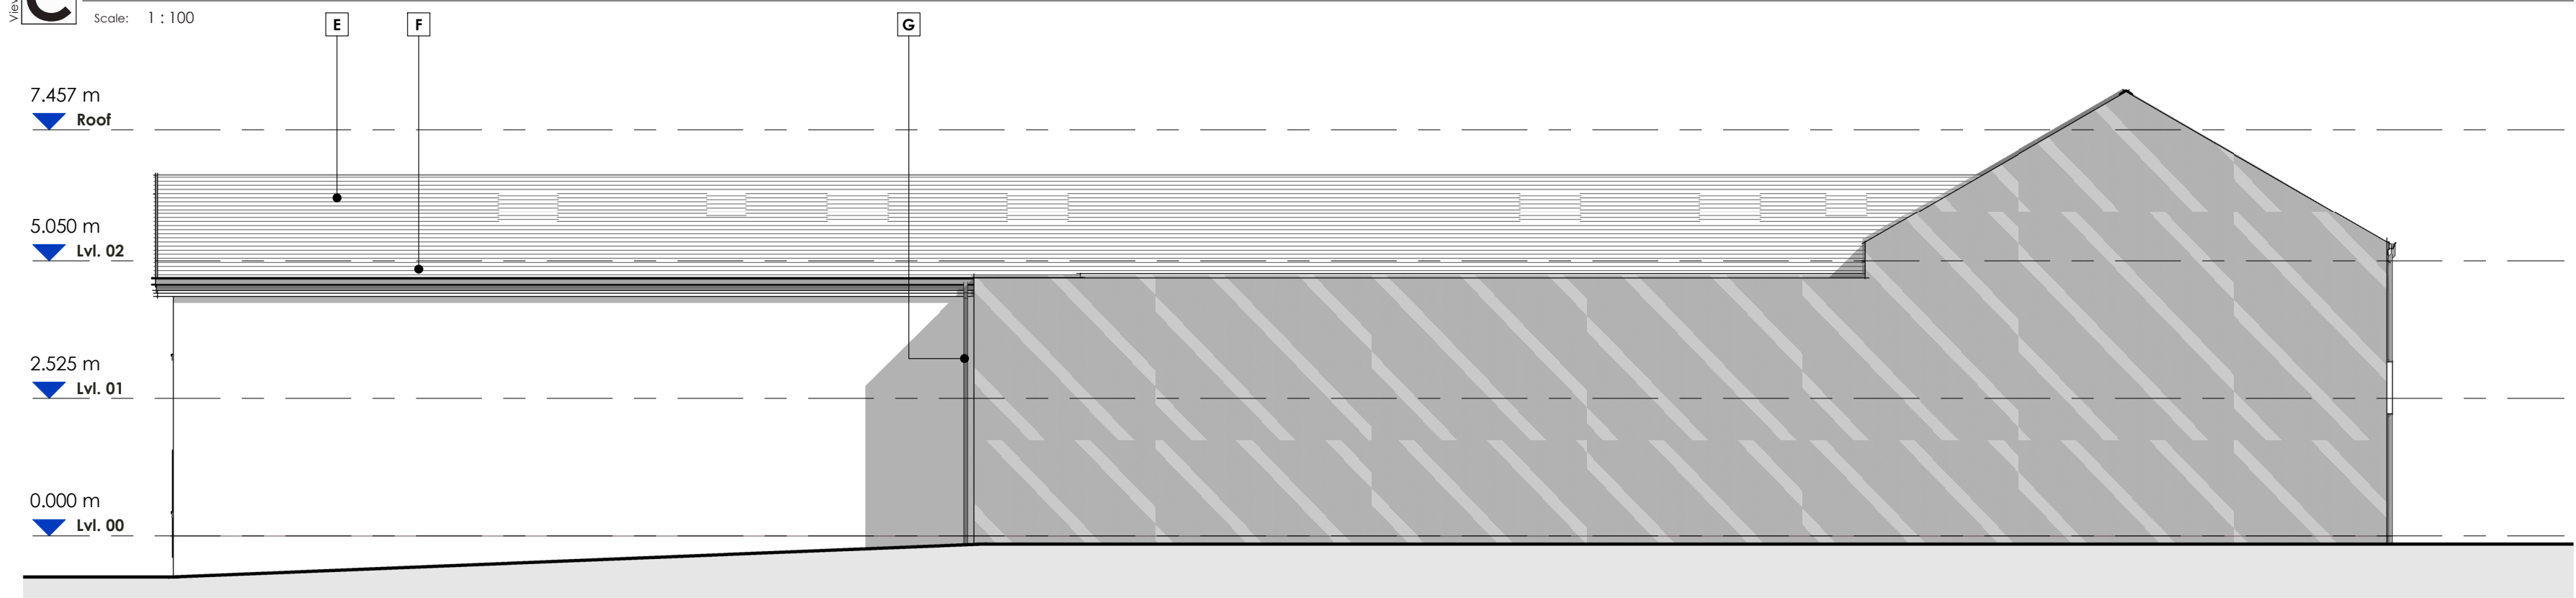

View No: **D** GA Elevation - Side 02 - Existing  
Scale: 1 : 100

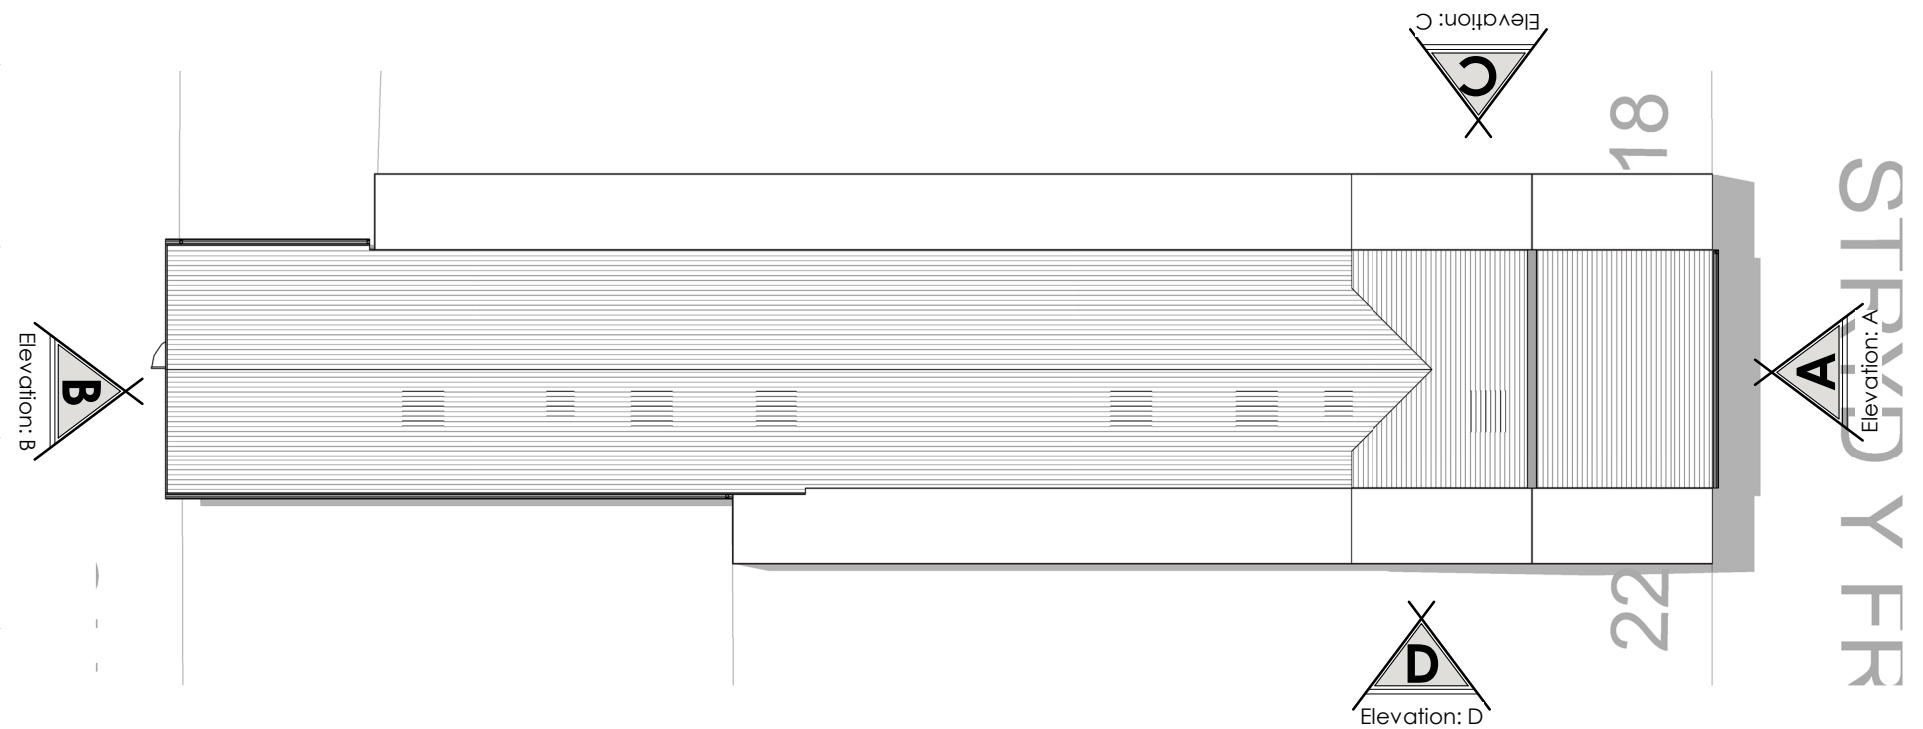

| PLANNING Material Key |   |                |                                                   |
|-----------------------|---|----------------|---------------------------------------------------|
| Existing (Ex.)        |   | Proposed (Pr.) |                                                   |
| A                     | Ex. Feature Tiles<br><i>Light in colour</i>   | 1              | Pr. Feature Tiles<br><i>To match existing</i>     |
| B                     | Ex. Render<br><i>White in Colour</i>   | 2              | Pr. Render<br><i>To match existing</i>            |
| C                     | Ex. Windows<br><i>White Upvc</i>   | 3              | Pr. Windows<br><i>To match existing</i>           |
| D                     | Ex. Doors<br><i>White upvc (To Front)</i><br><i>Black to rear</i>   | 4              | Pr. Doors<br><i>To match existing</i>             |
| E                     | Ex. Roof Tiles<br><i>Gray concrete roof tiles &amp; Conserved slate!</i>   | 5              | Pr. Roof Tiles<br><i>Gray concrete roof tiles</i> |
| F                     | Ex. Fascias & Soffits<br><i>White in colour</i>   | 6              | Pr. Fascias & Soffits<br><i>To match existing</i> |
| G                     | Ex. Rainwater Goods<br><i>White in colour</i>   | 7              | Pr. Rainwater Goods<br><i>To match existing</i>   |
| Notes                 | <p>Materials noted as "to match existing" will be chosen to match as closely as possible to existing materials.</p> <p><b>Note:</b> Due to weathering and age of existing materials deviation in colour and texture may be apparent.</p> |                |                                                   |


|                   |     |   |   |     |
|-------------------|-----|---|---|-----|
| PLANNING & DESIGN | 1-2 | 3 | 4 | 5-7 |
|-------------------|-----|---|---|-----|

## PROJECT INFORMATION

PROJECT NO: 645 PROJECT DATE: September  
PROJECT TYPE: Residential 2021

### CURRENT REVISION STATUS

REVISION: **C** REV. DATE: 21.10.2021  
DESCRIPTION: Issued for Planning Consideration

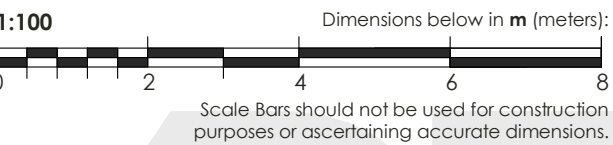

DRAWING NUMBER:

**645-400**

DRAWING NAME:

## Planning - A2 - Existing GA Elevations

REVISION: C

CLIENT NAME: **Mr Mohammed Afzal**

PROJECT 20 Queen Street, Neath

SCALE@A2 As indicated