
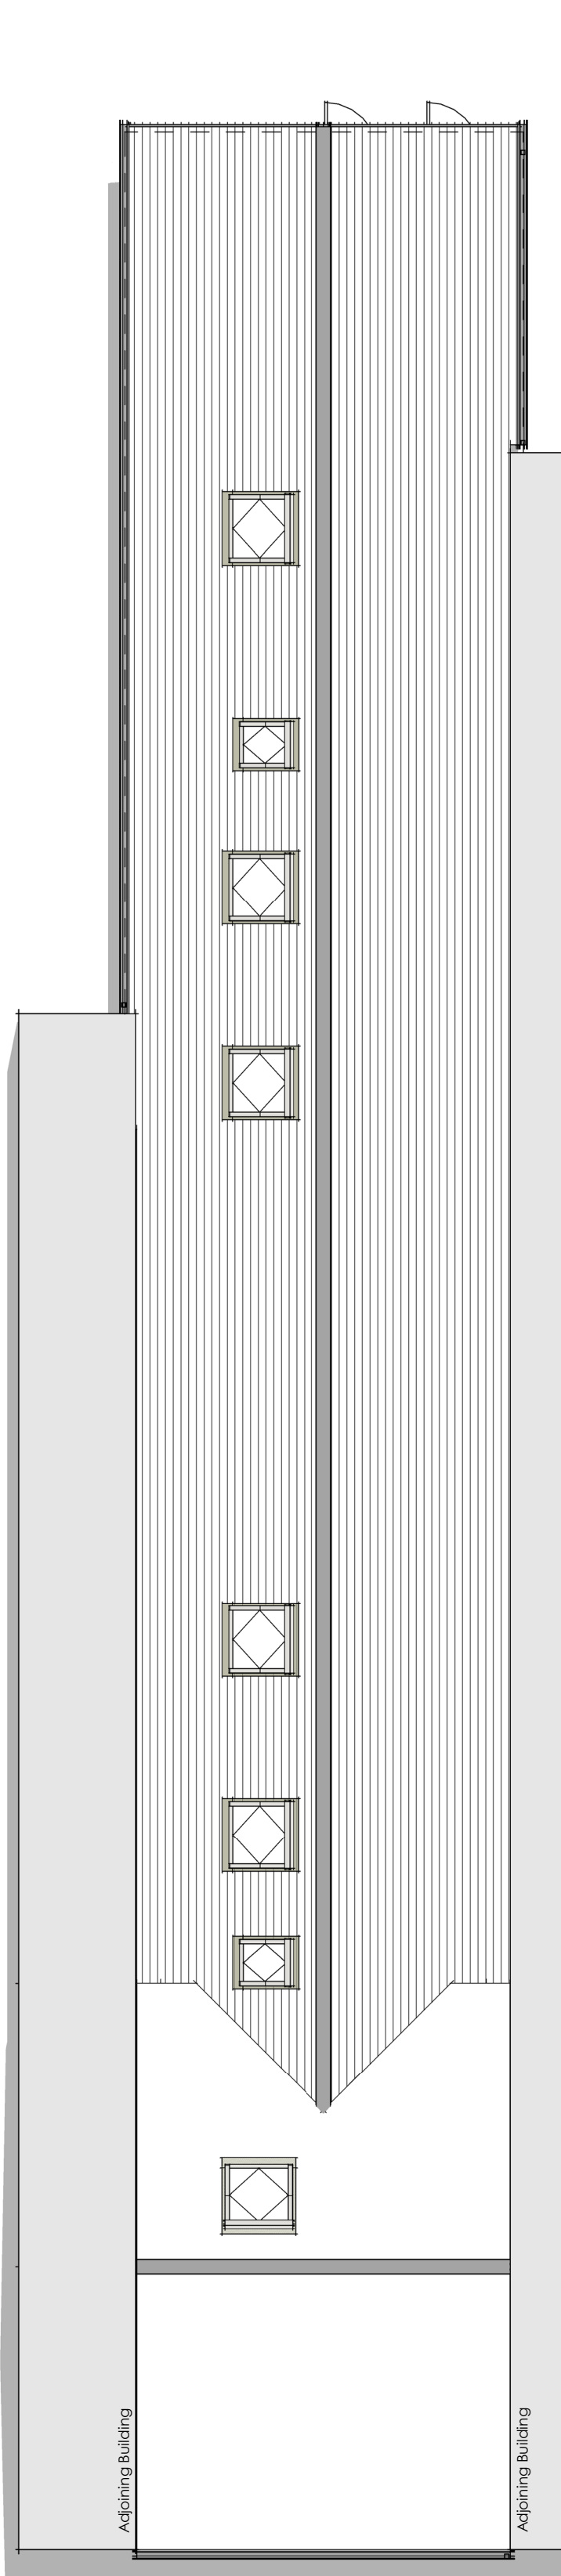
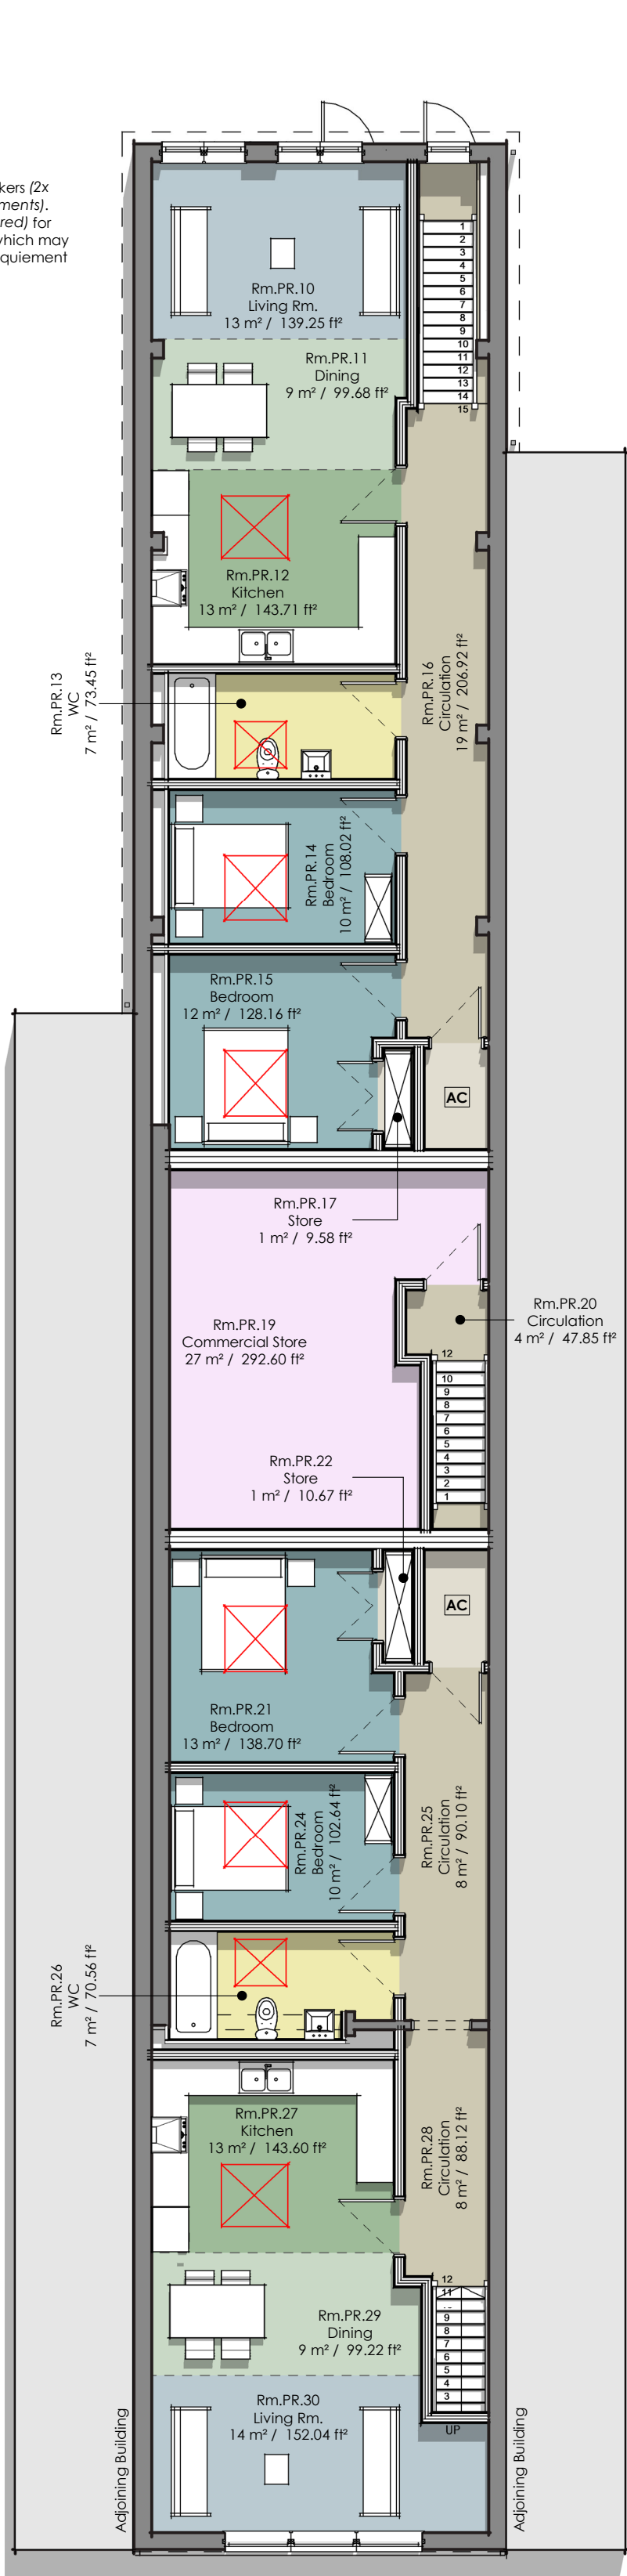


This drawing is for use on this site only unless contractually stated otherwise. **DO NOT SCALE** this drawing (printed or electronic). Contractors must check all dimensions within this drawing, between it and information given elsewhere, where indicated, have been imported from the consultants drawings and reference should be made to the individual consultant's drawings for exact setting out, size and type of component. Graphical representations of equipment on this drawing have been co-ordinate, but are approximations only. Please refer to the Specifications and/or details for actual sizes and/or specific contractor construction information. Responsibility for the reproduction of this drawing in paper form, or if issued in electronic form, lies with the recipient to check that all information has been reproduced correctly and that it is suitable for the intended purpose. This drawing is the property of DPS ARCHITECTURE and shall remain the property of DPS ARCHITECTURE. It is to be used for the purpose specified and no part of it is to be reproduced, stored in a retrieval system, or transmitted in any form or by any means, electronic, mechanical, photocopying, recording, or by any information storage or retrieval system, without the prior written permission of DPS ARCHITECTURE. DPS ARCHITECTURE shall not be liable for any loss or damage, including consequential loss or damage, arising from the use of this drawing, whether or not such loss or damage is foreseeable. The user of this drawing shall be responsible for obtaining any relevant party wall agreement is the responsibility of the Client. Please note that all agreed Party Wall notices are to be obtained prior to any works commencing on site. Unless specifically contracted to the contrary, all information on these drawings and associated specifications are design intent only. Final construction/proposals should be agreed between the Client, competent contractor and any relevant statutory authorities/supplies.

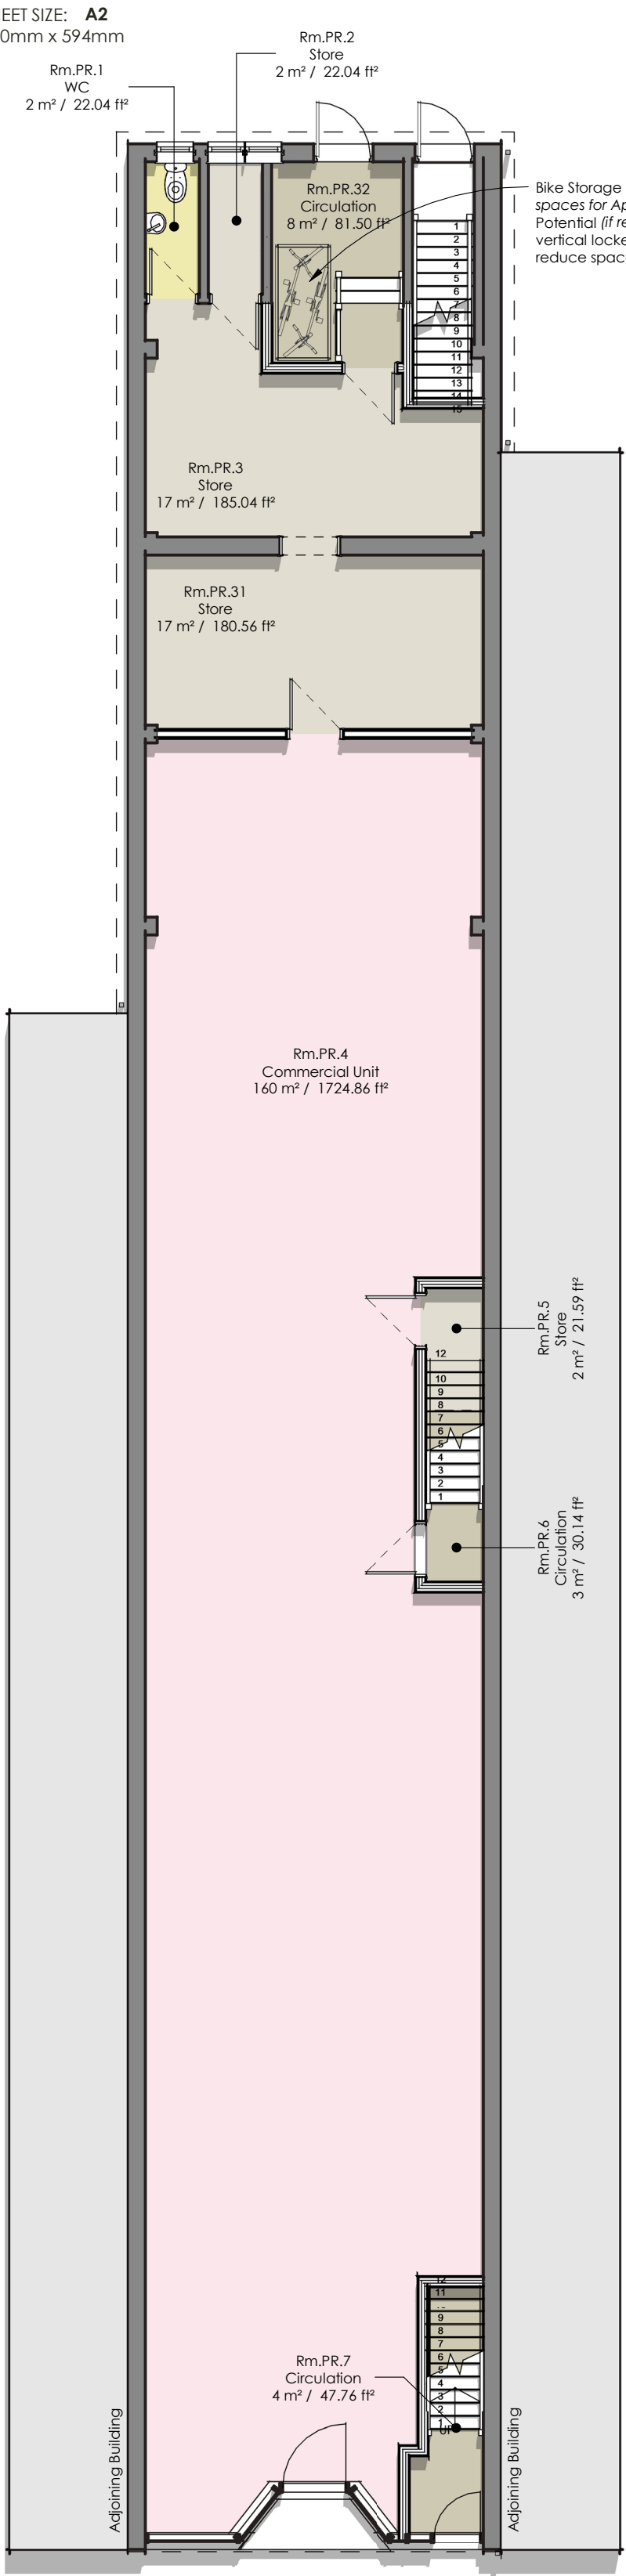

FURNITURE Graphics

Line Types

- Site boundary
- Adjacently owned site boundary
- New walls
- Existing walls

Graphic / Illustration Examples

- Feature/Standard Bath illustrations
- WC Hand sink illustrations
- Illustrative Sofa/Living Room seating
- Bed & nightstand illustration
- Cooker Hood illustration
- Cooker/Hob illustration
- Illustration of dining room table & chairs
- Kitchen Bar stool illustrations
- Shower Tray illustration
- Shelving / cupboard illustration
- Kitchen Sink illustration
- WC/Toilet Pan illustration

Notes

- Nominal 'design intent' dimensions
- Note: All dimensions are design intent only and should be confirmed onsite for accuracy prior to construction

ROOM TYPE COLOUR LEGEND

- Dining
- Kitchen
- Commercial Store
- Commercial Unit
- Living Room
- Bedroom
- WC
- Wetroom
- Store
- Circulation
- Utility Room
- Other

View No: **A** GA Plan - 00 - Proposed
Scale: 1 : 100

View No: **B** GA Plan - 01 - Proposed
Scale: 1 : 100

View No: **C** GA Plan - Roof - Proposed
Scale: 1 : 100

PLANNING OS & GA Key

Line Types

- Site boundary
- Adjacently owned site boundary
- New walls
- Existing walls

Symbols

- North Arrow. Note: True North is indicated on any relevant sheets (Location may vary per sheet)
- Section Symbol. Note: 'A' indicates Section Letter.
- Elevation Symbol. Note: '1' indicates Elevation Number.

Notes

- Nominal 'design intent' dimensions
- Note: All dimensions are design intent only and should be confirmed onsite for accuracy prior to construction

DPS_Room Schedule - Proposed			
Room No:	Name	Area	Comments
Apartment 1			
Rm.PR.10	Living Rm.	13 m²	
Rm.PR.11	Dining	9 m²	
Rm.PR.12	Kitchen	13 m²	
Rm.PR.13	WC	7 m²	
Rm.PR.14	Bedroom	10 m²	
Rm.PR.15	Bedroom	12 m²	
Rm.PR.16	Circulation	19 m²	
Rm.PR.17	Store	1 m²	
Rm.PR.18	AC	2 m²	
Apartment 1: 9			
Apartment 2			
Rm.PR.7	Circulation	4 m²	
Rm.PR.21	Bedroom	13 m²	
Rm.PR.22	Store	1 m²	
Rm.PR.23	AC	2 m²	
Rm.PR.24	Bedroom	10 m²	
Rm.PR.25	Circulation	8 m²	
Rm.PR.26	WC	7 m²	

DPS_Room Schedule - Proposed			
Room No:	Name	Area	Comments
Rm.PR.27	Kitchen	13 m²	
Rm.PR.28	Circulation	8 m²	
Rm.PR.29	Dining	9 m²	
Rm.PR.30	Living Rm.	14 m²	
Apartment 2: 11			
Commercial Unit			
Rm.PR.1	WC	2 m²	
Rm.PR.2	Store	2 m²	
Rm.PR.3	Store	17 m²	
Rm.PR.4	Commercial Unit	160 m²	
Rm.PR.5	Store	2 m²	
Rm.PR.6	Circulation	3 m²	
Rm.PR.19	Commercial Store	27 m²	
Rm.PR.20	Circulation	4 m²	
Rm.PR.31	Store	17 m²	
Rm.PR.32	Circulation	8 m²	
Commercial Unit: 10			
Grand total: 30			




PLANNING & DESIGN 1-2 3 4 5-7

PROJECT INFORMATION

PROJECT NO: 645 PROJECT DATE: September 2021
PROJECT TYPE: Residential

CURRENT REVISION STATUS

REVISION: D REV. DATE: 21.10.2021
DESCRIPTION: Issued for Planning Consideration

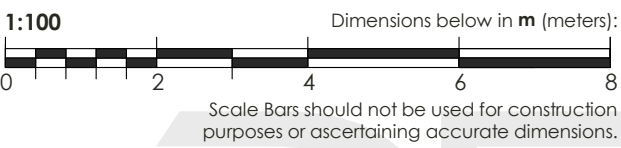

DRAWING NUMBER:

645-500

DRAWING NAME:

Planning - A2 - Proposed GA Plans

REVISION: **D**

CLIENT NAME: **Mr Mohammed Afzal**
PROJECT ADDRESS: 20 Queen Street, Neath
SCALE@A2 **1 : 100**