


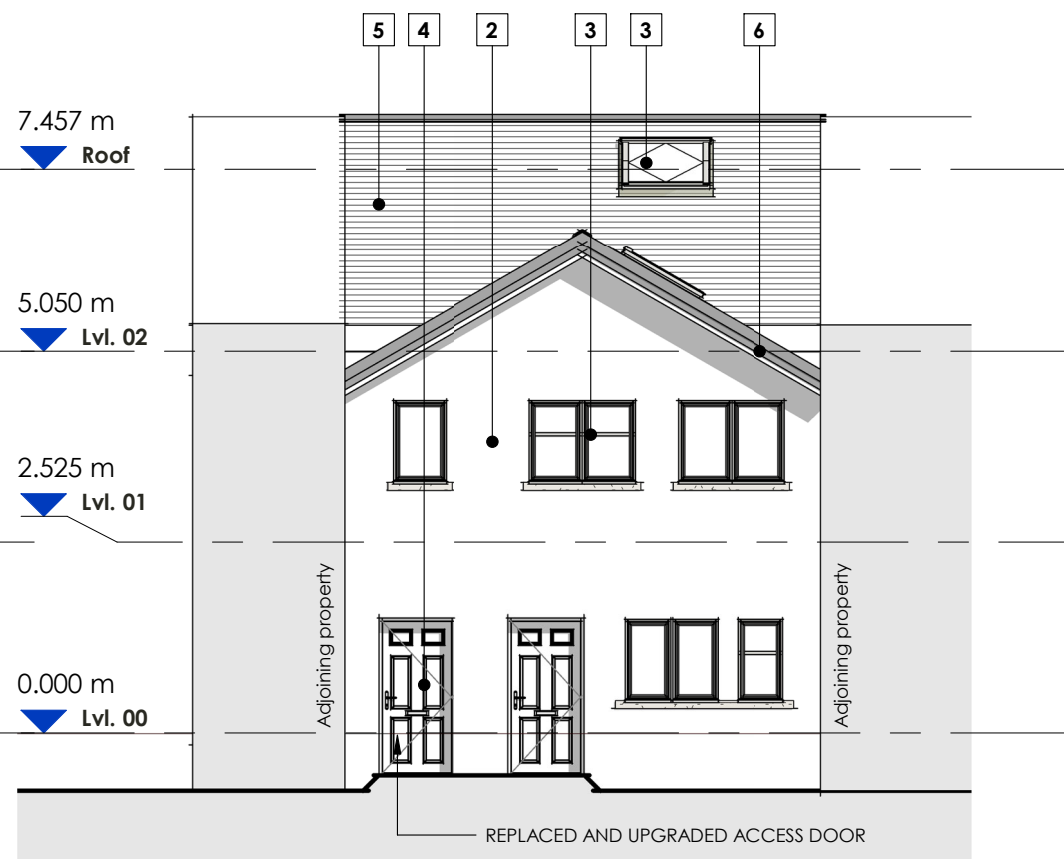


GA Elevation - Front - Proposed

Scale: 1 : 100




GA Elevation - Rear - Proposed

Scale: 1 : 100

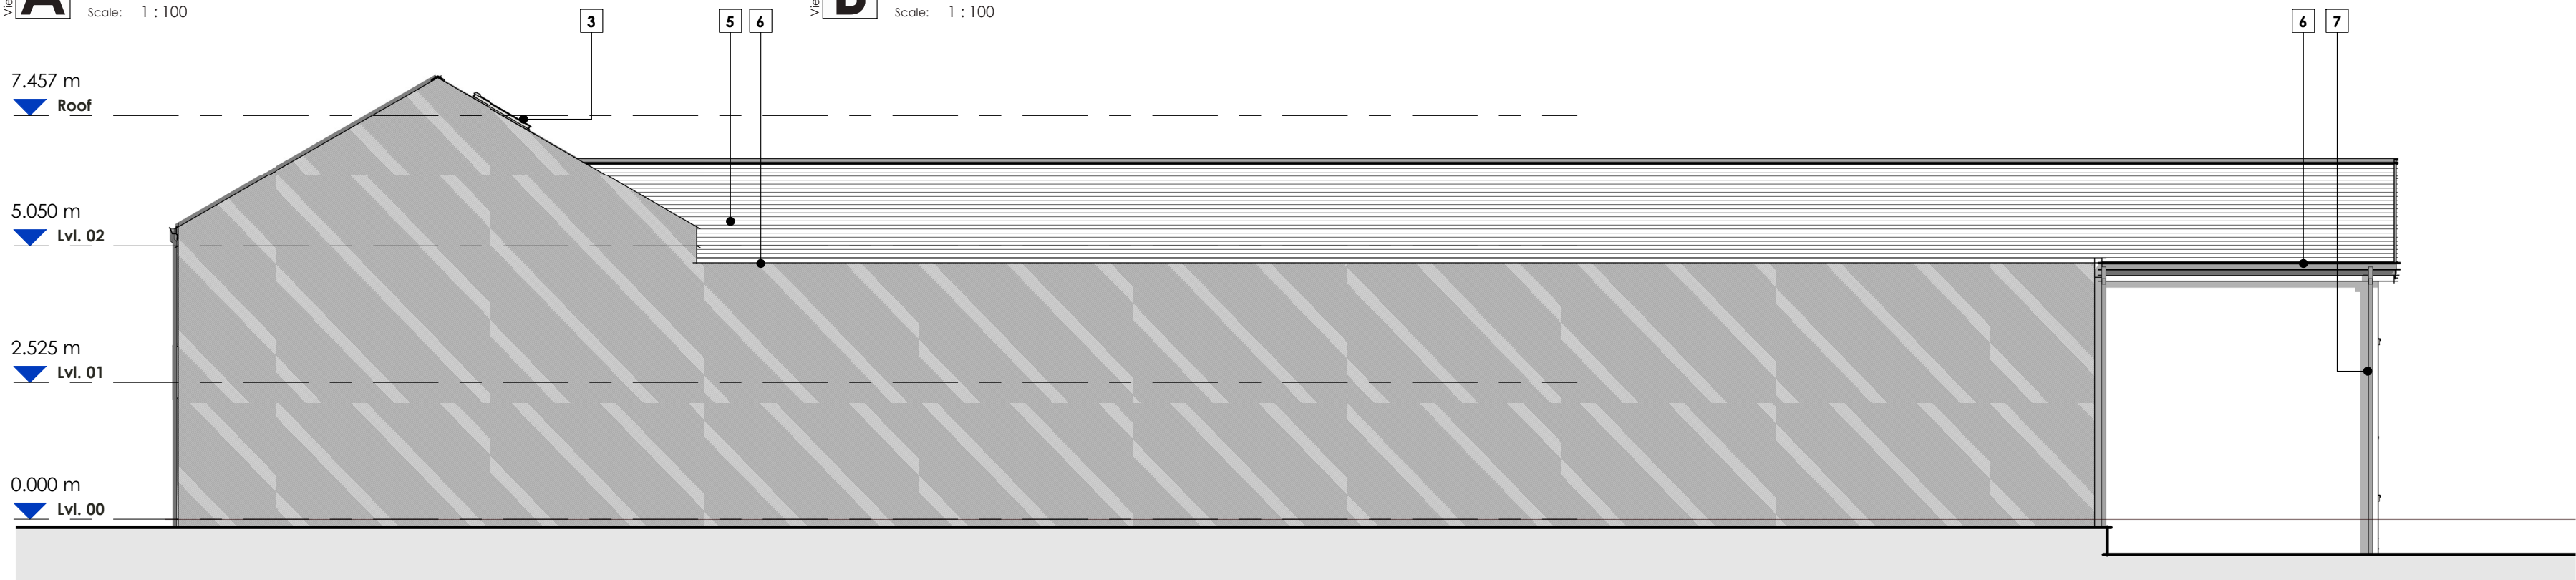

GA Elevation - Side 01 - Proposed

Scale: 1 : 100

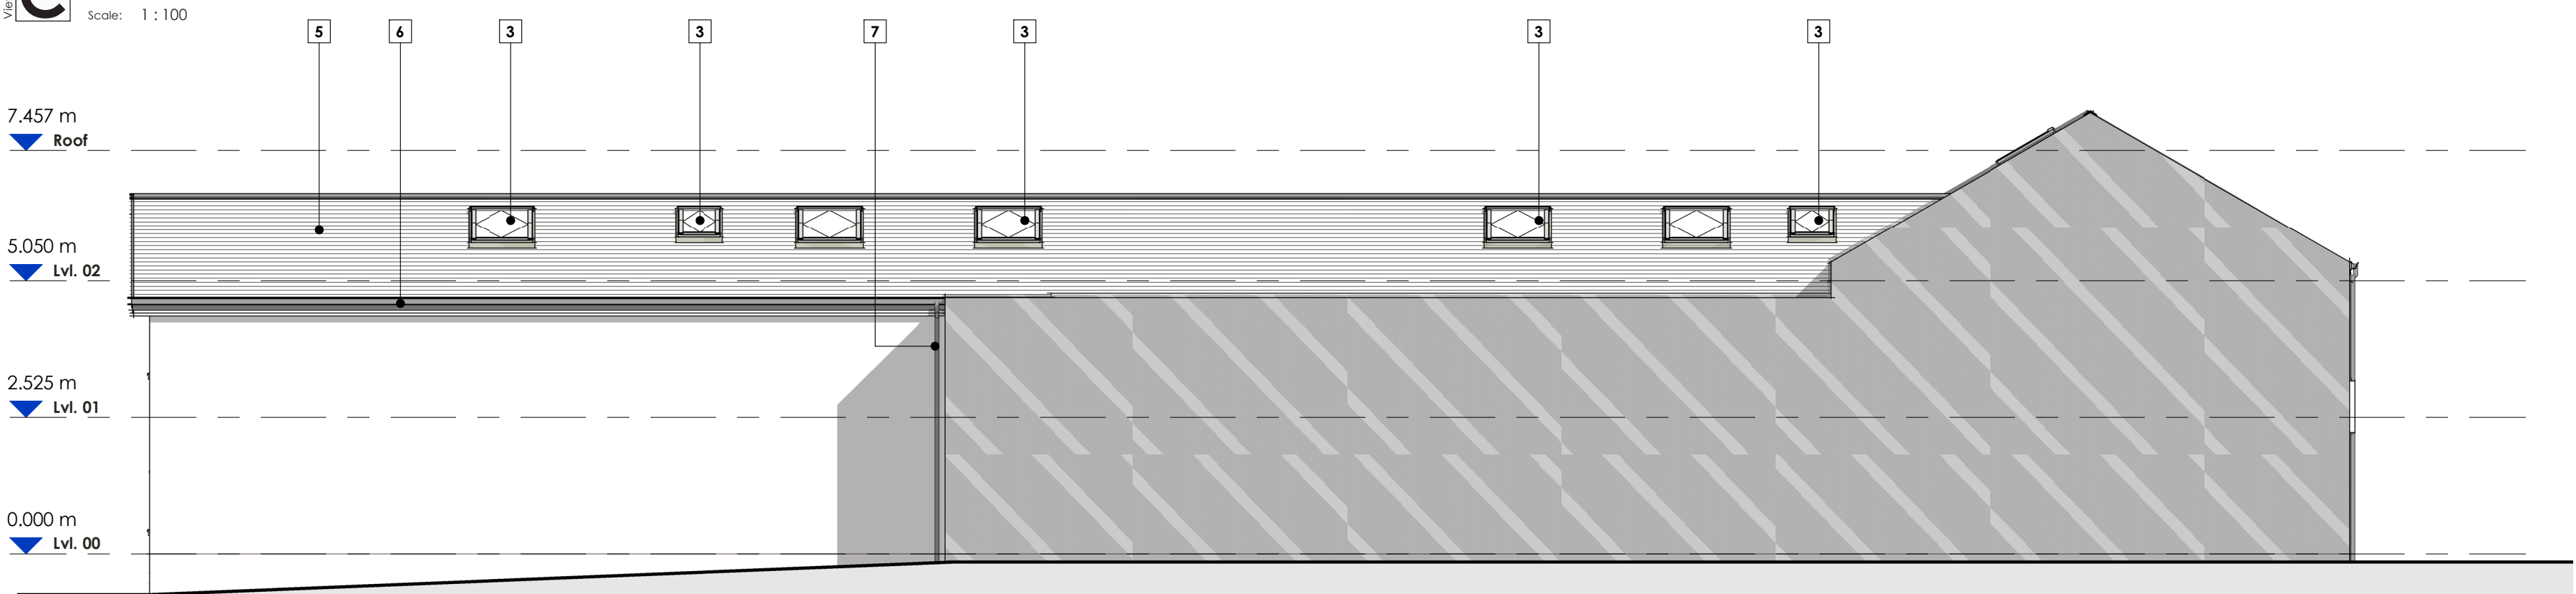

No. GA Elevation - Side 02 - Proposed

Scale: 1 : 100

PLANNING Material Key			
Existing (Ex.)		Proposed (Pr.)	
A	Ex. Fence Tiles <i>Light in colour</i>	1	Pr. Fence Tiles <i>To match existing</i>
B	Ex. Render <i>White in Colour</i>	2	Pr. Render <i>To match existing</i>
C	Ex. Windows <i>White Upvc</i>	3	Pr. Windows <i>To match existing</i>
D	Ex. Doors <i>White upvc (to front)</i>	4	Pr. Doors <i>To match existing</i>
E	Ex. Roof Tiles <i>Gray concrete roof tiles & Corrugated sheet</i>	5	Pr. Roof Tiles <i>Gray concrete roof tiles</i>
F	Ex. Foscias & Soffits <i>White in colour</i>	6	Pr. Foscias & Soffits <i>To match existing</i>
G	Ex. Rainwater Goods <i>White in colour</i>	7	Pr. Rainwater Goods <i>To match existing</i>

Notes: Materials noted as "to match existing" will be chosen to match as closely as possible any existing materials.

Note: Due to weathering and age of existing materials deviation in colour and texture may be apparent.


PLANNING & DESIGN	1-2	3	4	5-7
------------------------------	------------	----------	----------	------------

PROJECT INFORMATION

PROJECT NO: 645 PROJECT DATE: September
PROJECT TYPE: Residential 2021

CURRENT REVISION STATUS

REVISION: **C** REV. DATE: 21.10.2021
DESCRIPTION: Issued for Planning Consideration

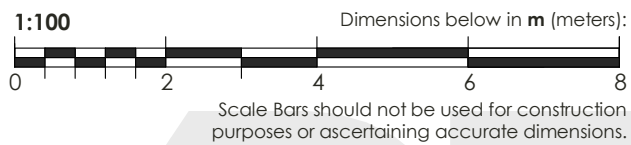

DRAWING NUMBER:

645-600

DRAWING NAME:

Planning - A2 - Proposed GA Elevations

REVISION: C

CLIENT NAME: **Mr Mohammed Afzal**

PROJECT 20 Queen Street, Neath

SCALE@A2 As indicated