



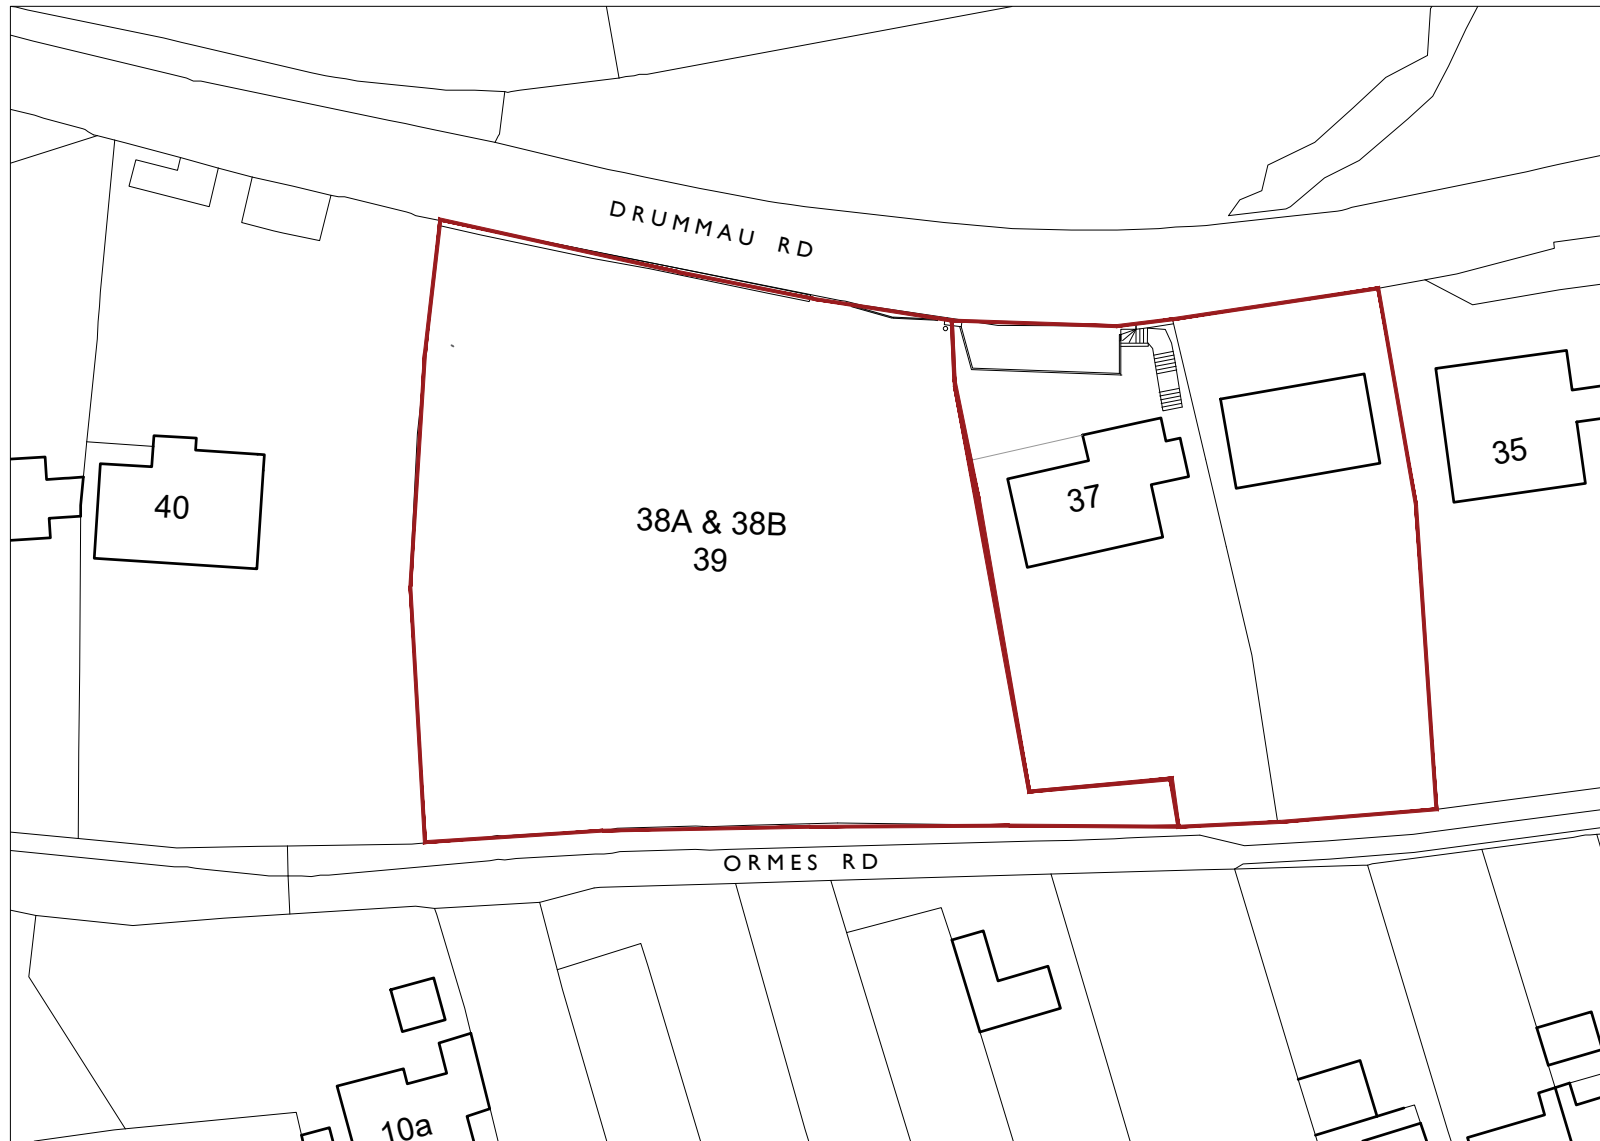


LOCATION PLAN 1:1250

LOCATION PLAN

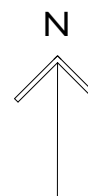

SCALE

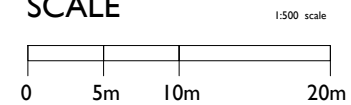

1200 /SK 10
37 ORMES ROAD
LOCATION PLAN
1:500@A4
NOV 21
urban mesh design