


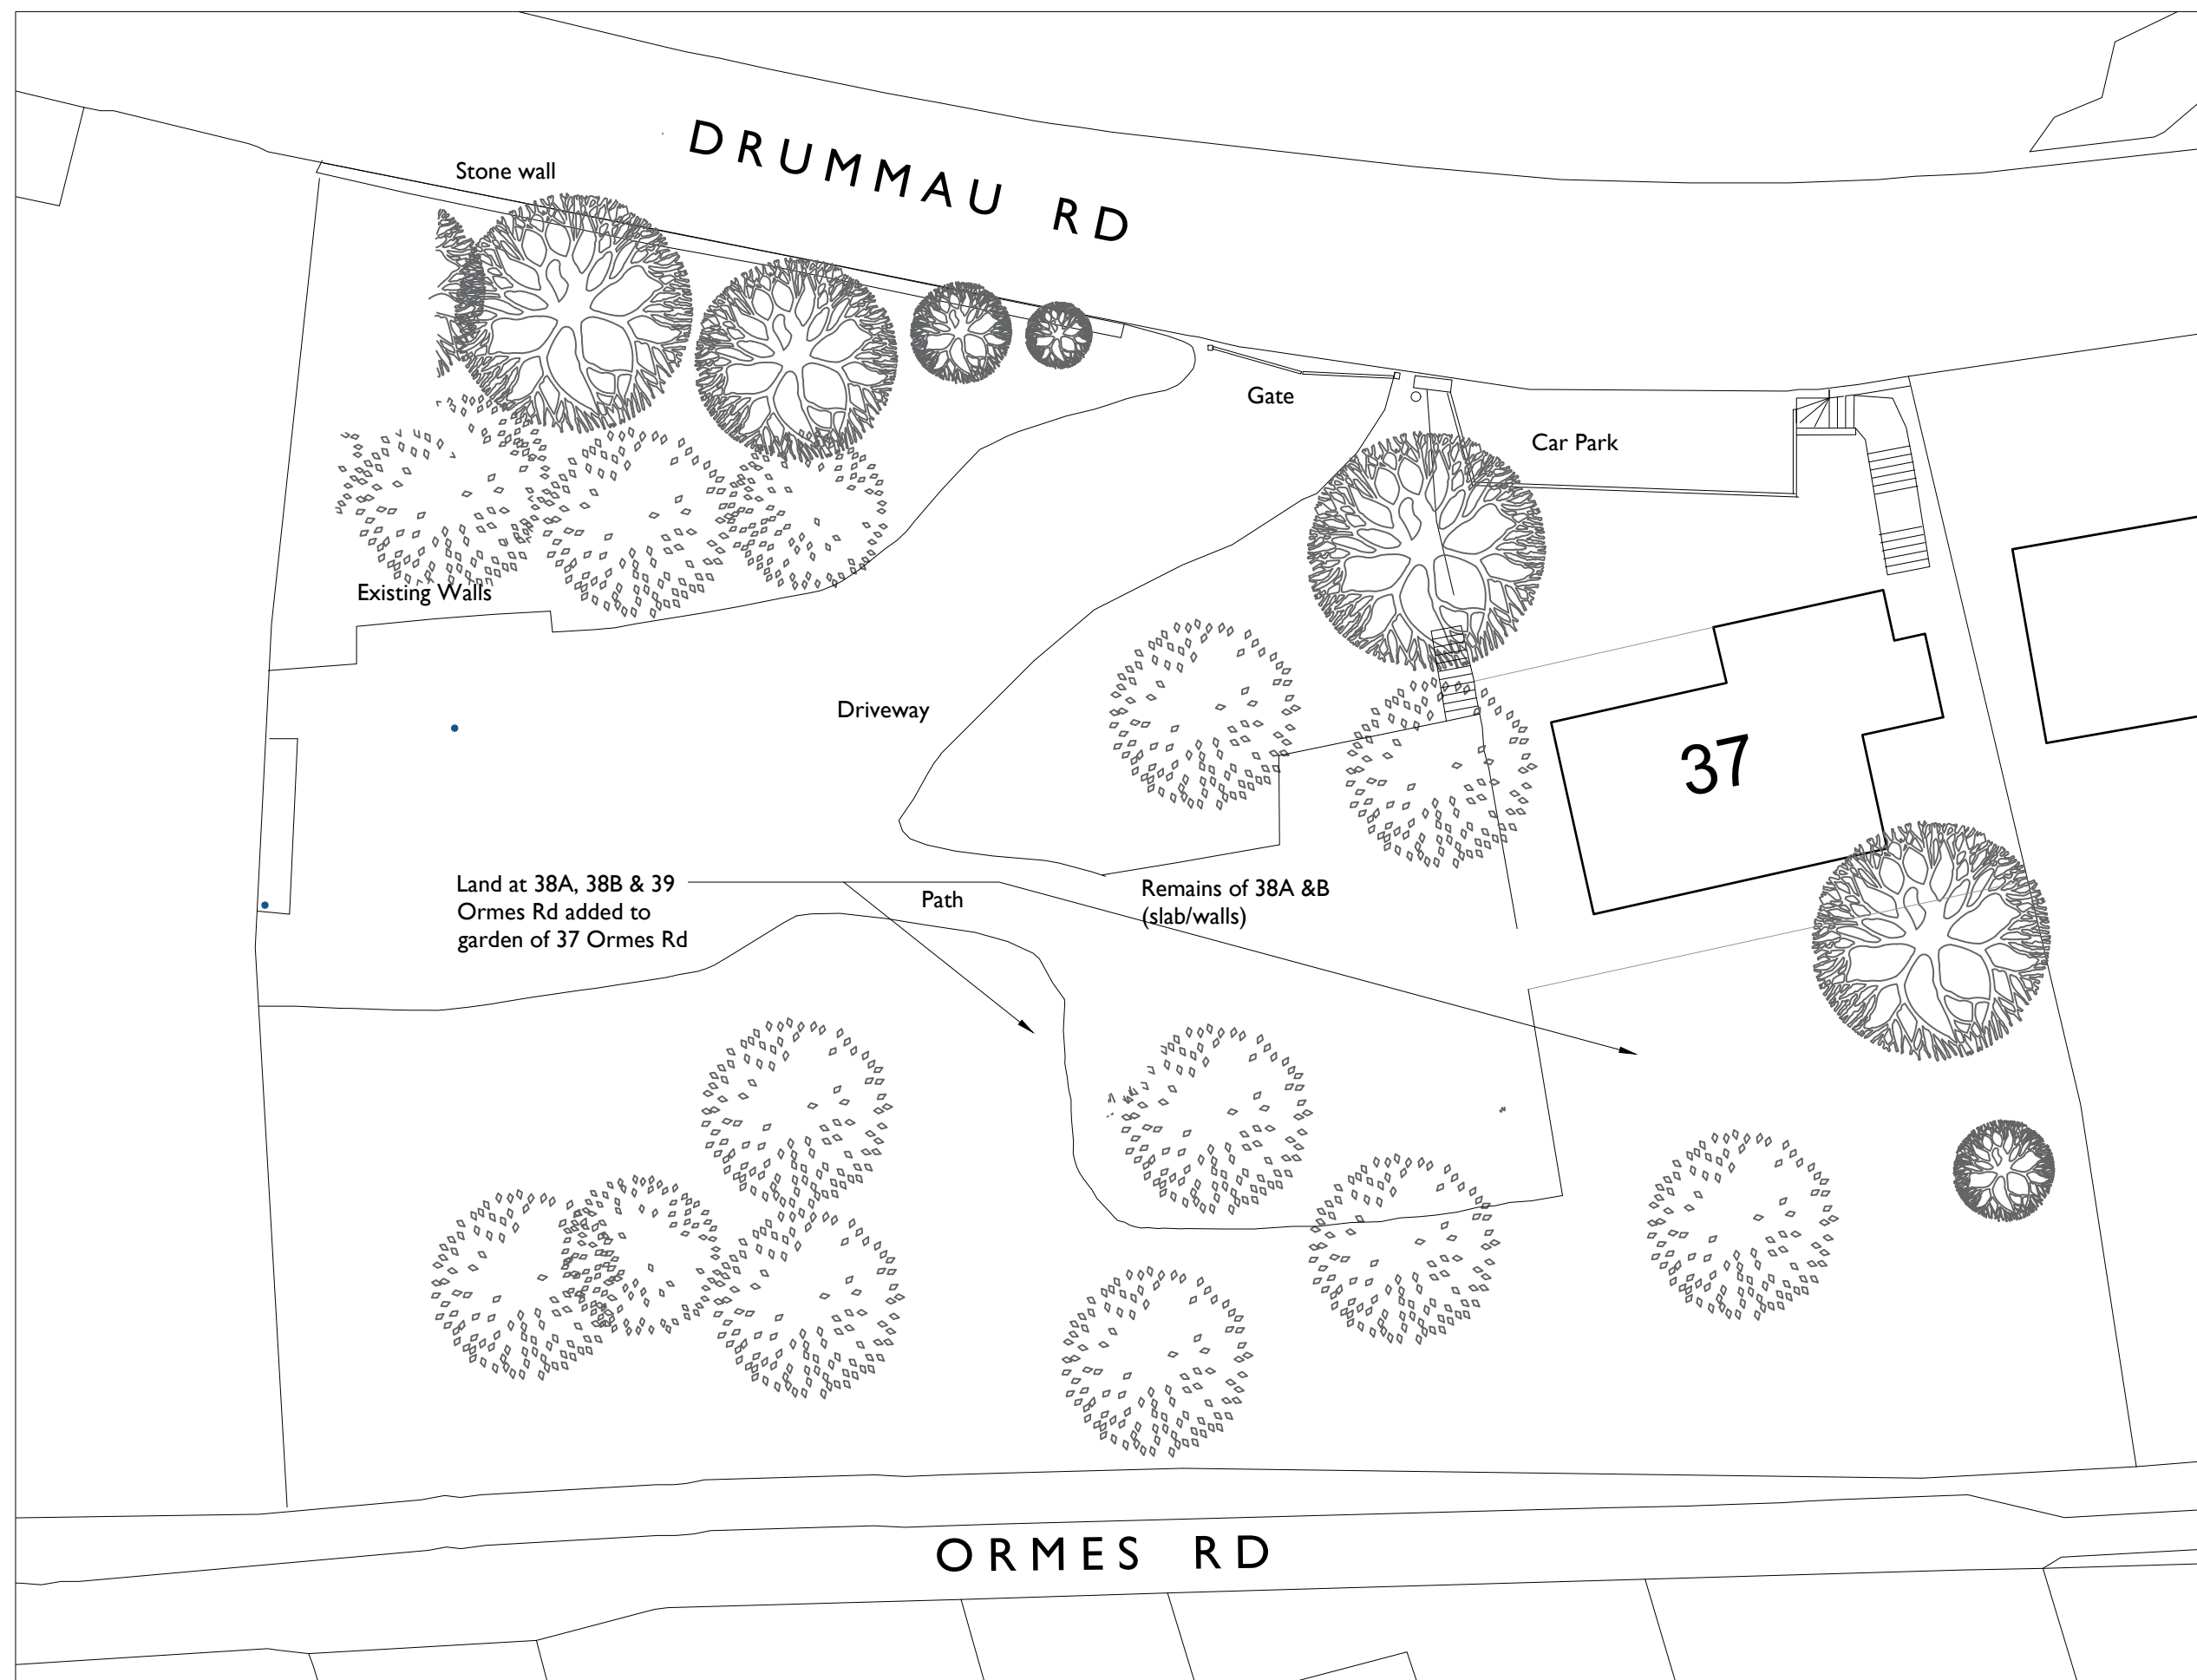


PROPOSED PLAN 1:200

PROPOSED PLAN - COMBINED GARDEN



SCALE

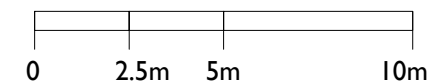

I200 /SK I2A
37 ORMES ROAD
PROPOSED PLAN
I:200@A3
NOV 21
urban mesh design