

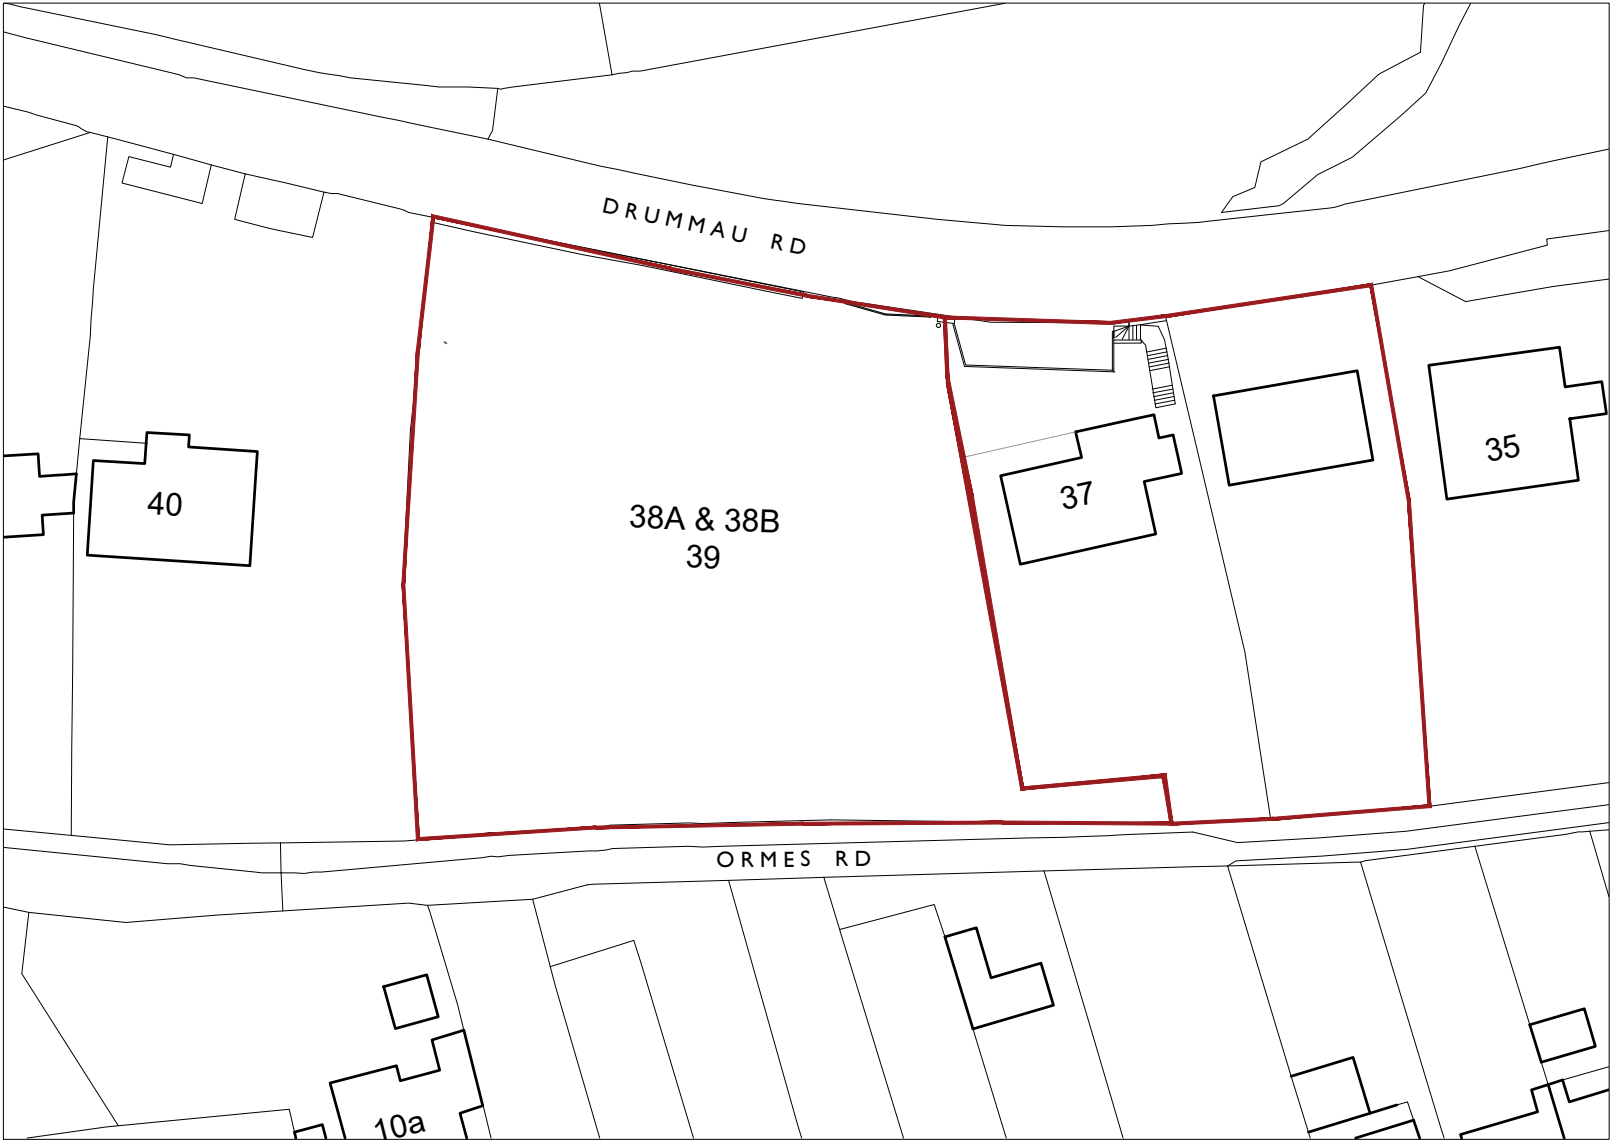


Superseded

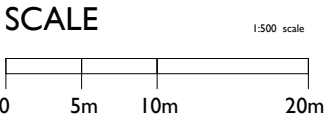

LOCATION PLAN I:1250

LOCATION PLAN

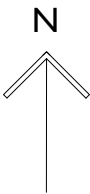

I200 /SK 10
37 ORMES ROAD
LOCATION PLAN
I:500@A4
NOV 21
urban mesh design