
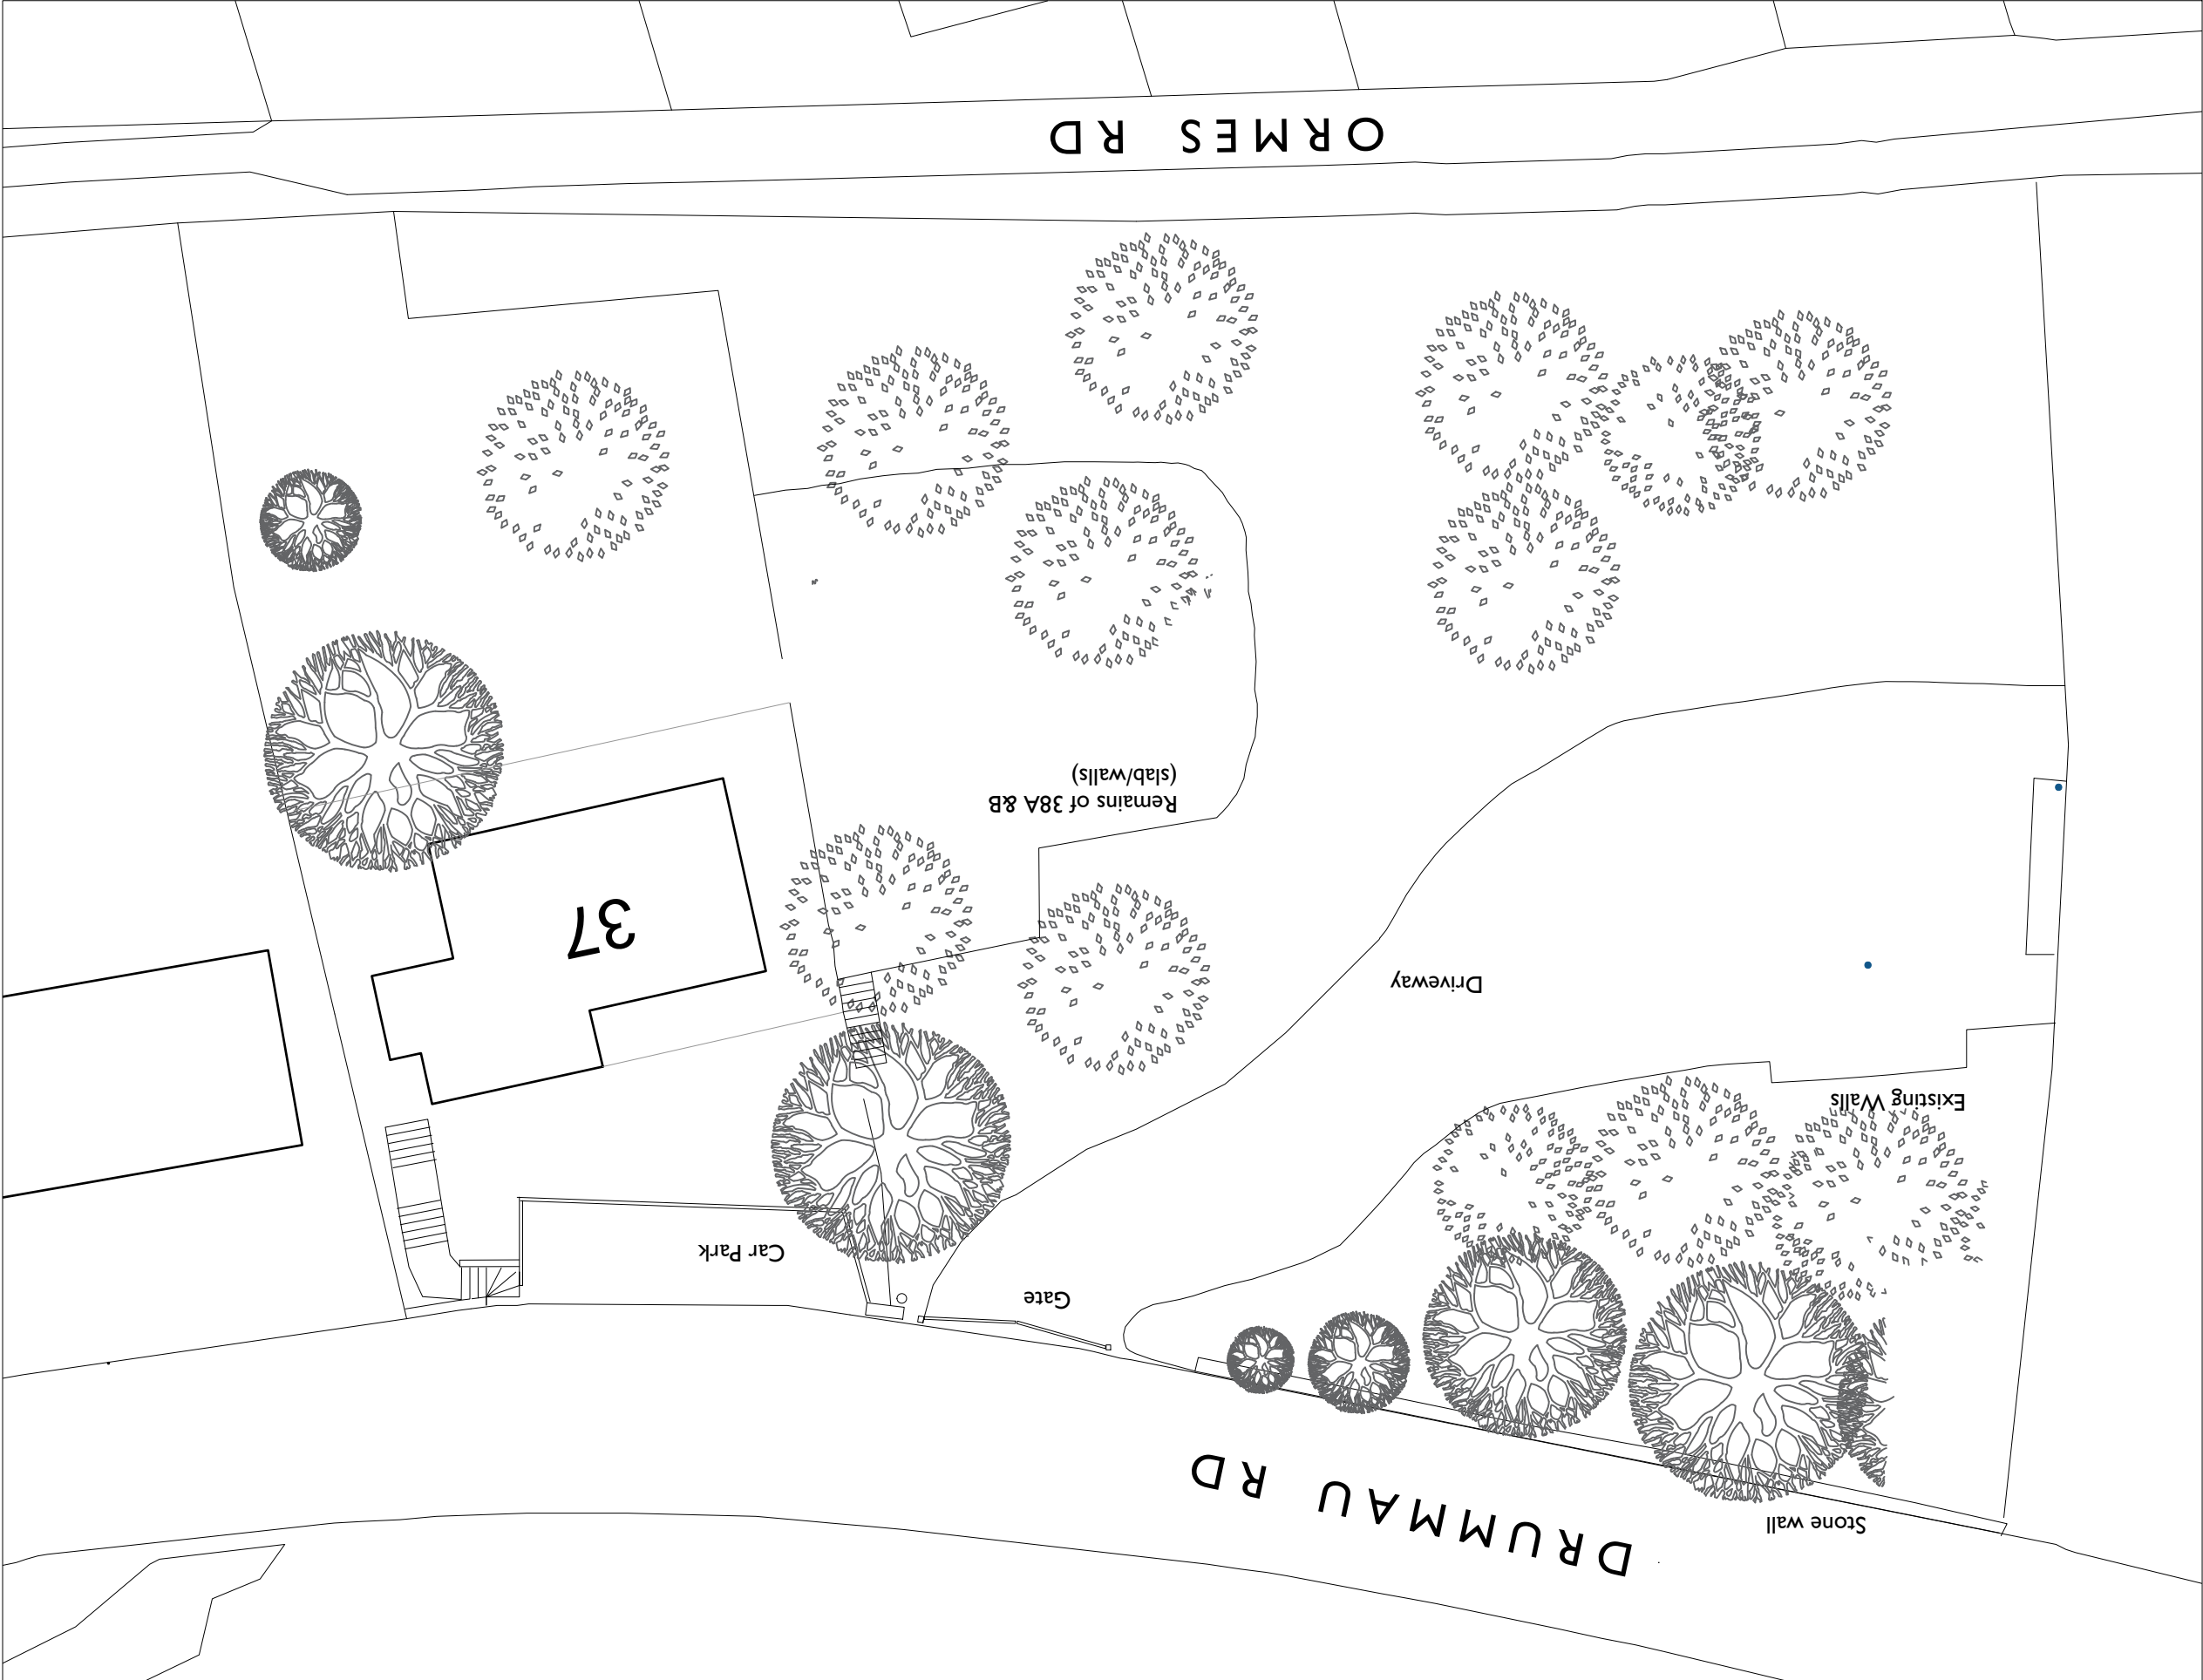


Superseded

1200 /SK 11A
37 ORMES ROAD
EXISTING PLAN
I:200@A3
NOV 21
urban mesh design

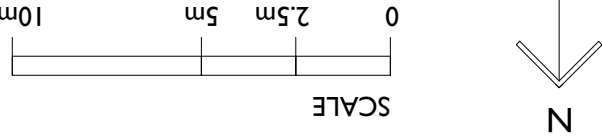

EXISTING PLAN
I:200