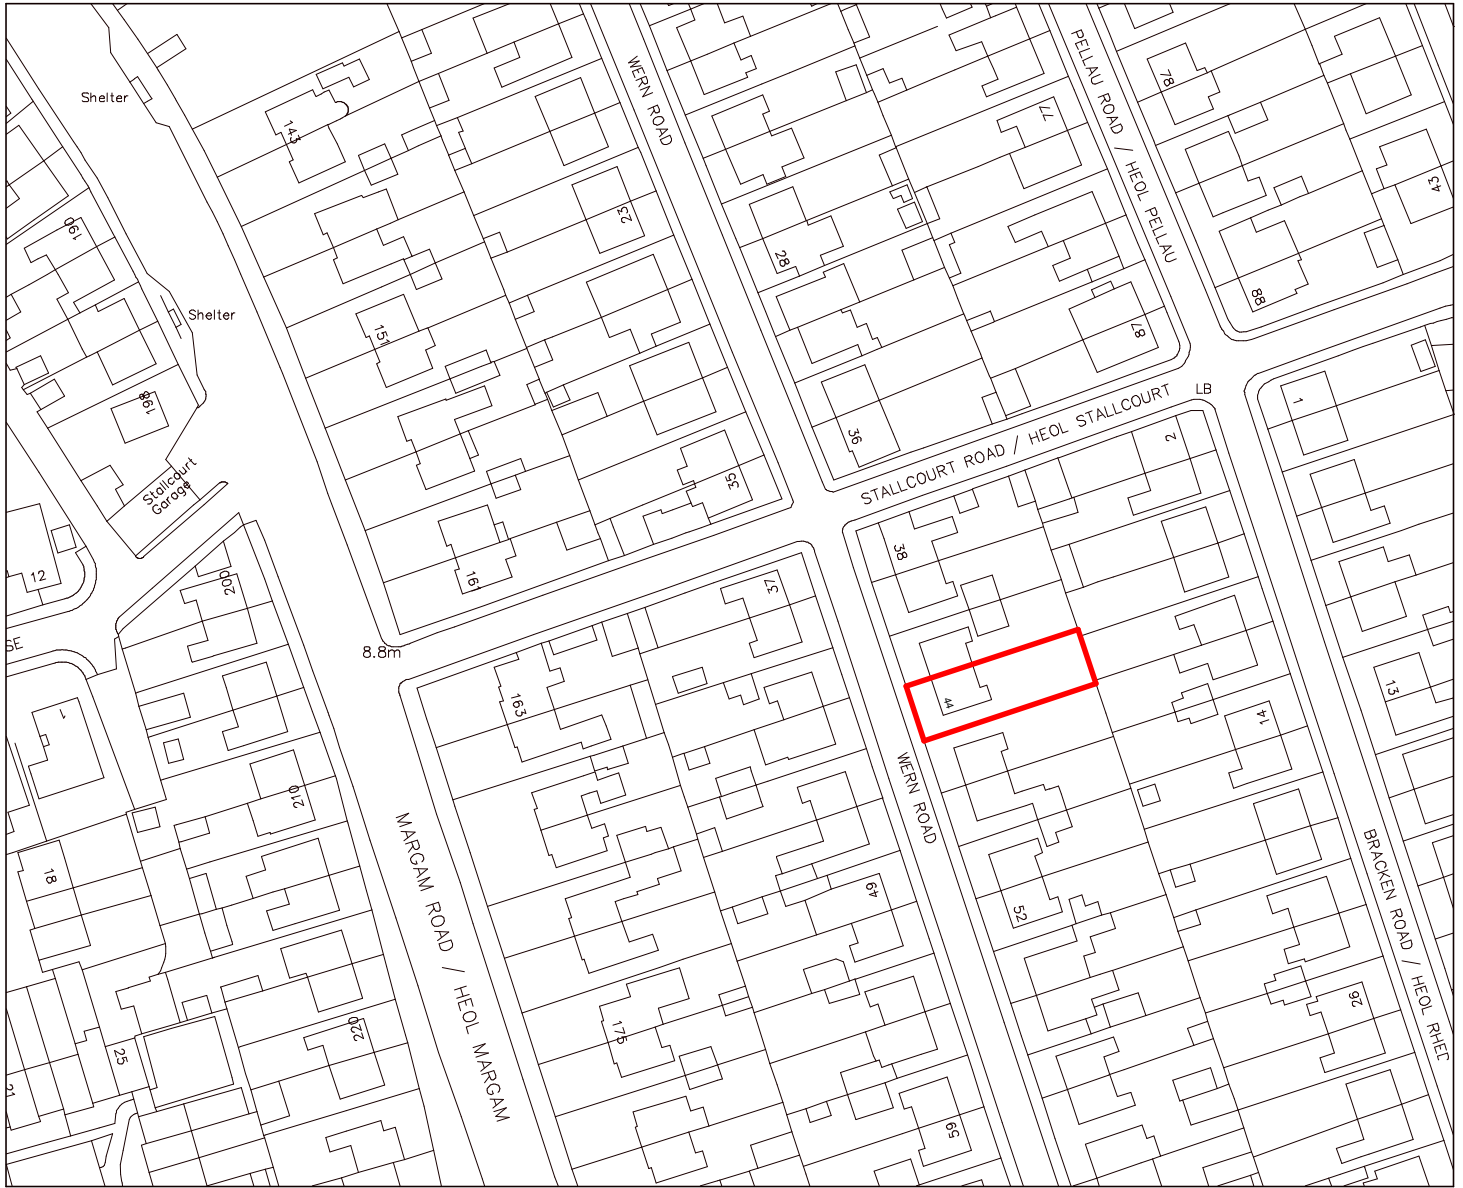


44 WERN ROAD, MARGAM, PORT TALBOT
Mr & Mrs Thomas

SCHEME DESIGN: Location Plan

2136-01

1:1250 @ A4

December 2021

