


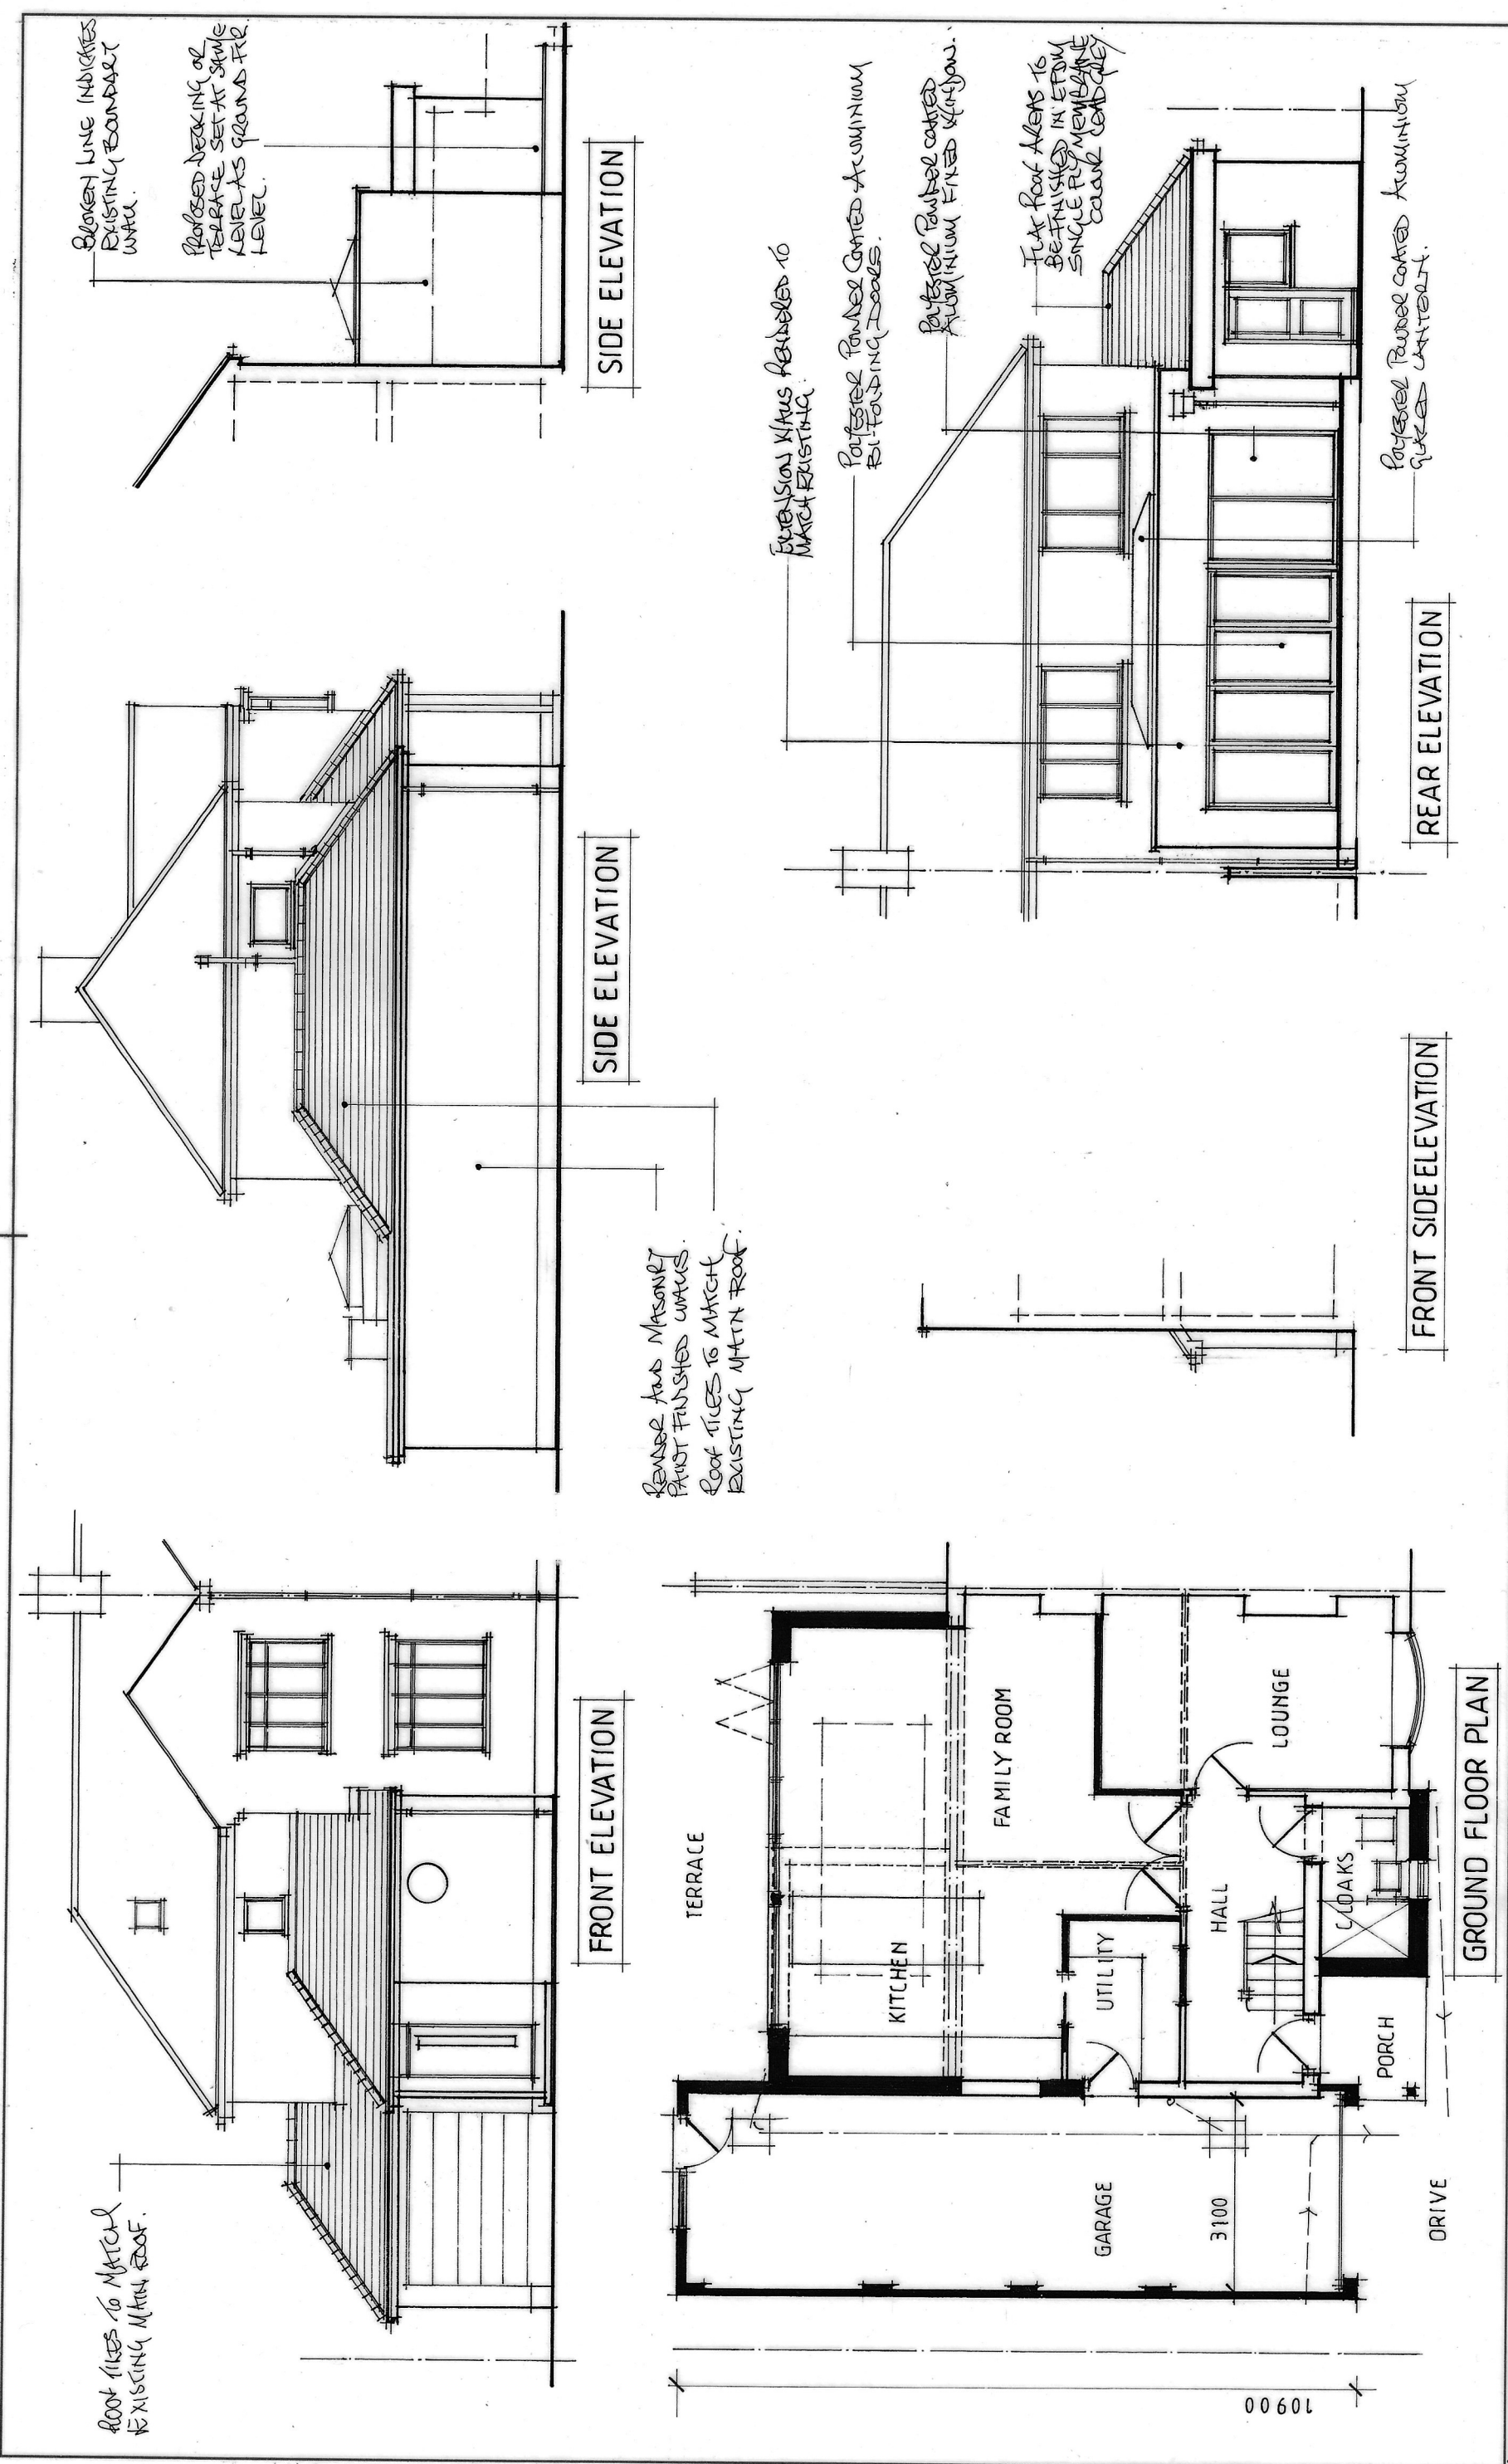

mjs designs(cymru) ltd architectural design-project management 07530 134442		NOTES: 0 m 1 m 2 m 3 m 4 m 5 m 6 m All dimensions must be checked on site and not scaled from this drawing.		Client Jonathan Griffiths & Jerry Williams		Scale 1:100 @ A3	Drawing Title PROPOSED
		Job Title 20, Llewellyn Avenue, Neath, SA10 7AL		Drawn by	Drg No. 212214. 02A	Rev	