


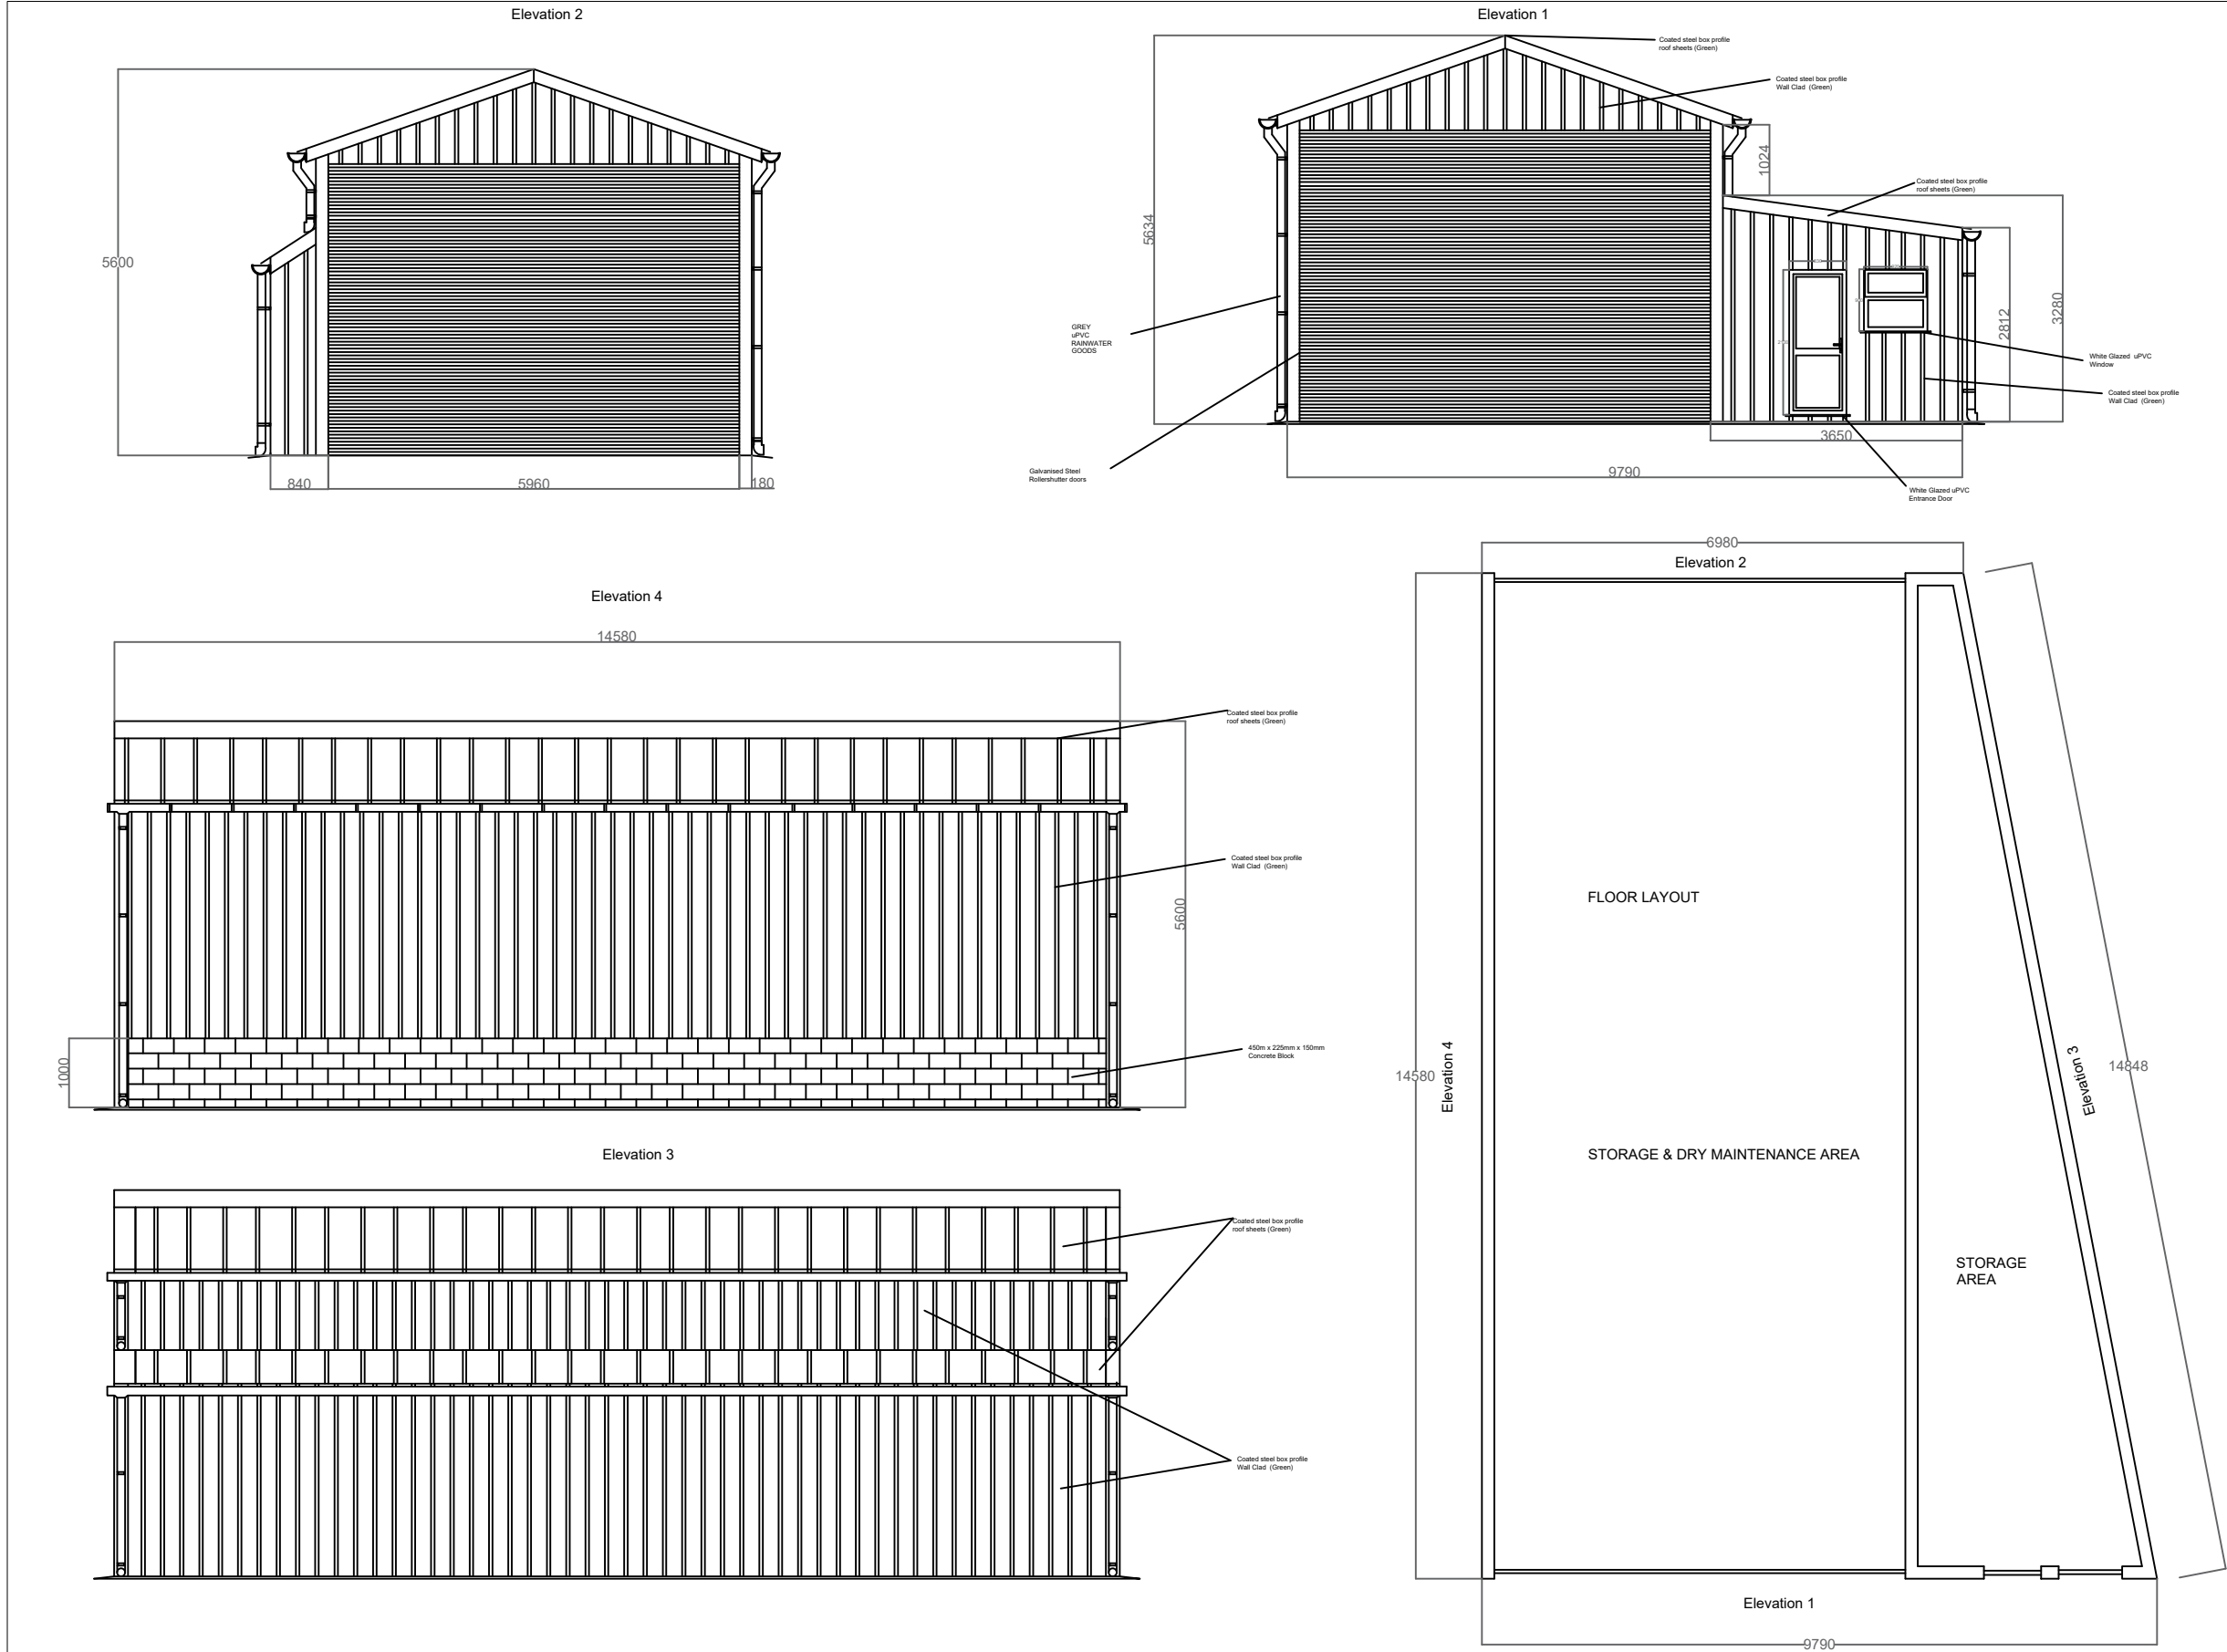

General Notes

No.	Revision/Issue	Date

Firm Name and Address

MR_DEAN_GRAY
338
JERSEY ROAD
BONYMAEN
SWANSEA
SA1_7DN

Project Name and Address

STORAGE_BUILDING
OLD_GLAIS_WORKS
B429_LANDARCY_JERSEYMARINE
LLANDARCY
NEATH
SA10_6JY

Drawing by: MDAU.

Drawing No.	Sheet
LAN1	1/1
Date	19-07-2021
Scale	1/100 @A3