


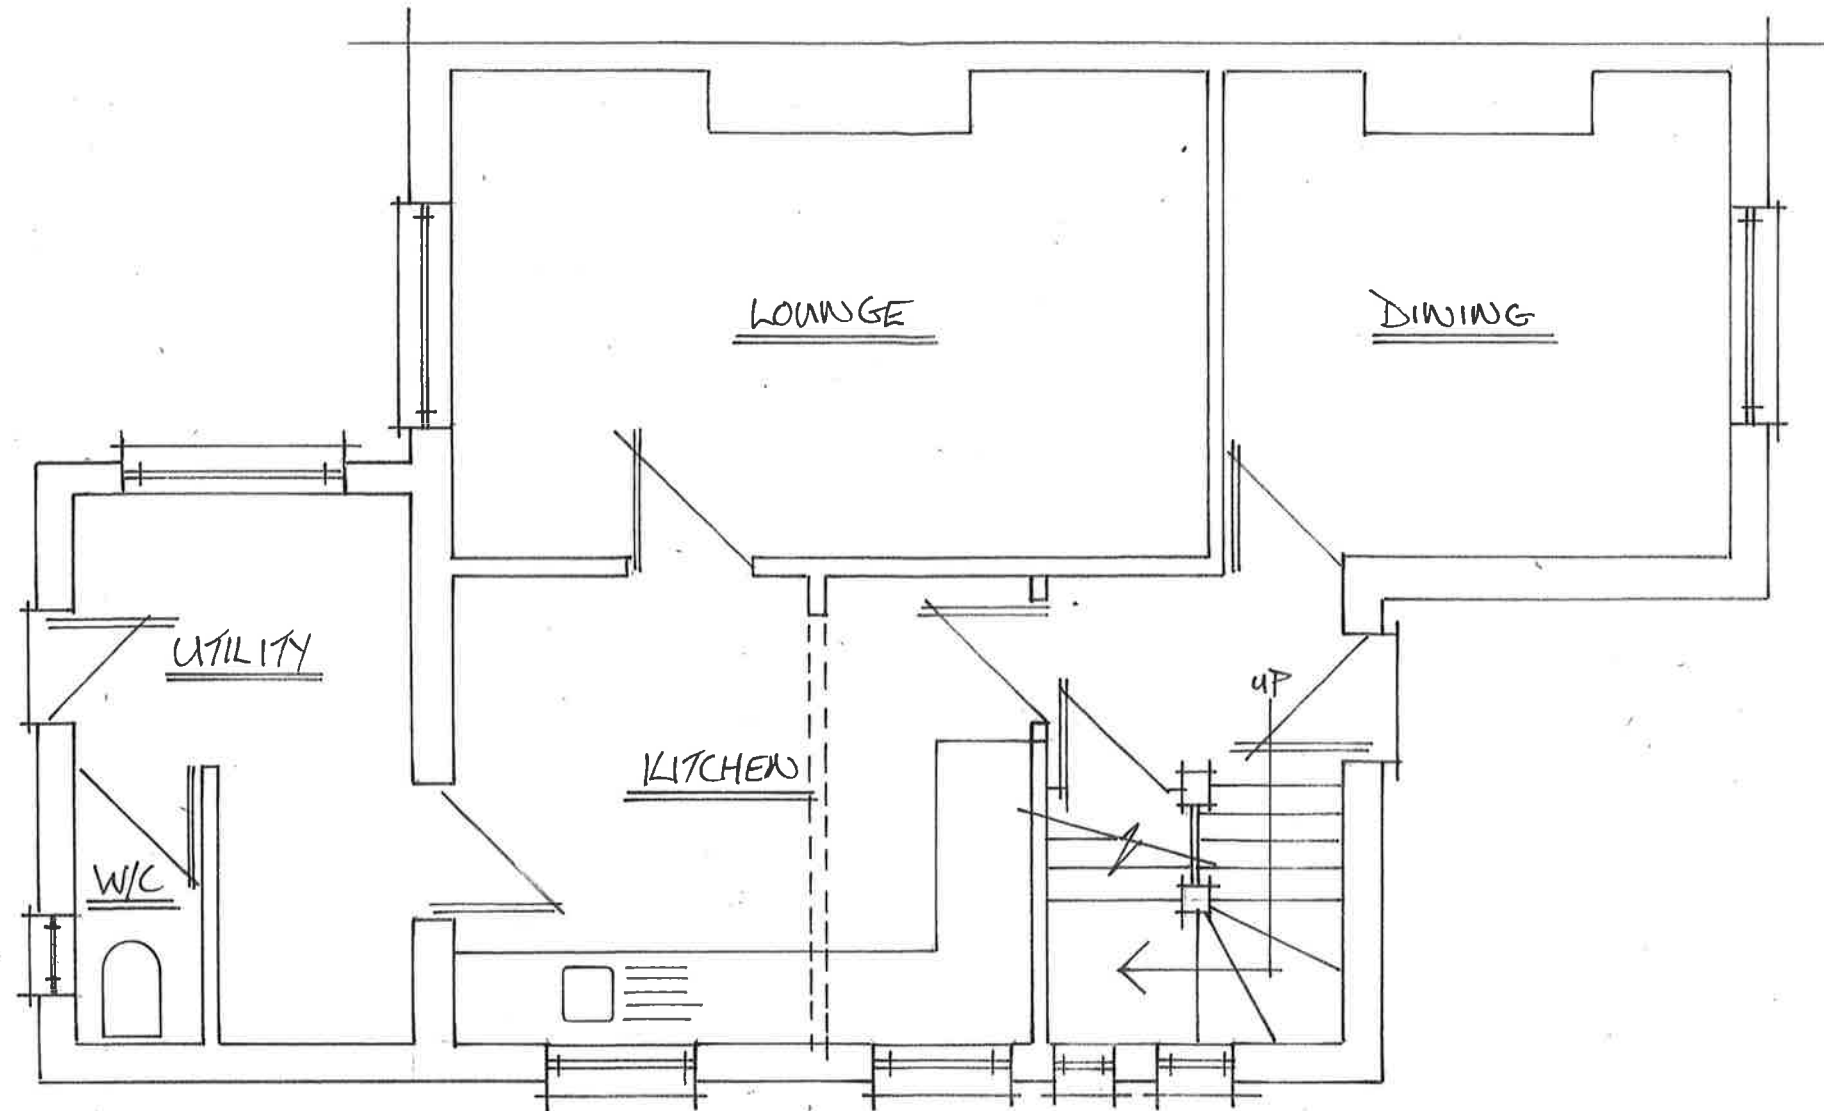

EXISTING GROUND FLOOR

NOTES:

All dimensions must be checked on site and not scaled from this drawing.

Client

Mr I PEARSON

Job Title

13 BRYNTEG ST, BRYN

Scale

1:50

Drawn by

Date 13/11/2021

Drawing Title

Drg No.

Rev