


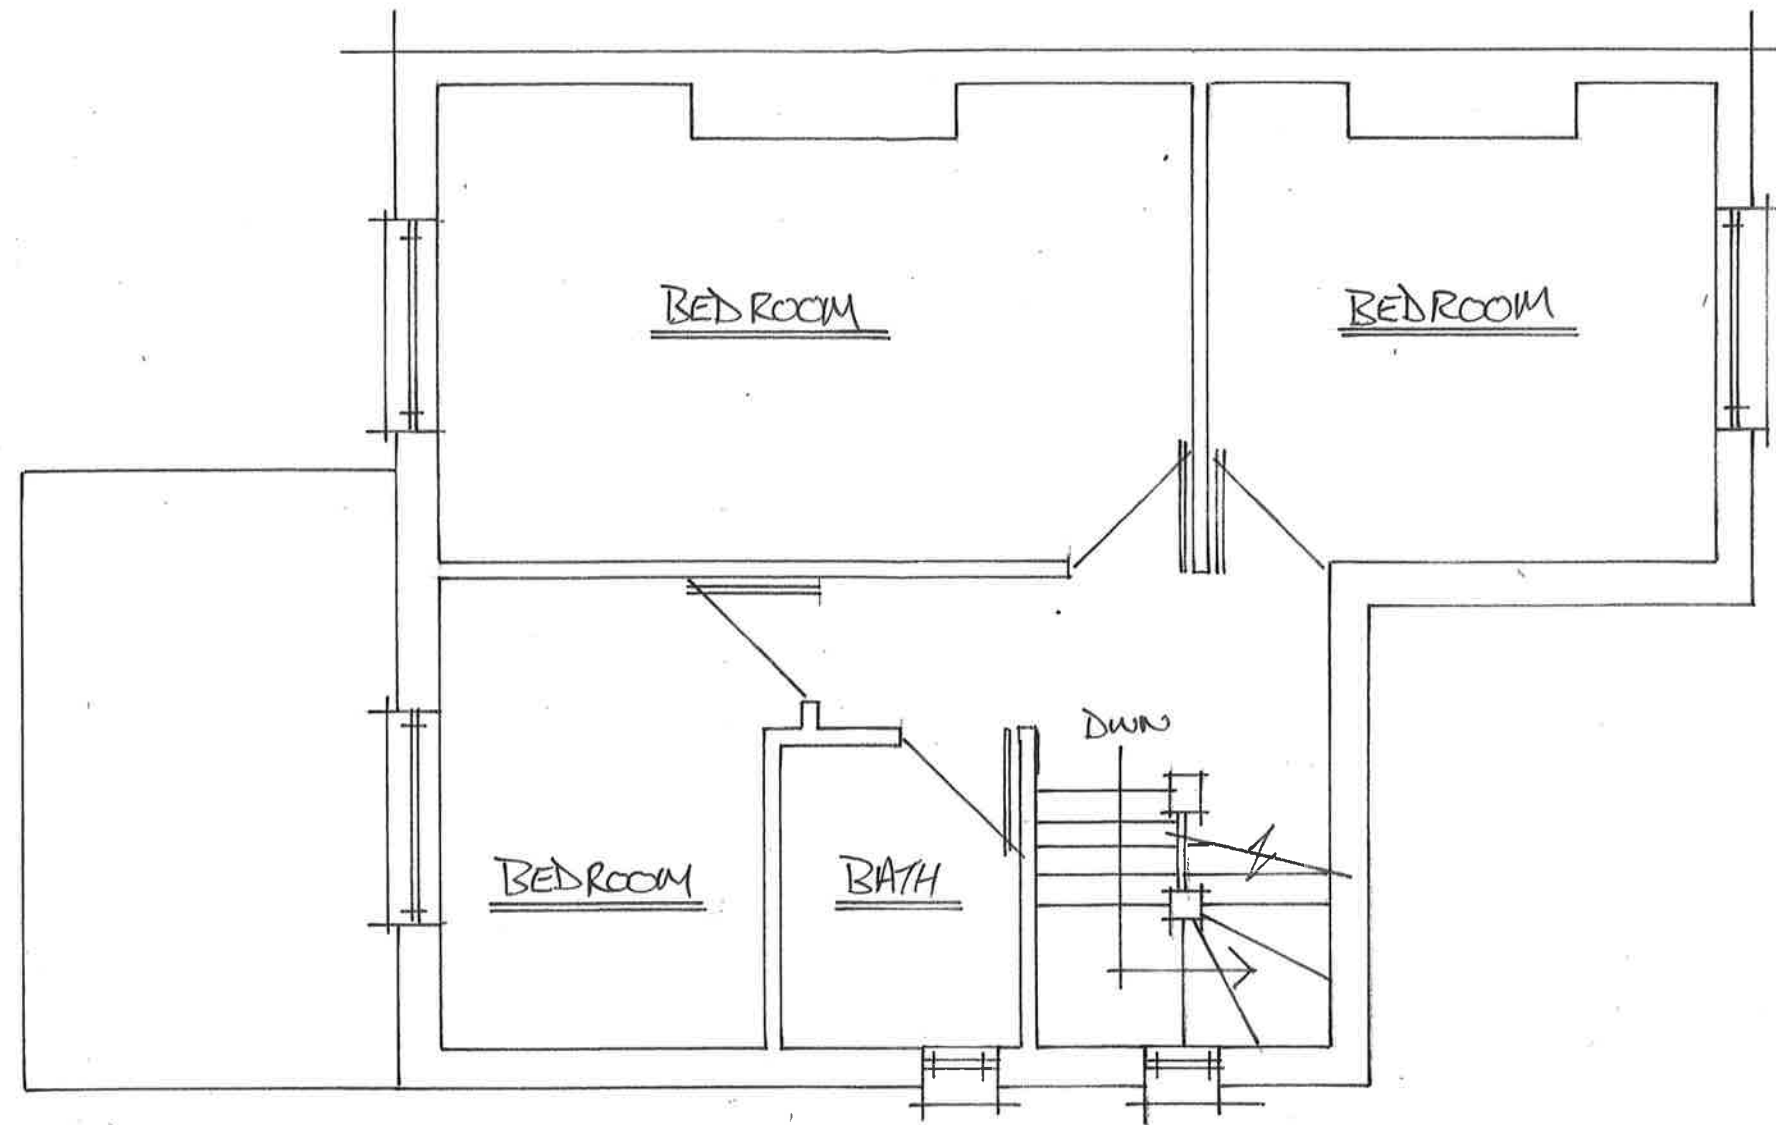

EXISTING FIRST FLOOR

	NOTES: All dimensions must be checked on site and not scaled from this drawing.	Client	Scale	Drawing Title	
		Mr I FEARSON	1:50		
		Job Title	Drawn by	Drg No.	Rev
		13 BRYNTEG ST, BRYN	Date 13/11/2021		